


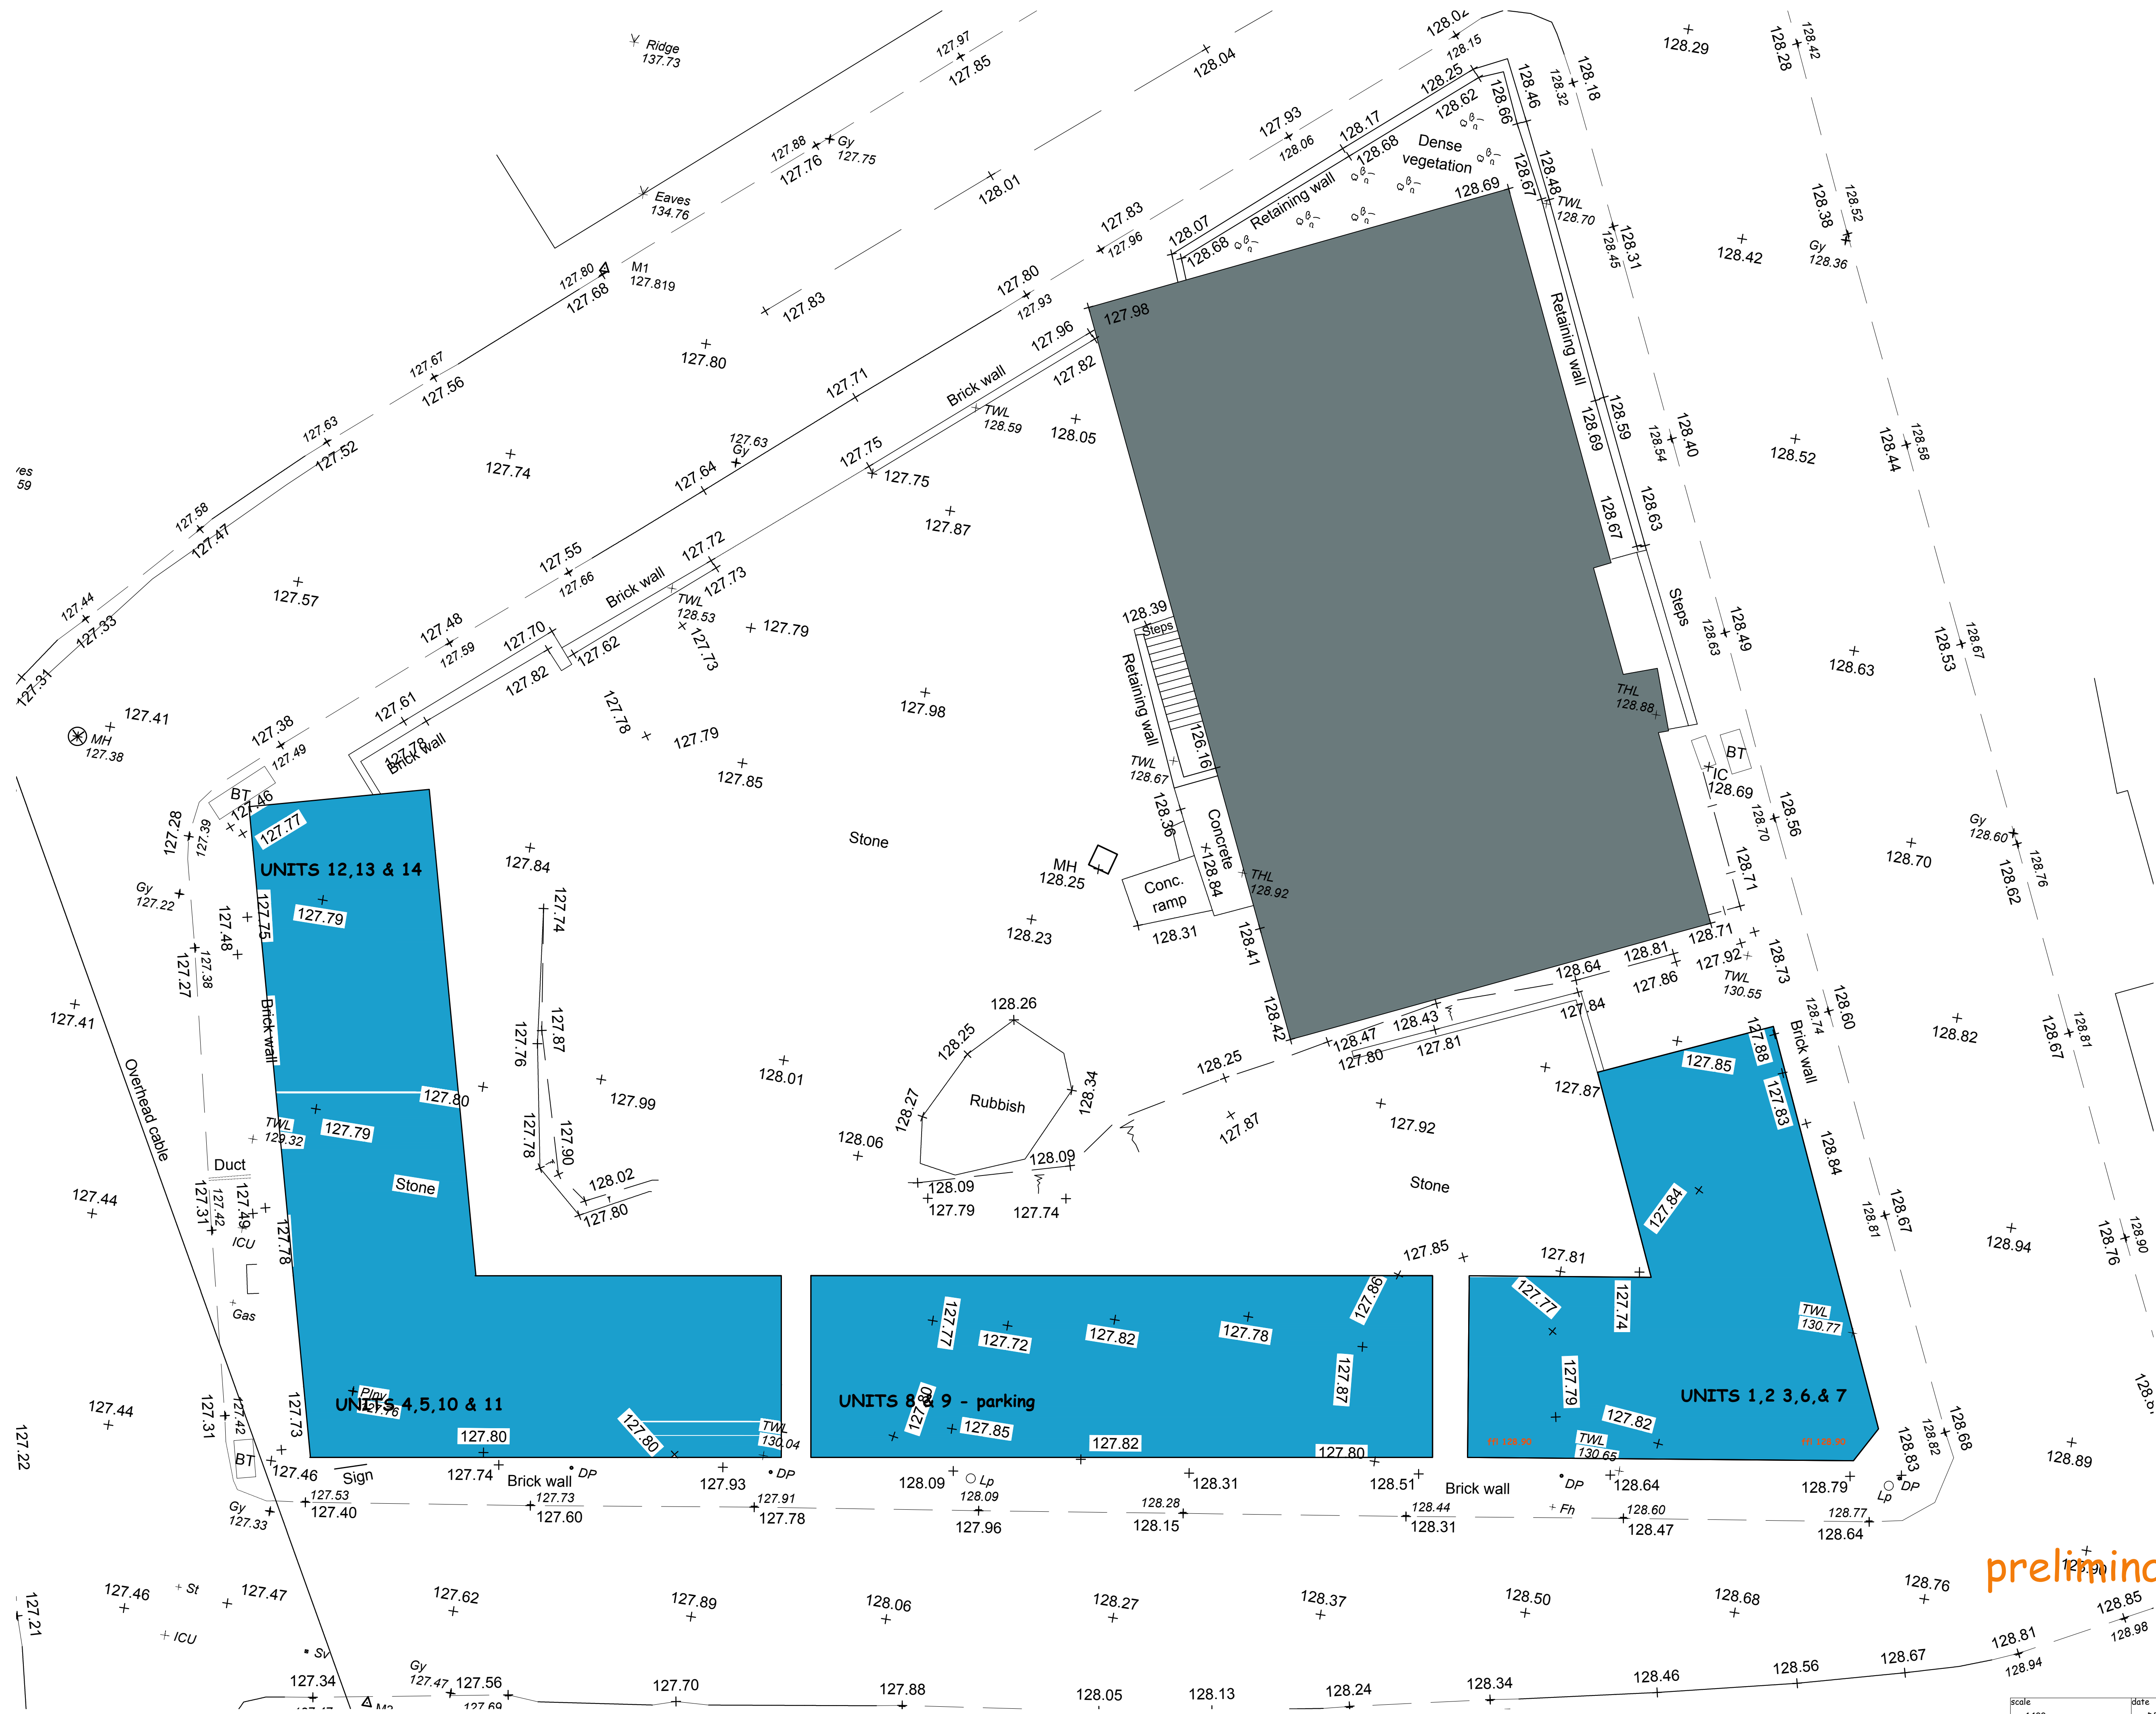

preliminary

NIGEL DUTTON
 49 FALCON ROAD, ANSTEY, LE7 7FY

TEL: 07760 160572
 0116 2365663
 nigel.dutton88@gmail.com

A1

this drawing is the copyright of NIGEL DUTTON and should not be reproduced without permission.

client
THE NOVA CROWD

project
SITE
ARTHUR STREET, BARWELL

title
GENERAL ARRANGEMENT
SITE

scale	date	drg. no	rev
1:100	DEC 2020	ND.19.190.100	