


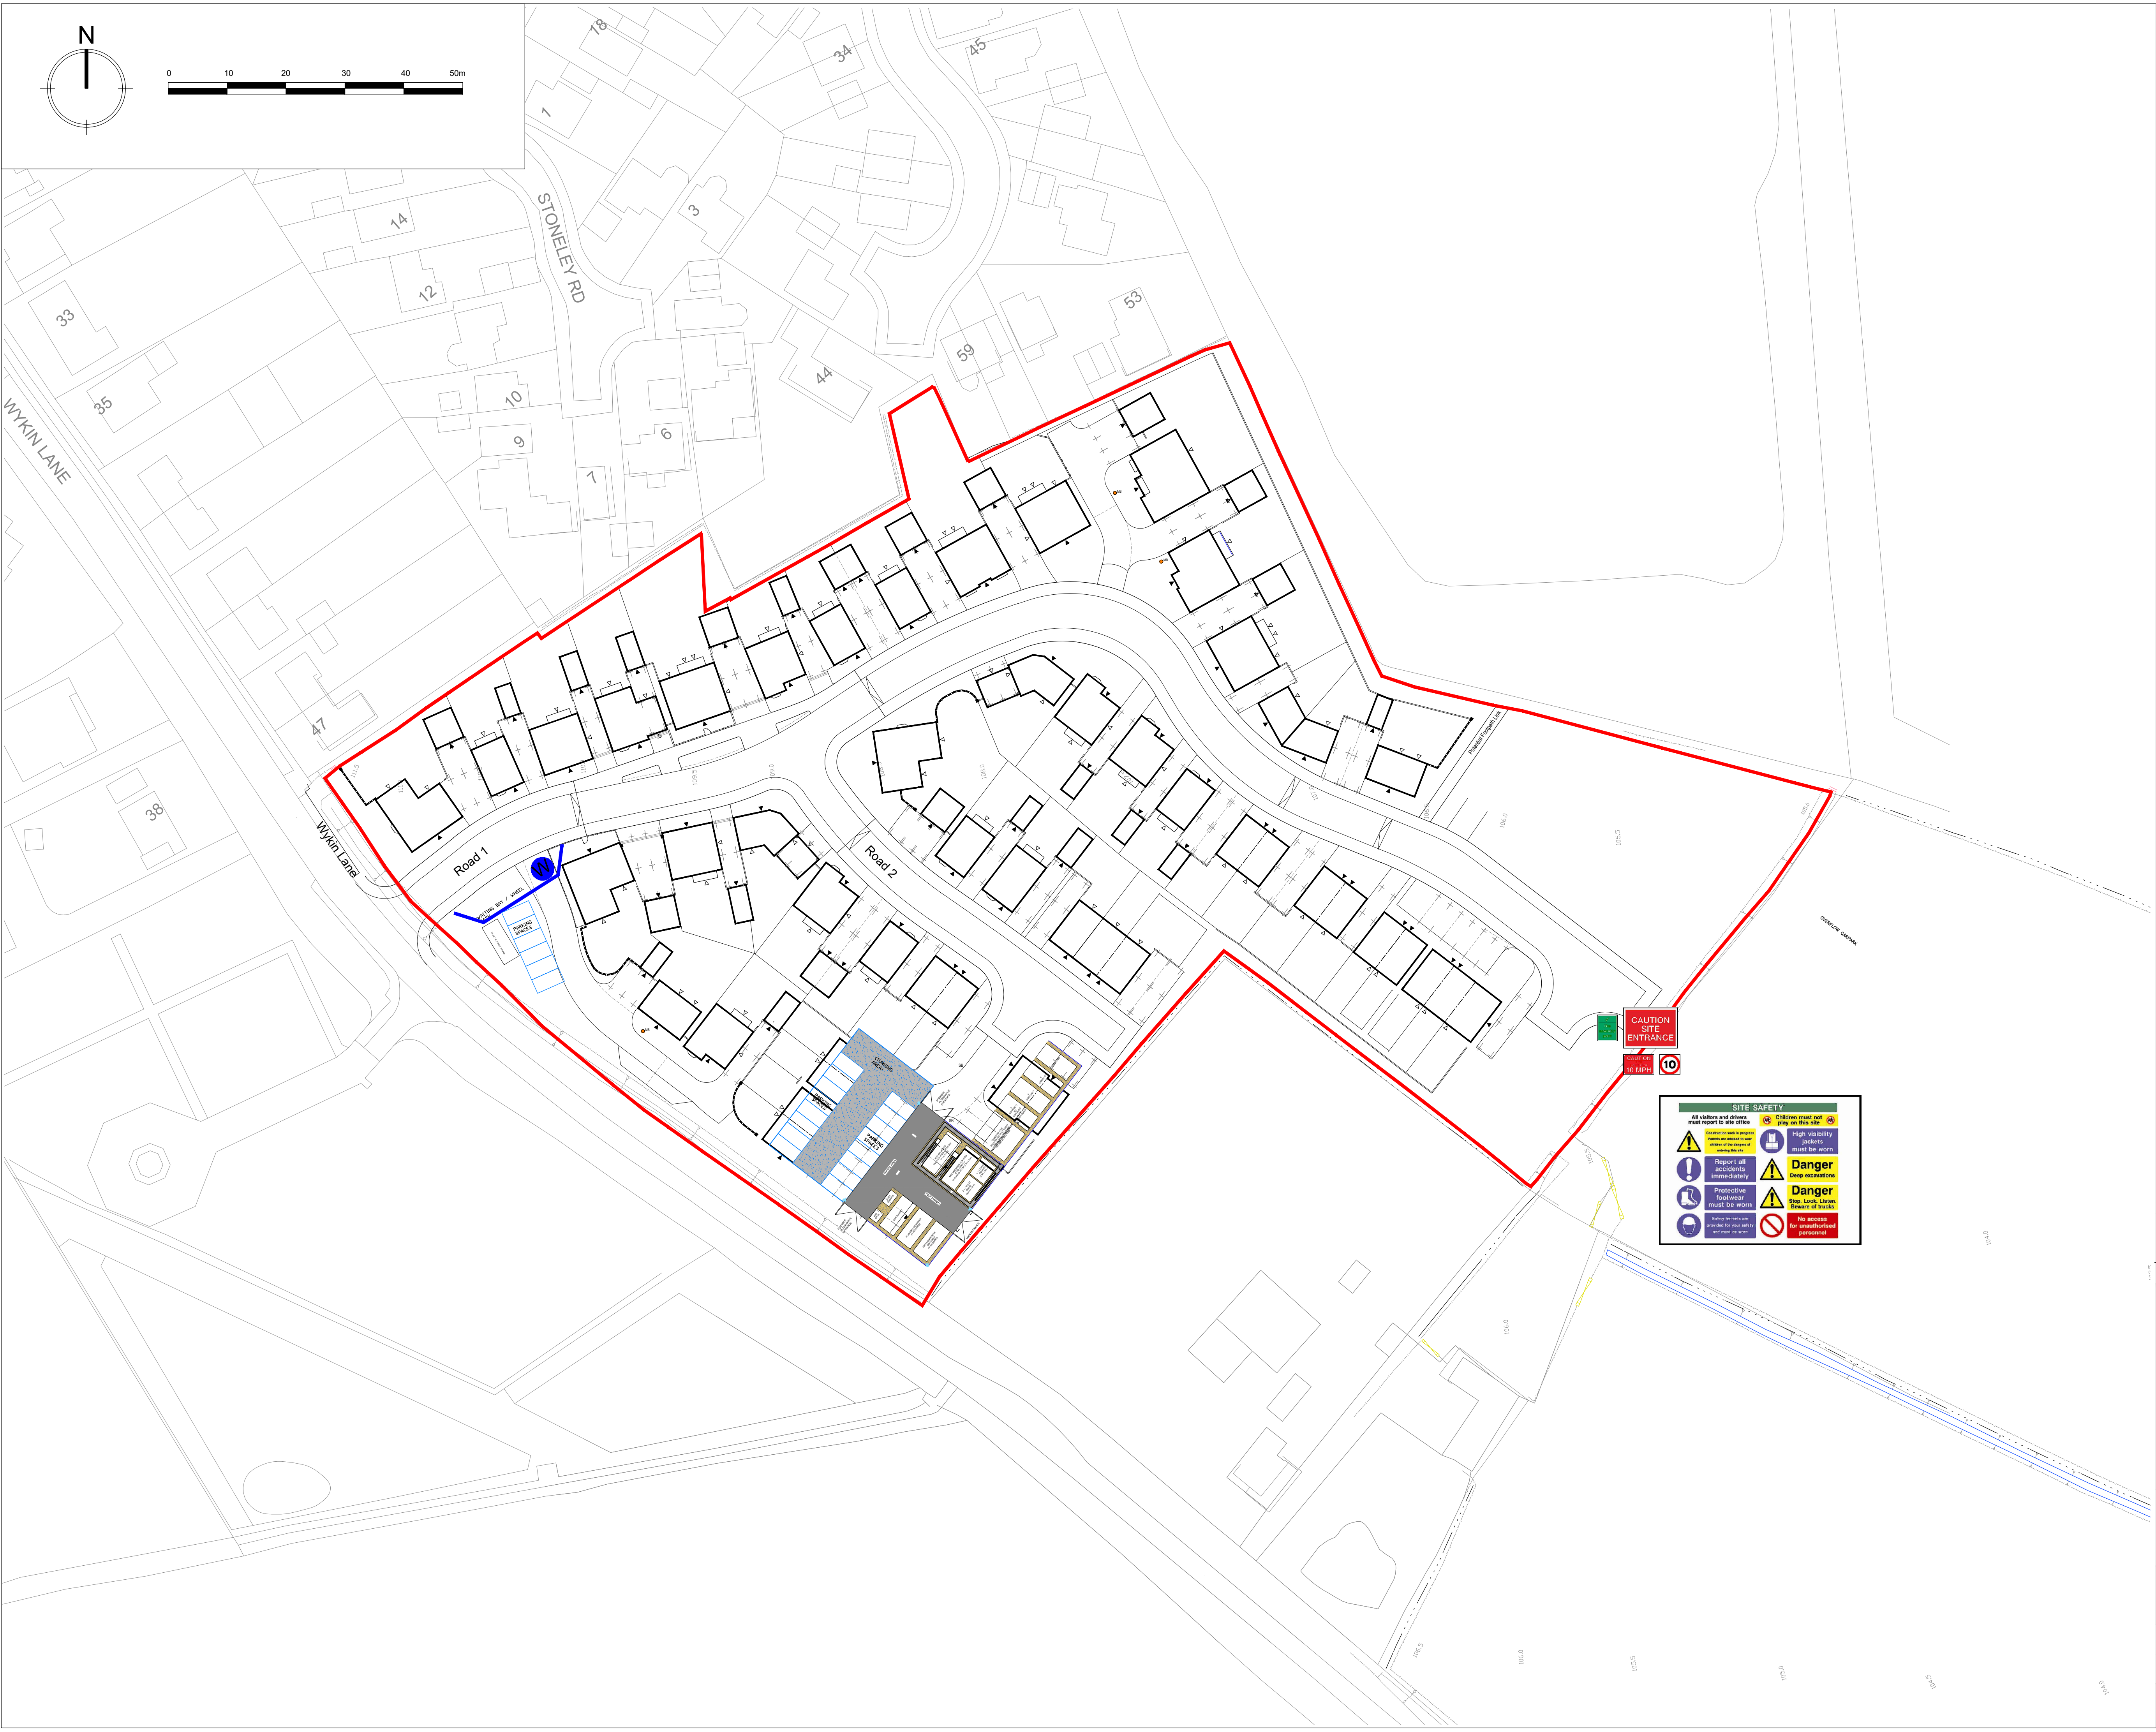

LEGEND

OPENING HOURS

Monday - Friday 07:30AM - 18:00PM

Saturday 08:00AM - 13:00PM

NO WORKING ON SUNDAYS, BANK OR PUBLIC HOLIDAYS

PROTECTION MEASURES

Refer to drawing numbers (Protection Plans)

: Wheel Washing

P01	Initial Issue	01/08/2023
Rev	Description	Date

DAVIDSONS

Wilson House, Leicester Road, Ibstock,
Leicestershire, LE67 6HP
T: 01530 261 444 F: 01530 267 101
www.davidsonsgroup.co.uk
E: info@davidsonsgroup.co.uk

Development:

Land off Wykin Lane,
Stoke Golding

Drawing Ref:

Compound Plan

Drawing Status: Planning

Drawn: MS

Checked: MS

Date: June 2023

Scale: 1:500

Signed Off: IP

Rev: P01

Job Ref:

1189_601