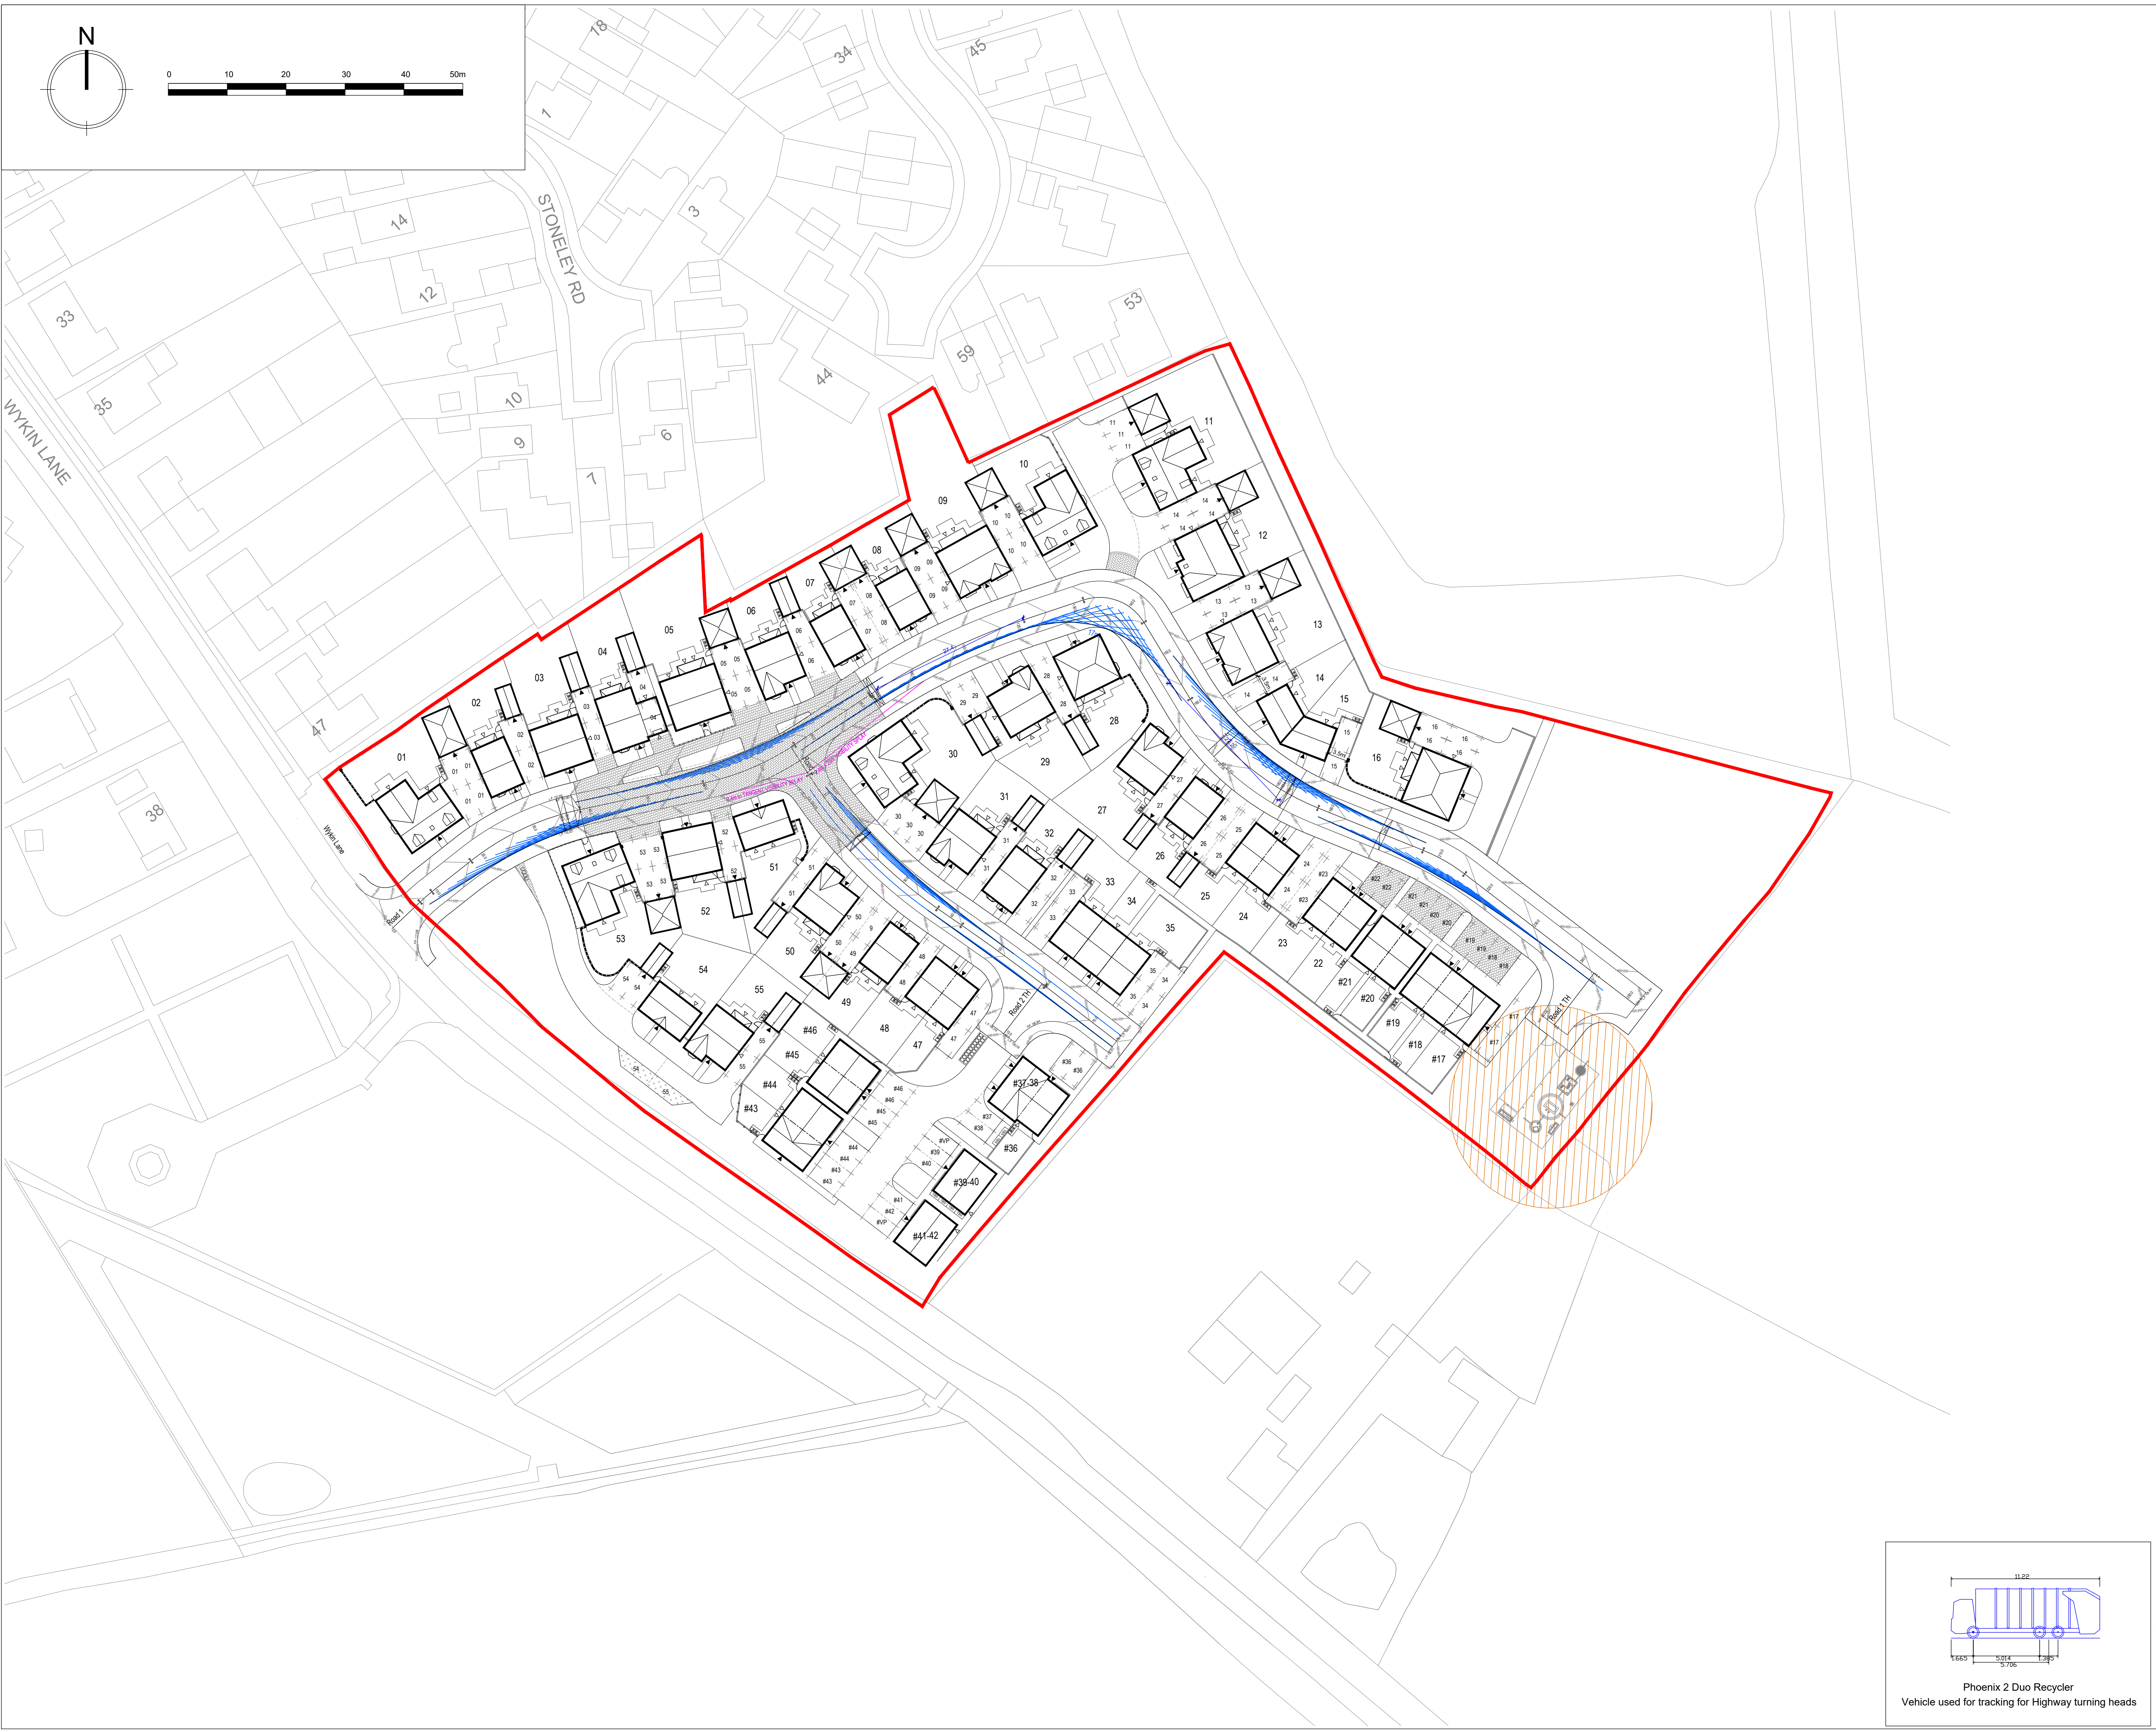


LEGEND

Junction Visibility

25m Visibility

P03	Updated to new planning layout	25.05.2023
P02	Submitted for Planning	09.11.2022
P01	Drawing finalised	06.10.2022
Rev	Description	Date

DAVIDSONS

Wilson House, Leicester Road, Ibstock,
Leicestershire. LE167 6HP
T: 01530 261 444 F:01530 267 101
www.davidsonsgroup.co.uk
E: info@davidsonsgroup.co.uk

Development:

**Land off Wykin Lane,
Stoke Golding**

Drawing Ref:

Highways Layout - Sheet 2

Drawing Status: Planning	Drawn: MS	Checked: MS
Date: Aug 2022	Scale: 1:500	Signed Off: IP Rev: P03

Job Ref:

1189_102

Phoenix 2 Duo Recycler

Vehicle used for tracking for Highway turning heads