


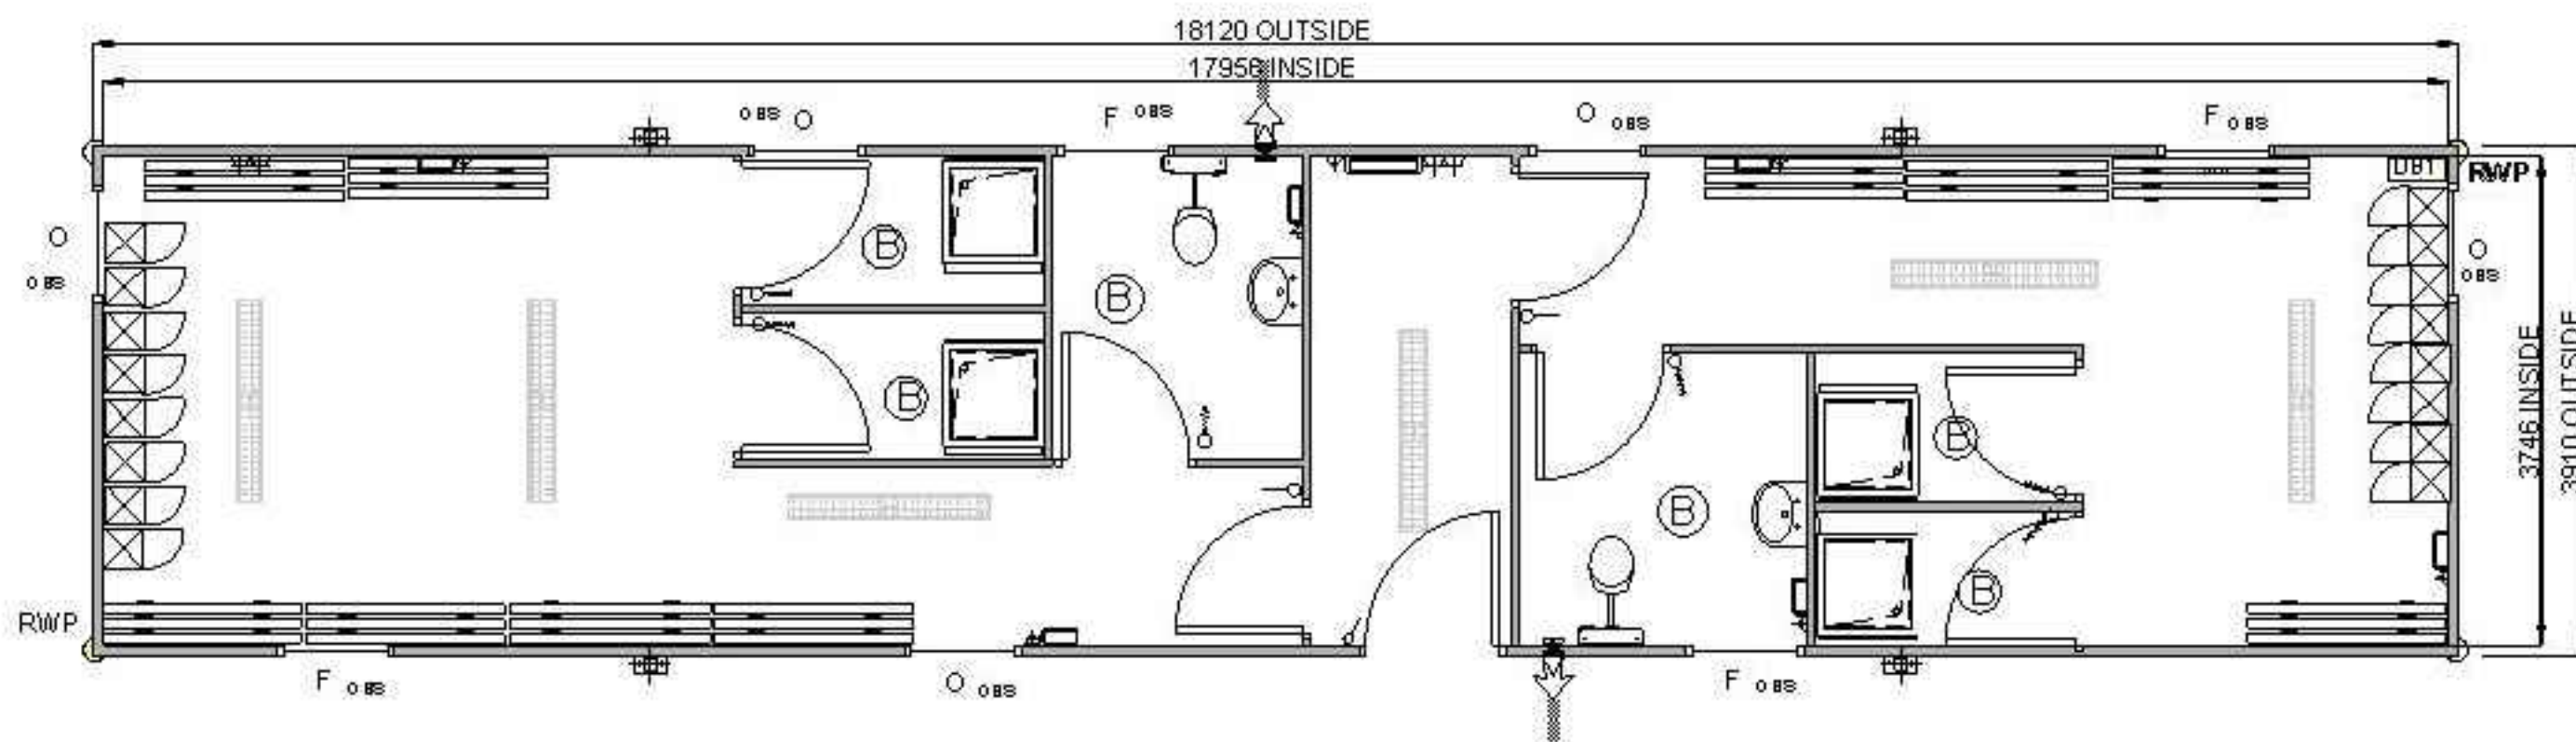

KEY

	- Cat 2 Lighting		- Window Blinds		- Opening Window
	- Cat 1 Lighting		- Window Shutter		- Fixed Window
	- Consumer Unit		- Coat Hooks		- Sliding Window
	- Double Socket		- Background Vent		- Rain Water Pipe
	- Single Socket		- Std Partition		- Wire Mesh Guards
	- Heater With Spur		- 30m in Fire Partition		- Obscure Window
	- Wall Light Switch				

Title :- Changing Room		Client:- Horiba Mira		Drawing Provided By :- Coventry Hire Centre 0121 565 4000	DO NOT SCALE OFF THIS DRAWING	© Portakabin Limited This drawing is the intellectual property of Portakabin Limited and is not to be reproduced or used in any way without the prior written permission of Portakabin Limited. Portakabin
Date:- 30.11.22	Scale:- NTS	Drawn By:- SSR				
Revision:- XXXX	Drawing Number:- OPP1296379	Unit Number:- TN184				