


PREFERRED ACCESS ROAD LAYOUT

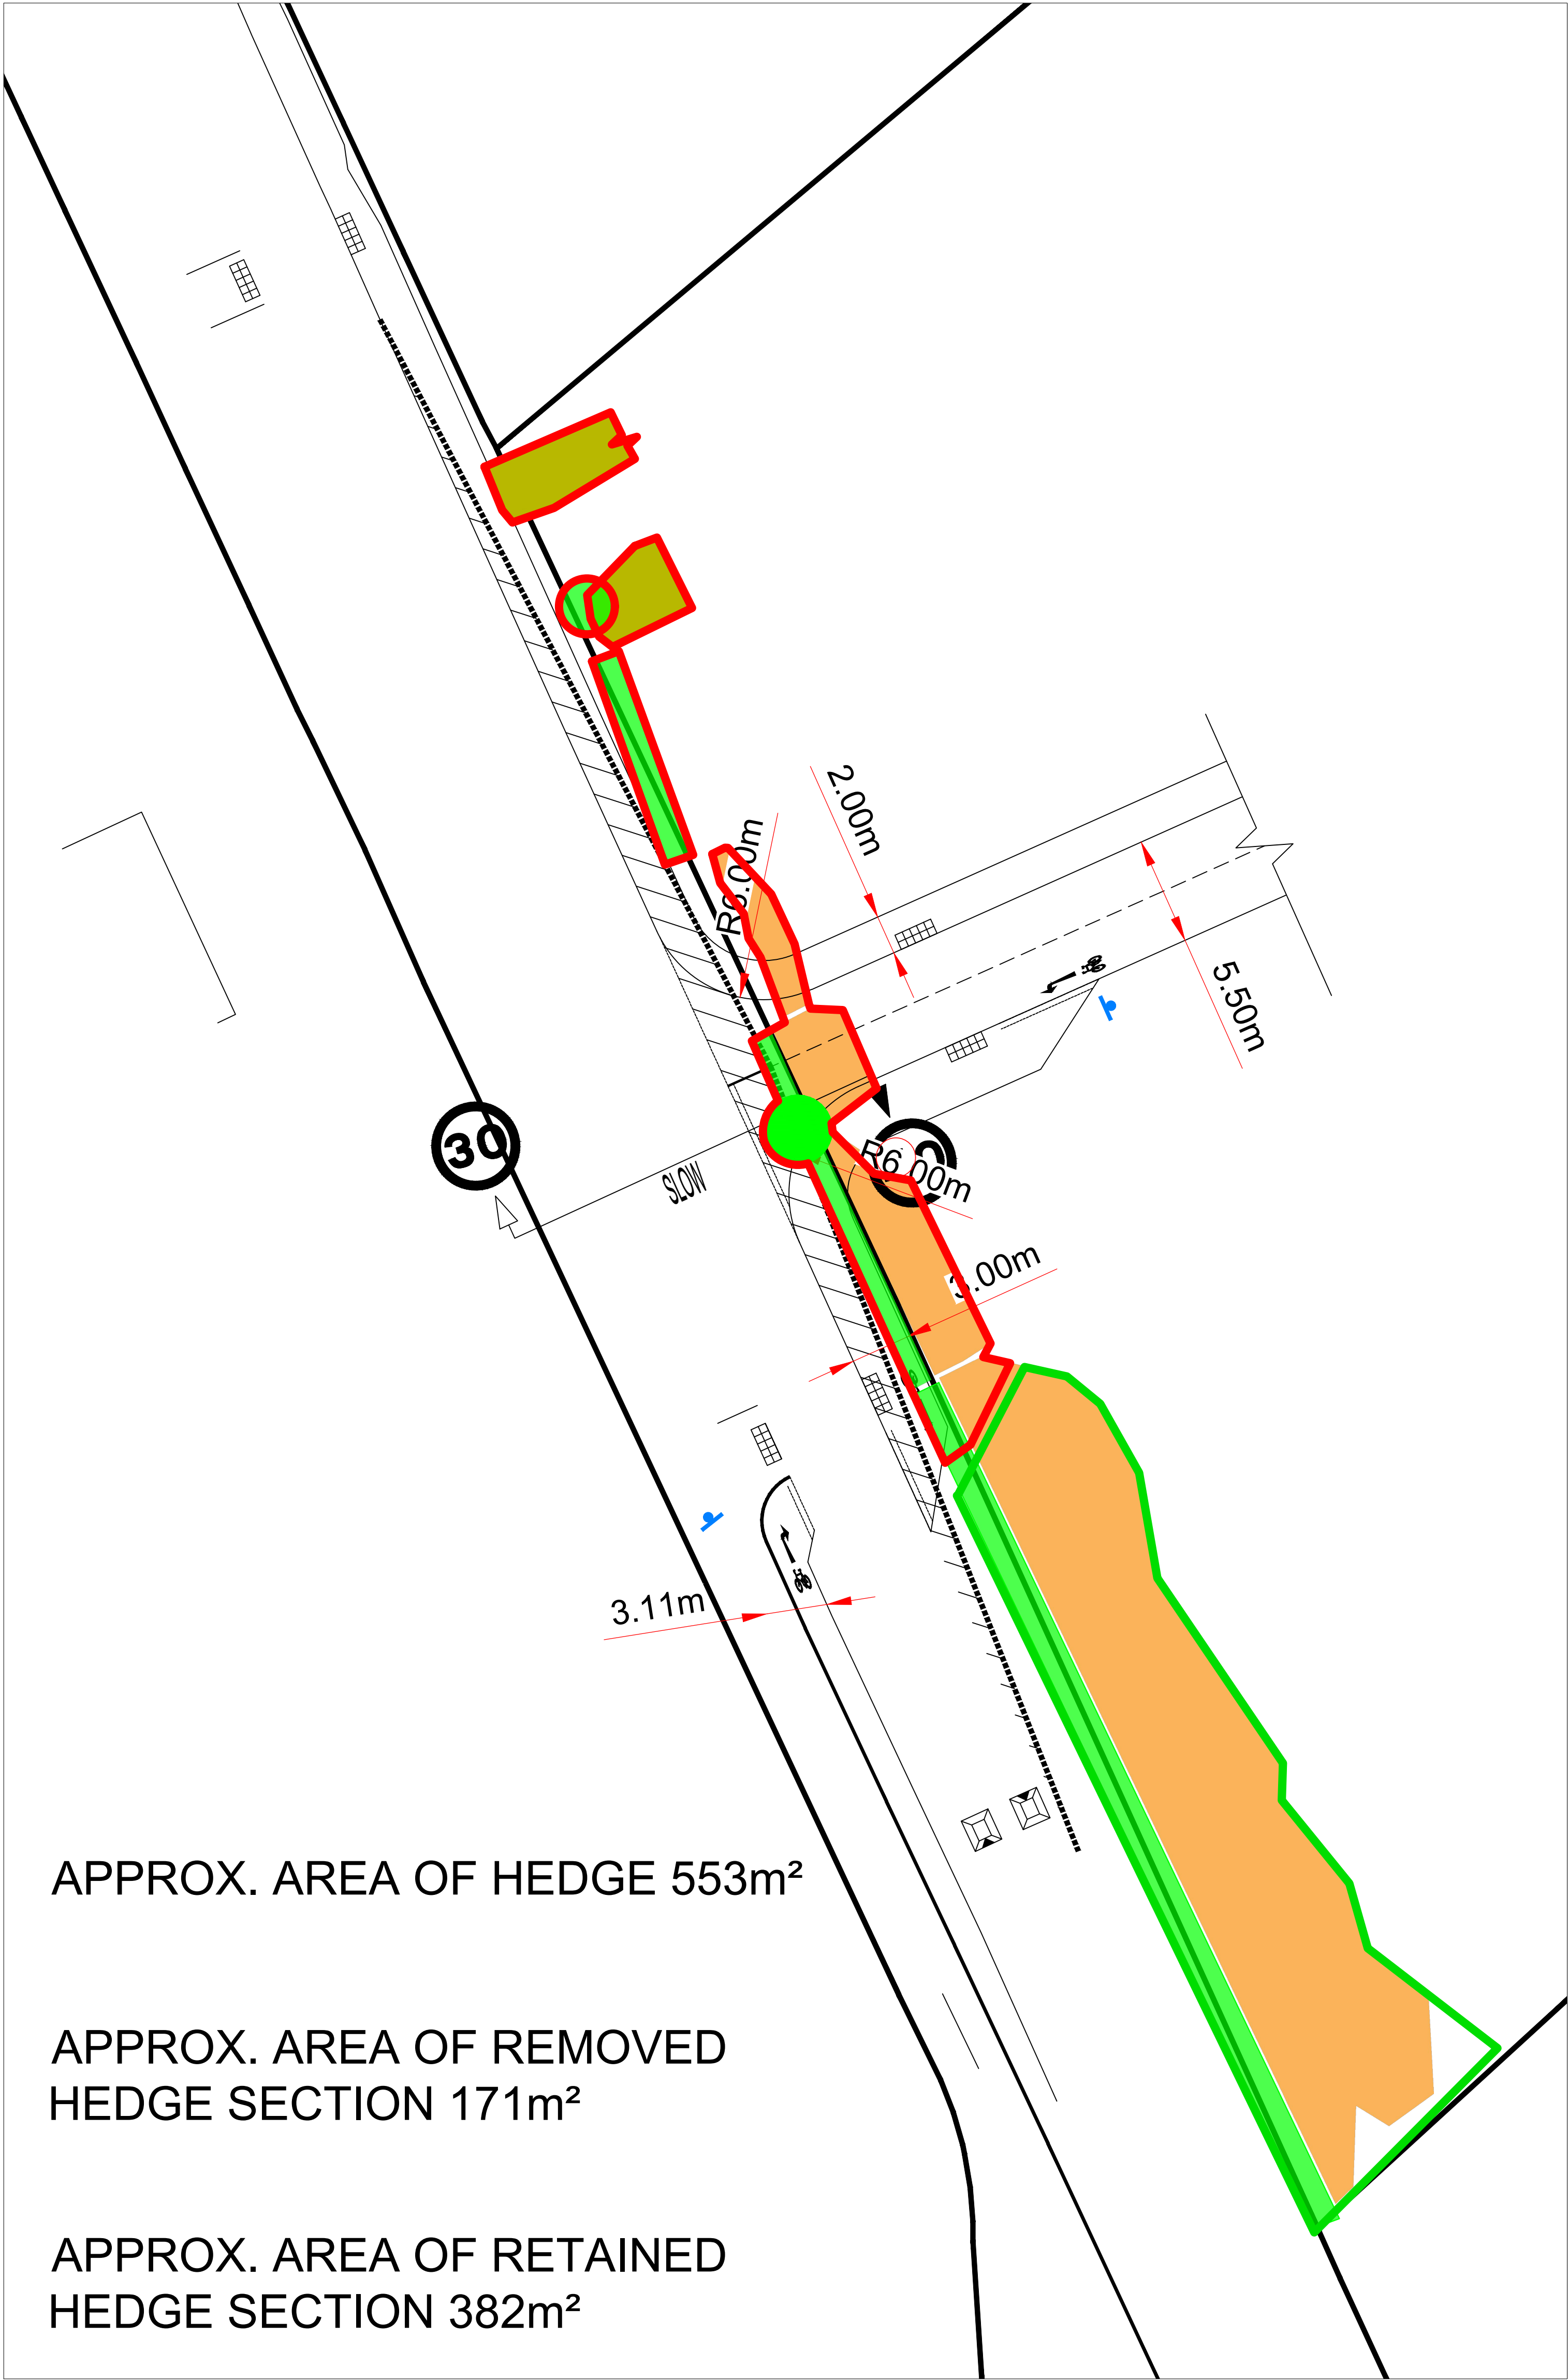

KEY

- SECTIONS OF THICK BRAMBLE
- HAWTHORN AND FIELD MAPLE LAPSED TO BECOME INDIVIDUAL TREES
- SECTION OF ORIGINAL HEDGE COMPRISING HAWTHORN, ELM, BLACKTHORN AND FIELD MAPLE
- SECONDARY GROWTH COMPRISING PREDOMINANTLY BLACKTHORN
- HEDGE SECTIONS REQUIRING REMOVAL
- HEDGE SECTIONS TO BE RETAINED

AMENDED TO ACCESS	07.12.23	MD	A
© Copyright reserved	Date	Drawn	Rev

Trevor Bridge Associates Ltd
Landscape Architecture
Arboriculture

Trevor Bridge Associates Ltd
Aston Old Baths
Stanford Street West
Aston-under-Lyne
Lancs OL5 7PW

Tel: 0161-804 2099
E-mail: info@trevorbridge.co.uk

Project
Land off The Common, Barwell, Leicestershire

Harrow Estates

Title
OUTLINE TREE PROTECTION PLAN
(ACCESS ROAD IMPACT TO 75H)
Sheet 3 of 3

Date	Scale(s)	Dwg no	Rev
NOV 23	1:500	6721.06	A
Dwn	Chad	@ A0	
MG			