


Plotted: 29/11/2023 12:29:15 PM By: LHM
C:\Users\LHM\OneDrive\Documents\332110546\The Common Barwell\332110546_5501_001_002

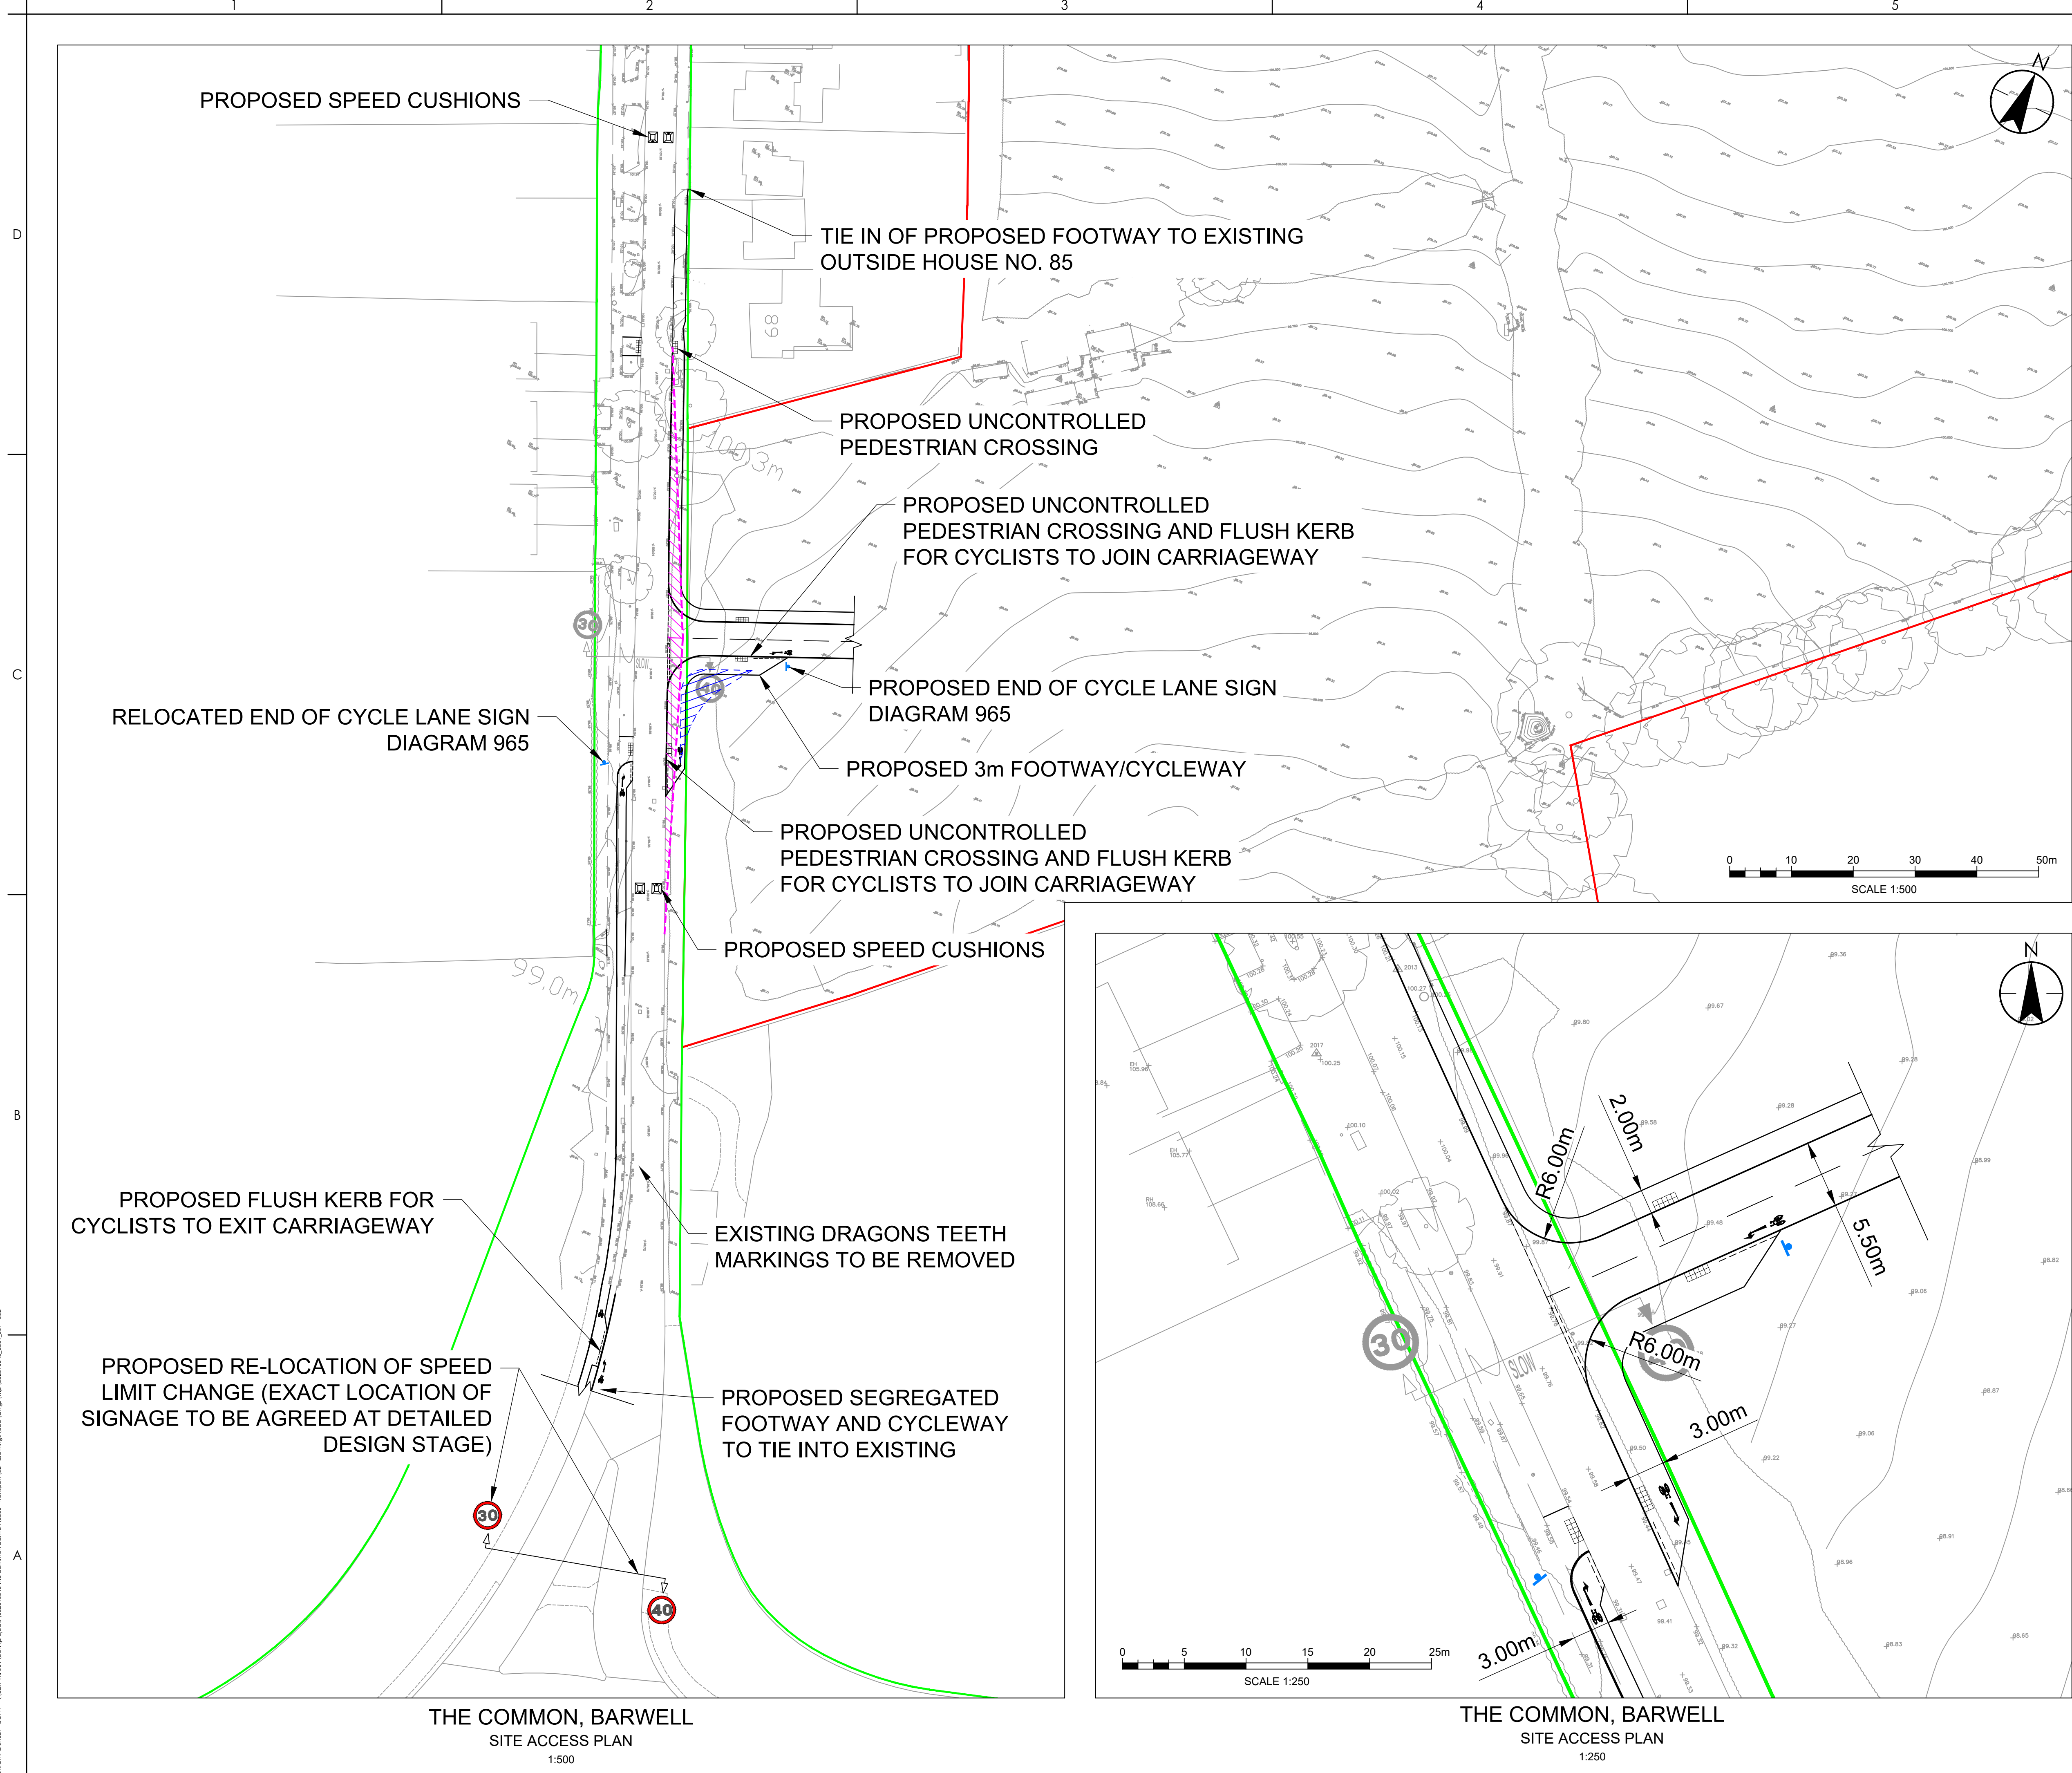

Stantec UK Limited
READING
Caversham Bridge House, Waterman Place, Reading,
Berkshire RG1 8DN
Tel: +44 1189 500 761
www.stantec.com/uk

Copyright Reserved

The Contractor shall verify and be responsible for all dimensions. DO NOT scale the drawing
- any errors or omissions shall be reported to Stantec without delay.
The Copyrights to all designs and drawings are the property of Stantec. Reproduction or
use for any purpose other than that authorized by Stantec is forbidden.

Notes

UTILITIES NOTE: The position of any existing public or private sewers, utility services,
plant or apparatus shown on this drawing is believed to be correct, but no warranty to this
is expressed or implied. Other such plant or apparatus may also be present but not
shown. The Contractor is therefore advised to undertake their own investigation where the
presence of any existing sewers, services, plant or apparatus may affect their operations.

KEY

- SITE BOUNDARY**
- HIGHWAY BOUNDARY**
- VISIBILITY SPLAY - 2.4m x 47m (per MfS & LHDG)**
- FORWARD VISIBILITY FOR CYCLES - 17m (LTN 1/20)**
- PROPOSED SIGNAGE**

P03 ACCESS MOVED NORTH	ML	EF	2023.11.29
P02 UPDATED VISIBILITY	MH	EF	2023.11.29
P01 FIRST ISSUE	MH	EF	2023.11.27
Issued/Revision	By	Appd	YYYY.MM.DD
	MH	MH	EF 2023.11.29
	Dwn.	Dsgn.	Chkd. YYYY.MM.DD

Issue Status

FOR INFORMATION

This document is suitable only for the purpose noted above.
Use of this document for any other purpose is not permitted.

Client/Project Logo

HARROW ESTATES

Client/Project
HARROW ESTATES

THE COMMON BARWELL

LEICESTERSHIRE, UNITED KINGDOM

Title
**PROPOSED SITE ACCESS DESIGN
PREFERRED OPTION**

Project No. 332110592	Scale AS SHOWN @ A1
Revision P03	Drawing No. 332610546/5501/001