


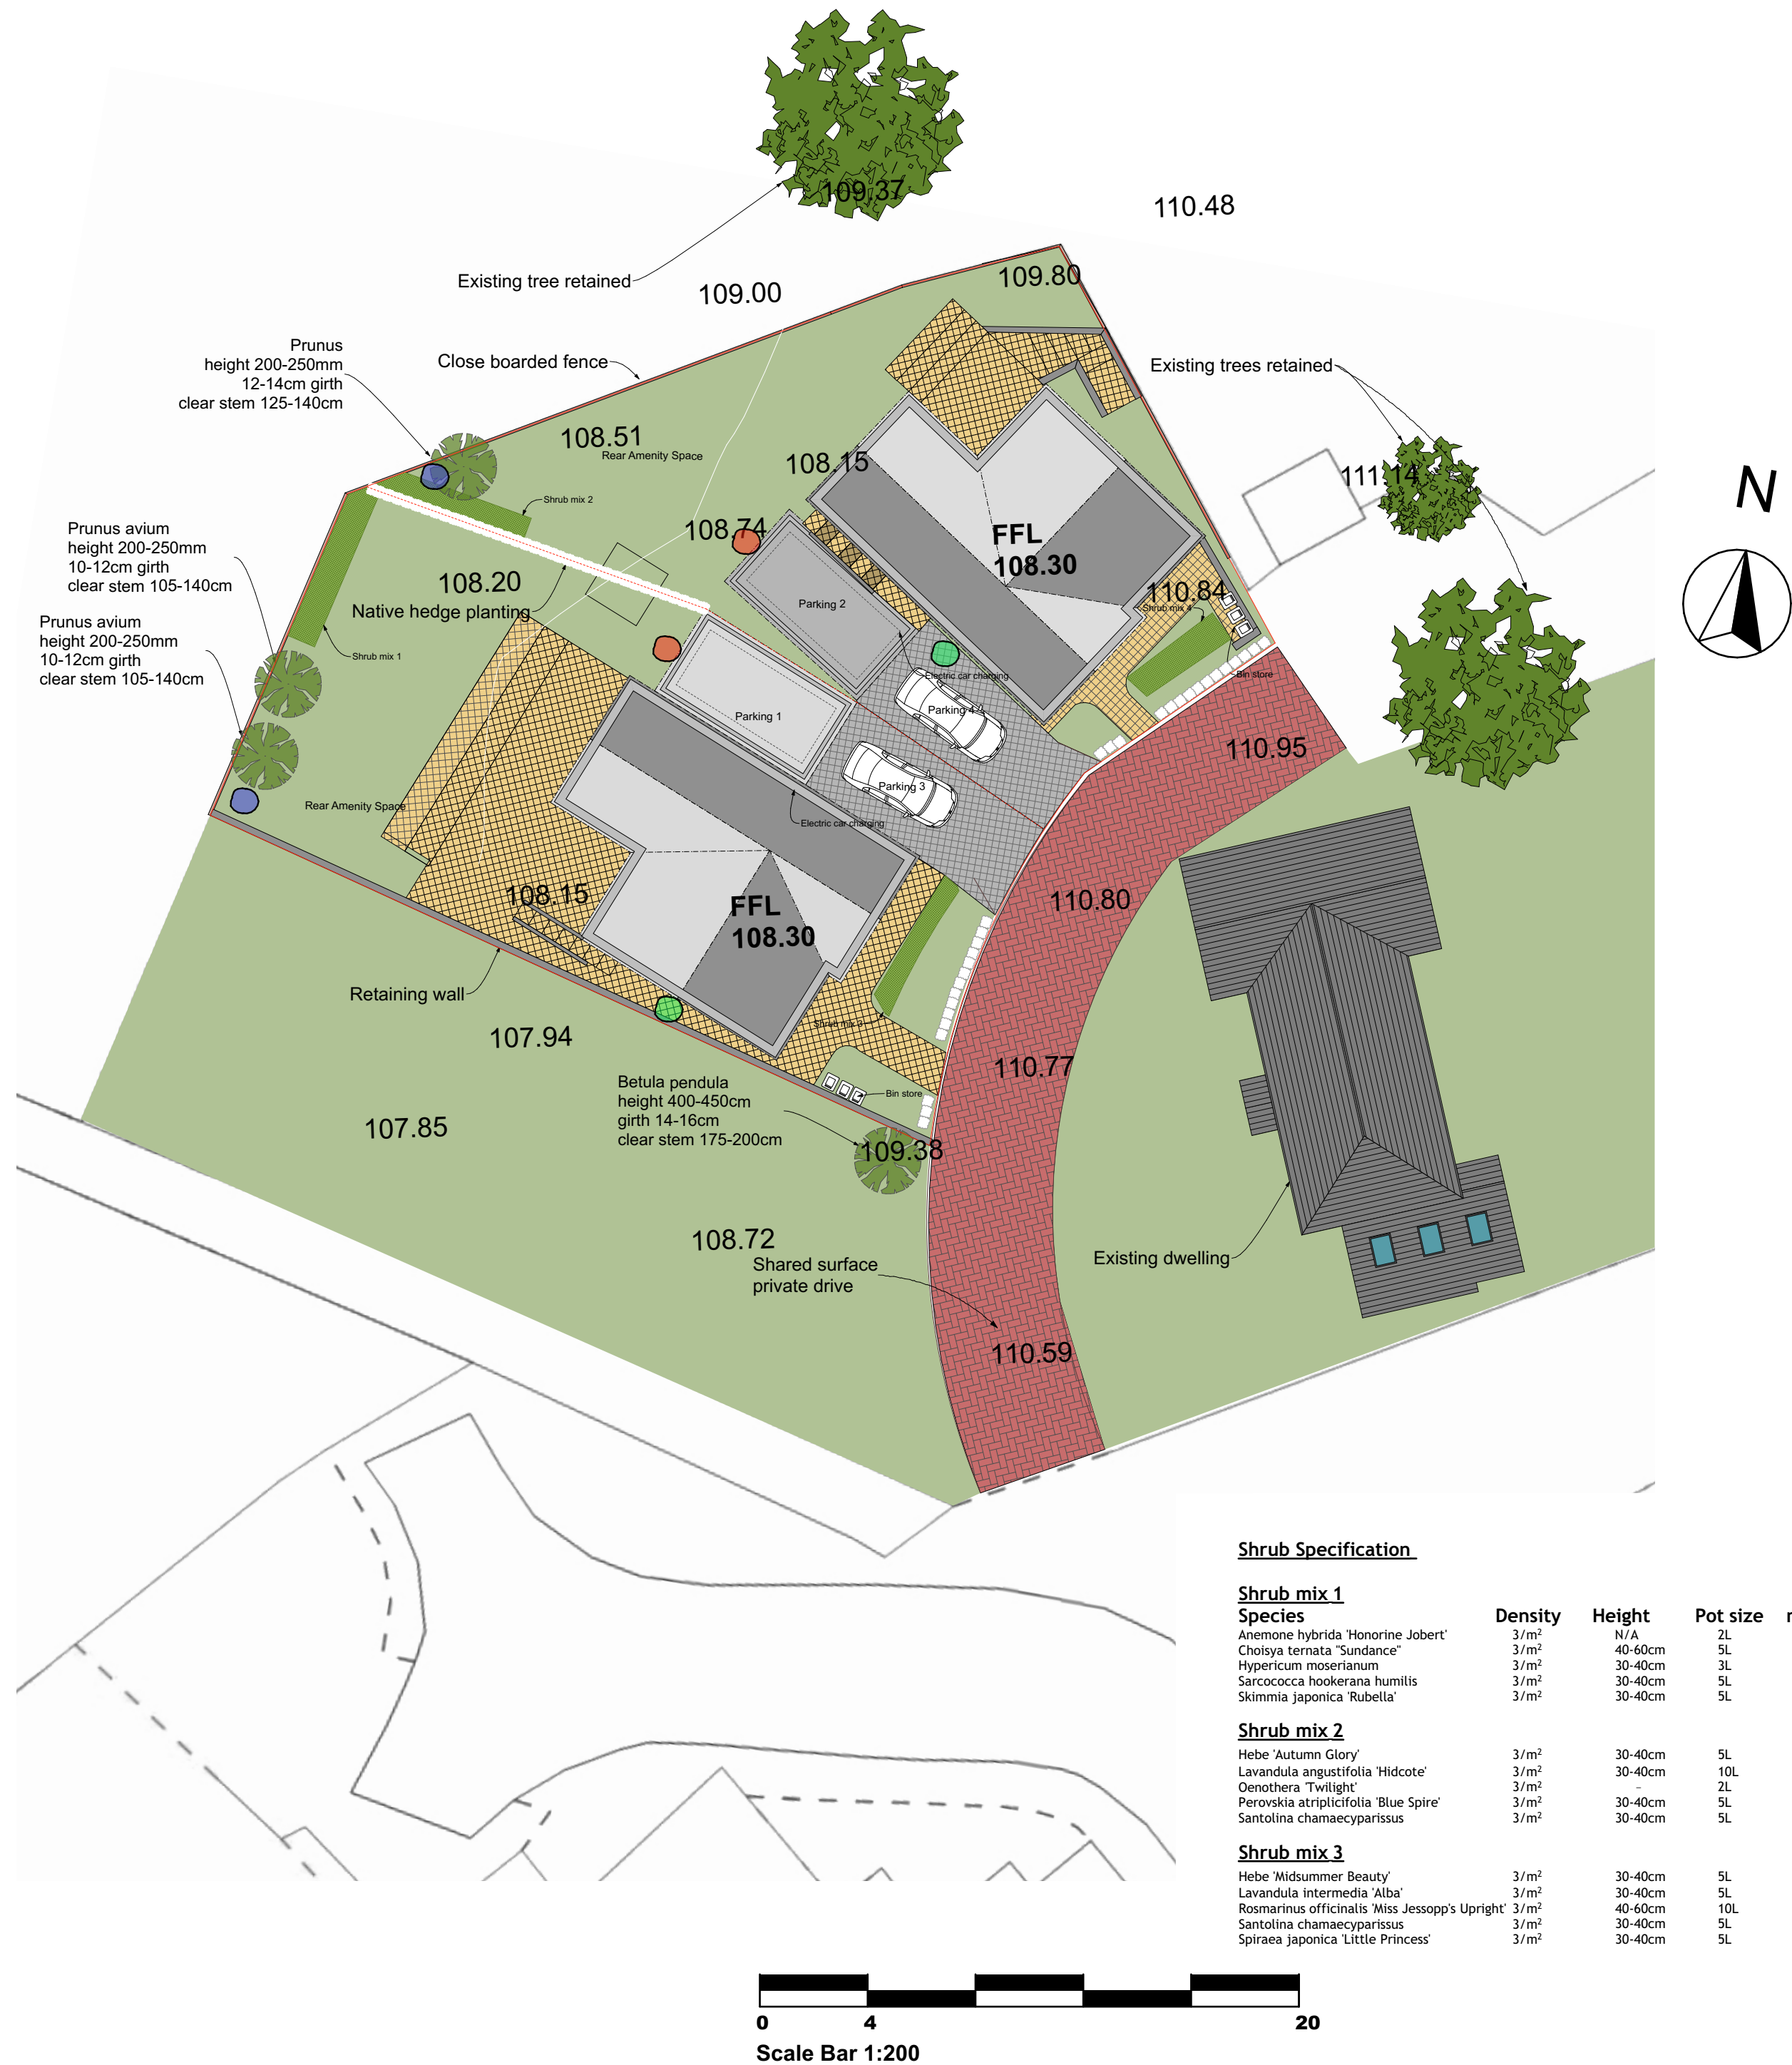

Shrub Specification

Shrub mix 1

Species	Density	Height	Pot size	number
Anemone hybrida 'Honorable Jobert'	3/m ²	N/A	2L	1
Choisya ternata 'Sundance'	3/m ²	40-60cm	5L	1
Hypericum moserianum	3/m ²	30-40cm	3L	2
Sarcococca hookerana humilis	3/m ²	30-40cm	5L	2
Skimmia japonica 'Rubella'	3/m ²	30-40cm	5L	2

Shrub mix 2

Hebe 'Autumn Glory'	3/m ²	30-40cm	5L	6
Lavandula angustifolia 'Hidcote'	3/m ²	30-40cm	10L	8
Oenothera 'Twilight'	3/m ²	-	2L	6
Perovskia atriplicifolia 'Blue Spire'	3/m ²	30-40cm	5L	6
Santolina chamaecyparissus	3/m ²	30-40cm	5L	3

Shrub mix 3

Hebe 'Midsummer Beauty'	3/m ²	30-40cm	5L	8
Lavandula intermedia 'Alba'	3/m ²	30-40cm	5L	10
Rosmarinus officinalis 'Miss Jessopp's Upright'	3/m ²	40-60cm	10L	8
Santolina chamaecyparissus	3/m ²	30-40cm	5L	8
Spiraea japonica 'Little Princess'	3/m ²	30-40cm	5L	6

GENERAL SPECIFICATION

SITE PREPARATION

All topsoiled areas to be cleared of rocks larger than 50mm diameter and any other debris that may interfere with the planting establishment. Prior to planting all landscaped areas shall be cultivated to 200 depth mm (min) and maintained in a weed free condition.

SUBSOILING

All subsoiling operations are to be carried out to BS 8601:2013 specification for subsoil and requirements for use. Existing subsoil should be used whenever possible and broken up in accordance with BS 8601:2013 specification. Where subsoil is required to be imported to site, the soil should be installed to the following depths: Shrub & Hedgerow Planting Beds: 300mm min depth to BS 8601:2013 Lawned Areas: 300mm min depth to BS 8601:2013

TOPSOILING

All topsoiling operations are to be carried out to BS 3882:2015 specification for topsoil and requirements for use. Prior to topsoiling all sub soil is to be thoroughly 'ripp'd' mechanically with excavator to relieve compaction. All topsoiling to be carried out to the following depths (Assuming sufficient subsoil is in place); Shrub & Hedgerow Planting Beds: 300mm min depth BS 3882:2015 Lawned Areas 150mm min depth BS 3882:2015

PLANTING

All plants and planting to comply with the requirements of all current / relevant British Standard Specifications including BS 3936:1992 Part 1, BS 8545:2014 and BS 5326:1975 where applicable, BS 4428:1989. During cultivation, a 50mm depth of PAS 100 compost and Greentech ICL Sierrablend Flora (11:21:9) Controlled release fertilizer is to be incorporated into the top 150mm depth of topsoil. Supply and spread Ornamental Grade Bark Mulch at 50mm depth hedge and ornamental planting beds unless otherwise specified. All shrubs are to be planted at the specified densities as shown on the planting schedule. Planting adjacent to road kerbs & hard surfaces is to be set back 250mm min from the back of kerb to allow room for the plants to establish, with the unplanted area keyed out to receive bark mulch. All hedges to be planted as per landscaping schedule. Excavate continuous trench to suitable depth in relation to container size and the nursery line of the plant, ensure plants are equally spaced in straight lines. Add PAS 100 grade compost and fertilizer to topsoil prior to backfilling. Rabbit protection for native stock planting, appropriate spiral and cane installed to manufacturers specification.

TURF

Turf shall be supplied in accordance with BS 3969:1998+A1:2013 and all turfing operations in accordance with BS 4428:1989. Inspect turf at time of delivery and lay on day of delivery. Water thoroughly immediately after laying and for following 7 to 10 days until roots established. Turf prone to rapid drying out in hot or windy conditions additional watering visits may be required due to adverse weather conditions.

SEEDING AREAS

All wildflower seeded areas installation: Existing vegetation to be reduced & herbicide treated over 2no occasions to removing existing grassland species. Ground to be cultivated to create a suitable tilth for seeding. Sow seed as per manufacturers instructions & roll upon completion. John Chambers Custom Seed Mix installation. The best time to over-seed the meadow is straight after a heavy scarification treatment in the autumn. This is when the grass will be at its thinnest and the soil will be exposed, planting the seed most effectively and giving it the best chance of germination. Then, the new seed plant will get lots of autumn moisture to develop, and sit there putting down a good root structure throughout the winter, without being disturbed. Existing meadow will be mown initially to a height of 25mm and receive heavy scarification to release any thatch, exposing bare soil to be seeded. New seed will be sown at the rate specified on the landscaping drawing and a depth of 25mm using a till seed drill or similar approved. Area should be rolled upon completion. For the first growing season see the maintenance regime below to ensure establishment

TREE PLANTING

Specification for trees in accordance with BS 8545:2014 8.2 Selected standard & plus size trees to be planted as shown on tree pit detail. All smaller trees appropriate staking method to be applied eg. bareroot nursery stock if applicable in relation to build programme. Tree planting in relation to statutory service runs will be coordinated with main site contractor and a minimum of 3m distance from sewer, water mains and 6m from gas mains. No tree species/location/specification will be amended without prior approval from the project Landscape Architect and/or the Client. Where the minimum distance for water mains/foul mains be compromised, then the tree pit should be no less than 1.5m distance minimum and appropriate root barrier should be installed or the tree should be re-positioned to a new location. Should the minimum distance for gas mains be compromised then this should be no less than 3m with appropriate root barrier installed or tree should be re-positioned to a new location. Trees positioned within 3m of roads, pathways and buildings should have appropriate root barrier installed to prevent any potential root disturbance. Proposed Native Trees, Hedges and Woodland New tree or hedgerow planting to be stock of native provenance drawn from Native Seed Zone 402 (Forestry Commission) and typical of those found indigenous to County Leicestershire.

WATERING

Watering shall be carried out as necessary to maintain the healthy growth of all plants and trees. All trees & shrubs are to be thoroughly watered prior to and following planting.

TREE PROTECTION MEASURES

Tree protection fences shall be erected with reference to Clause 7.2 BS5837 2012 in advance of contract works commencing. Fences shall be Heras style panels. Any work within the RPA of existing trees shall be undertaken by hand to ensure no tree roots are damaged. Root and branch pruning within protected zones shall be in accordance with BS3998 1989 Recommendations for Tree work.

MAINTENANCE

Regular landscape maintenance visits are required throughout the growing season in all areas. Weed growth is to be kept under control using a combination of hoe/hand weeding with minimal reliance on herbicide. Maintenance preparations to include watering, formative pruning and disease control and re-mulching. Mowing is to be carried out to maintain grass sward to maximum 50mm height and all arising's are to be removed from site. All tree stakes are to be checked monthly and adjusted as appropriate. Wildflower Year 1: The newly sown meadows should be regularly mown throughout the first year of establishment to a height of 40-60mm, removing cuttings. This will control annual weeds and help maintain balance between faster growing grasses and slower developing wildflowers. Years 2+: After flowering (Mid October Latest) the grassland should be mown once to 50mm with the arising's removed from site. Landscape maintenance is to be carried out for a period of 12 months following completion, with replacement required for failed stock. The Landscape Contractor should make allowance to top up bark mulch to required depth at 12 months following completion grass sward to maximum 50mm height and all arising's are to be removed from site.

Please Note:

- This drawing may be printed and scaled FOR PLANNING PURPOSES.
- All dimensions to be CHECKED ON SITE and any DISCREPANCY reported to Perfect Planning.
- The site boundary shown is the best assumed from available data & does NOT represent legal ownership.
- All dimensions in mm unless otherwise stated.

- Existing hedge to remain
- Proposed tree
- Proposed native hedge planting
Native hedge to be English Yew
- 400mm square riven paving slabs
- Cultivated turf
- shrub planting, see specification.
Bark mulch finish
- 20 m² density bulb planting mix including 25% crocus, 25% snowdrop, 25% narcissi, 25% mid season tulip. turf finish to planting area.
- Bird Boxes comprising of 1 x Schwegler 1N box and 1 x Schwegler 1B box
- Bat Boxes comprising of 2 Schwegler 1FF and
- Hedgehog walkway

Revisions.



e: info@perfect-planning.co.uk
t: 01455 272943
t: +44 (0) 7904 224864
t: +44 (0) 7912 413144
w: www.perfect-planning.co.uk

Project:
Two New build dwellings
Land Adj to 130 Stamford Street
Ratby,
LE6 0JU

Client:

Mr North

Drawing Title:

Landscape Plan

Drawing by: AL / IG / SA
Checked by: AL / IG

Date: 21-08-2023
Scale: 1:100@A2

Drawing Number: 405-005
Revision: 0 / A / B / C / D