

8 WARWICK CLOSE, BAGWORTH - GARAGE CONVERSION

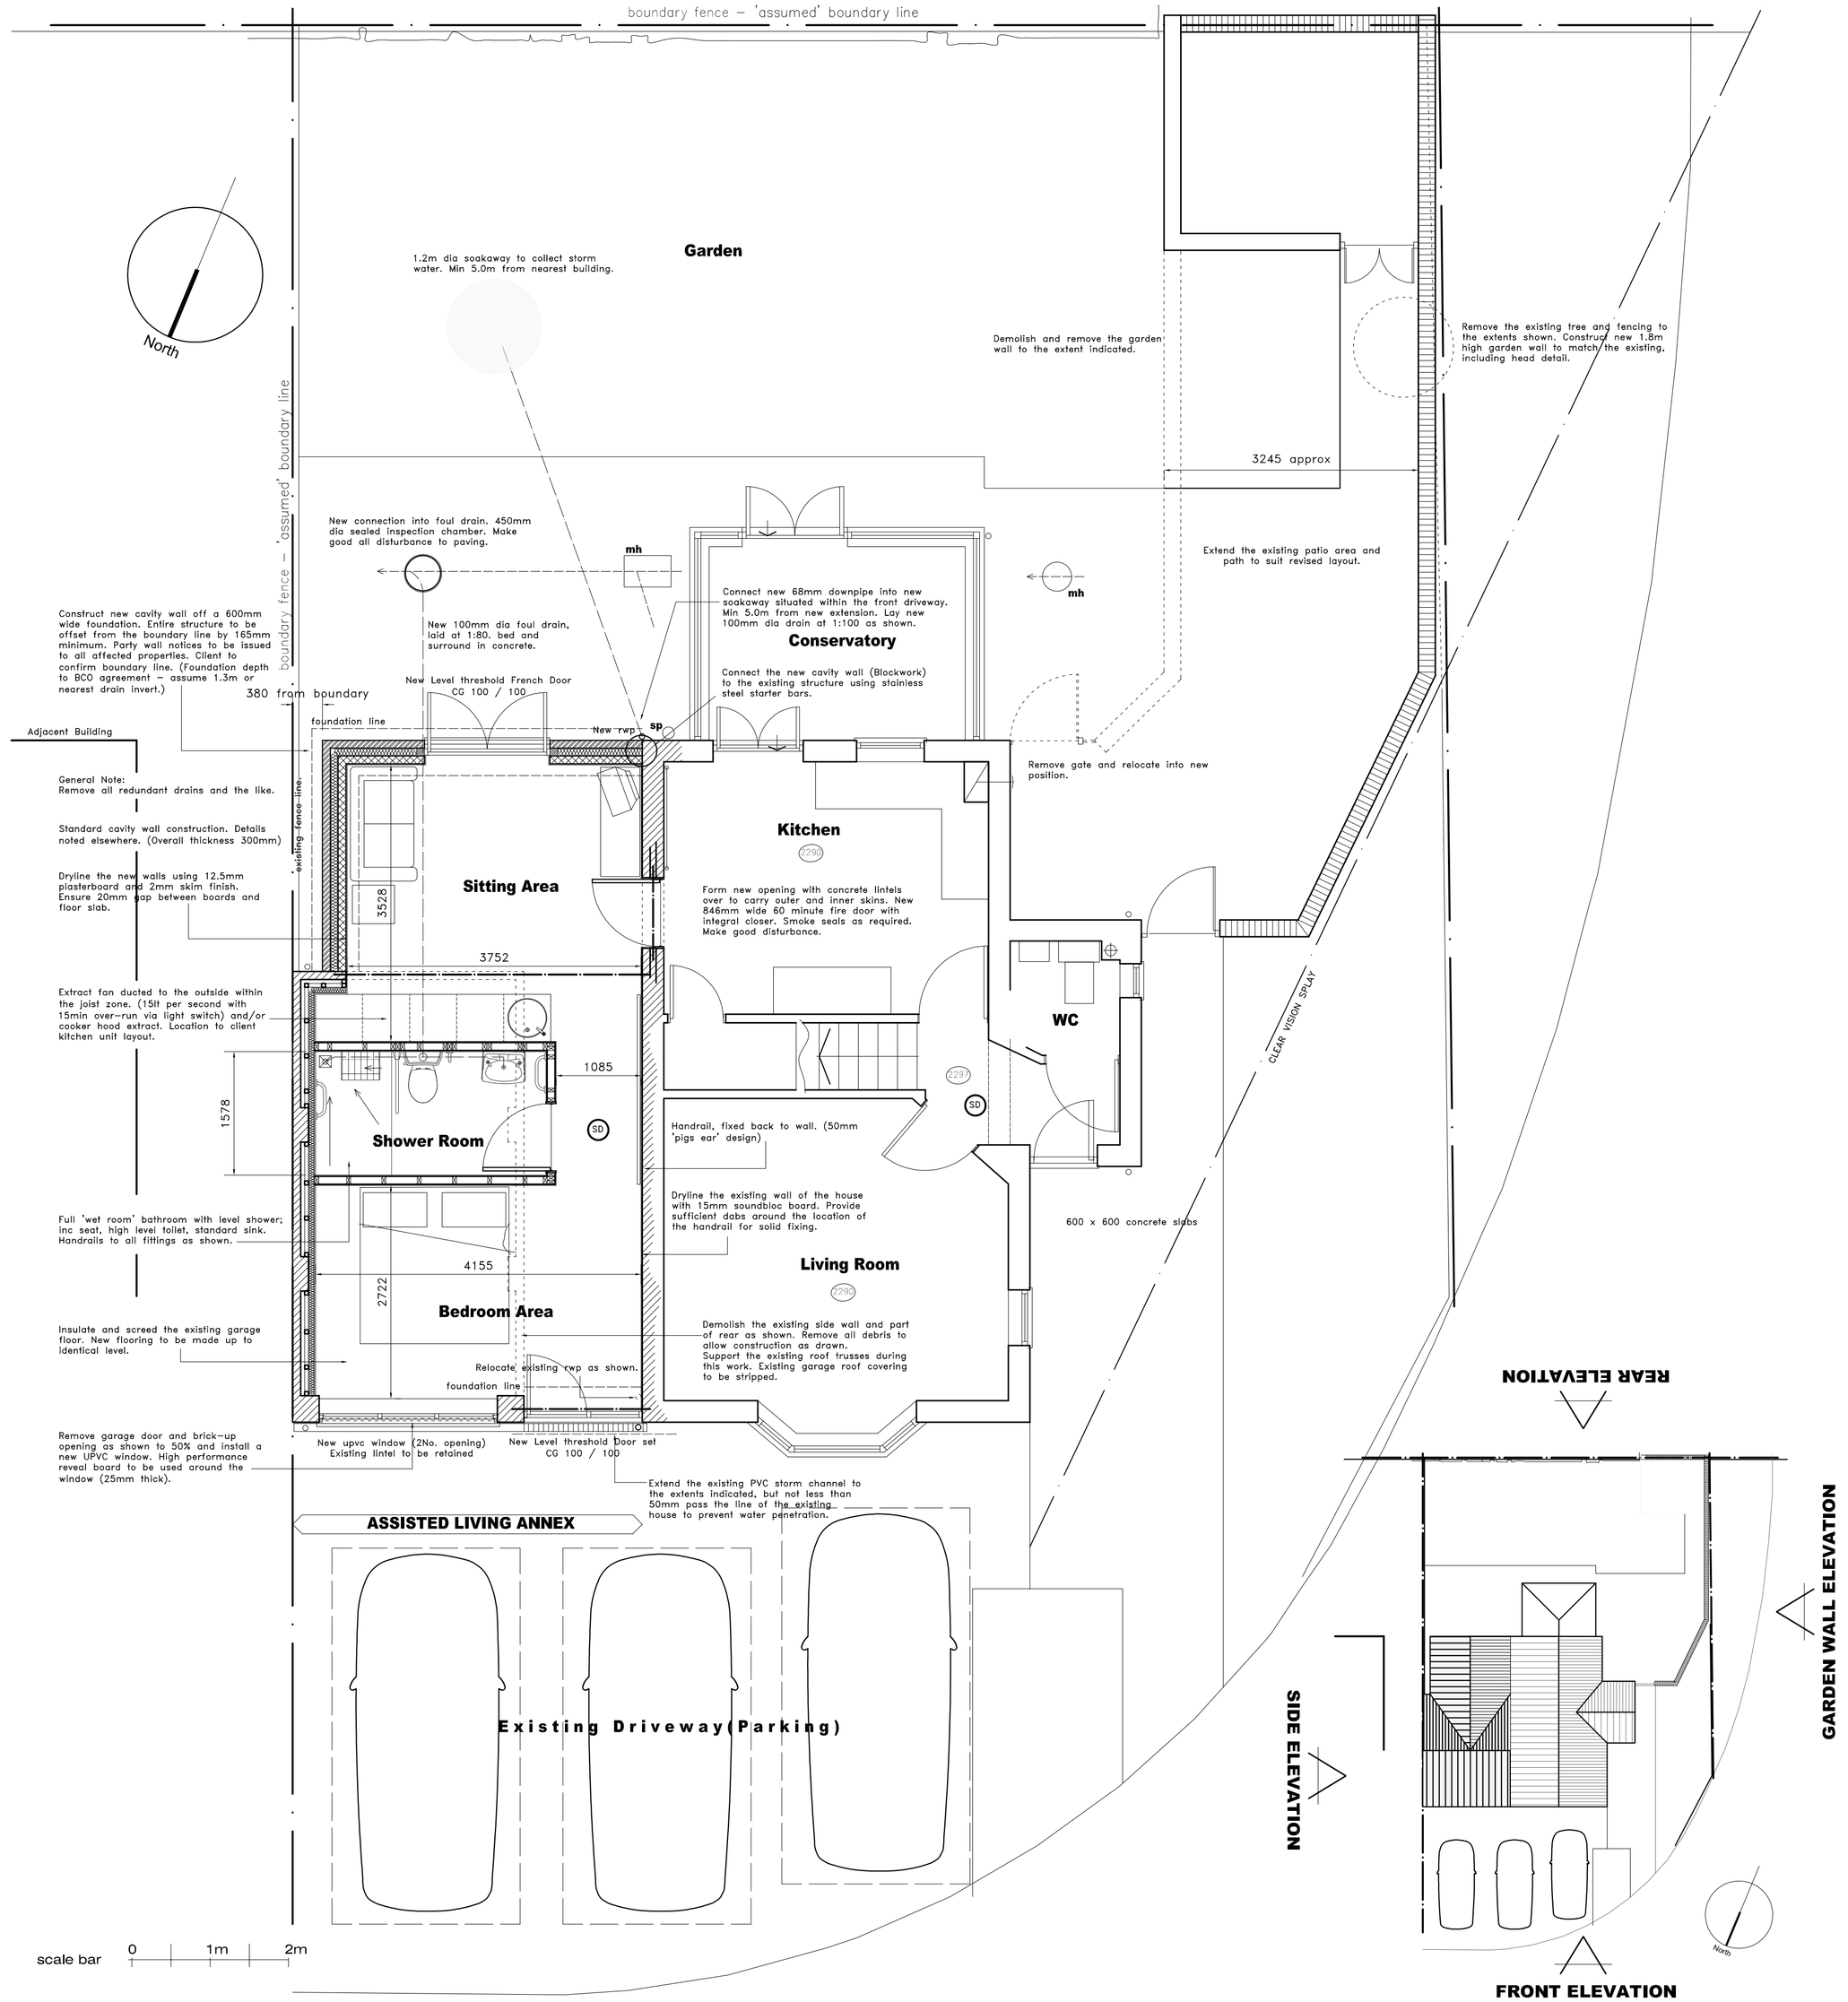


PROPOSED LAYOUT (SCALE 1:50)


PROPOSED ROOF PLAN (SCALE 1:200)

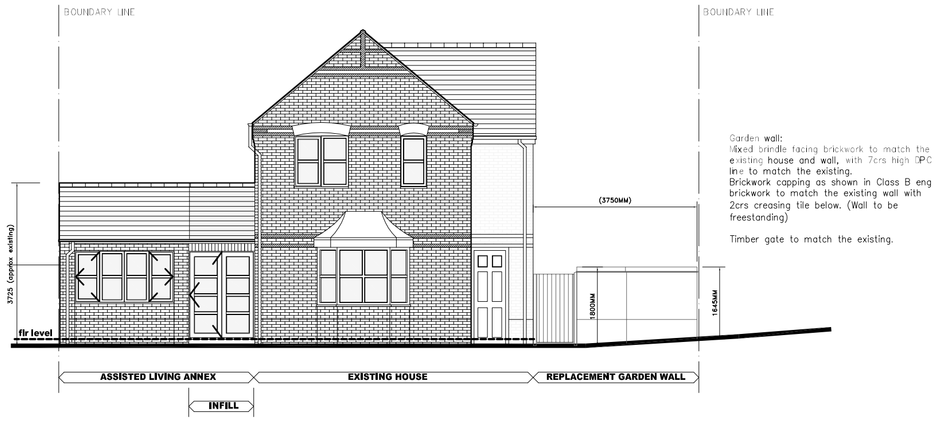


PROPOSED FRONT ELEVATION (SCALE 1:100)

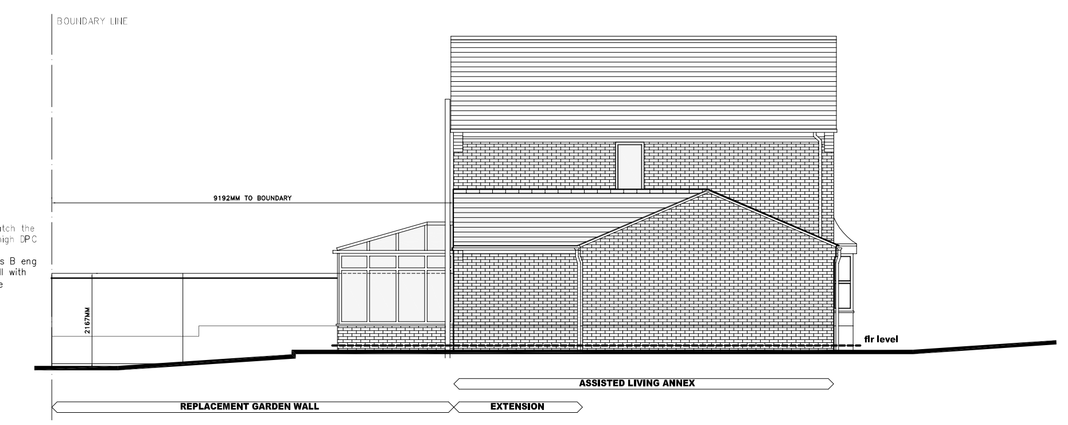

PROPOSED SIDE ELEVATION (SCALE 1:100)

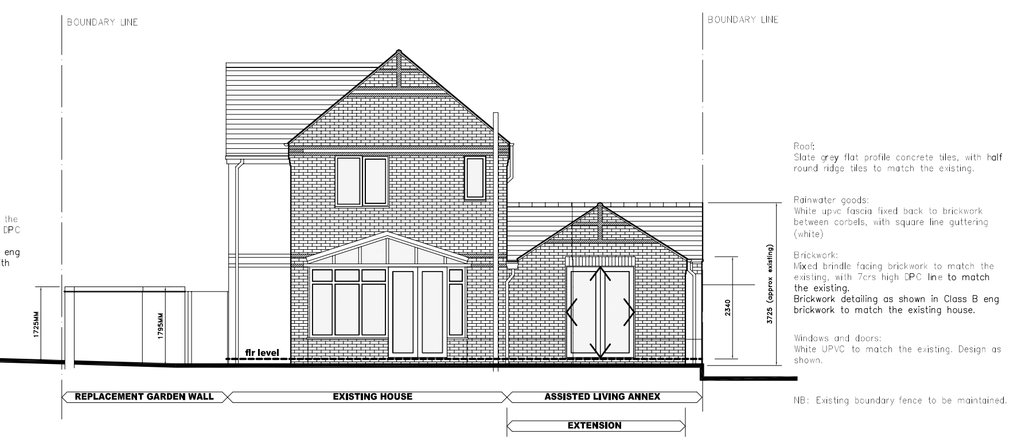

PROPOSED REAR ELEVATION (SCALE 1:100)

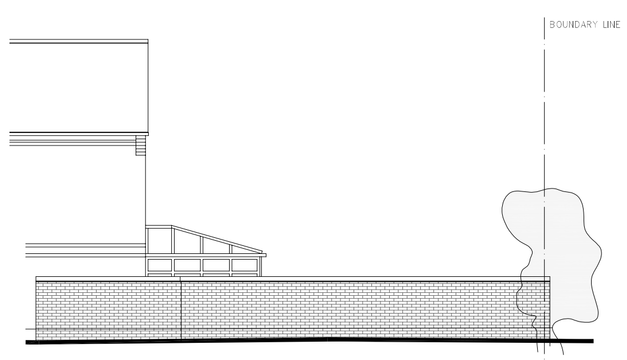

GARDEN WALL ELEVATION (SCALE 1:100)

PROPOSED SCHEME 'AS PROPOSED'

Revision:	Amendment Description:	Initials:	Date:
A	REVISED FOR PLANNING ISSUE	SM	16.08.10

The Martin Design Partnership
ARCHITECTURAL DESIGN & CONSULTANCY | PROJECT MANAGERS | CDM COORDINATORS

Client Address: MR WHITELEY, 8 WARWICK CLOSE, BAGWORTH, COALVILLE, LE67 1BX	**Project Address:** AS CLIENT, GARAGE CONVERSION AND EXTENSION TO FORM ANNEX.
Project No: 0263	**Drawn By:** SM
Drawing No: 200	**Revision:** A
Date: JULY 2010	**Scale:** 1:50 / 100 / 200
Drawing Title: PROPOSED DETAILS	
Issue Type: PLANNING	**Checked By:** SM

Registered Office: The Factory, 33a Central Avenue, Wigston, Leicestershire, LE18 2AB
T: 0116 2812939 F: 0116 2887476
E: office@themdp.co.uk W: www.themdp.co.uk

NO DIMENSIONS ARE TO BE SCALED FROM THIS DRAWING. ALL DISCREPANCIES WITH THE DETAILS TO BE REPORTED AND CLARIFIED PRIOR TO COMMENCING WORKS ON SITE. IF IN DOUBT - ASK.
THIS DRAWING IS COPYRIGHT.