
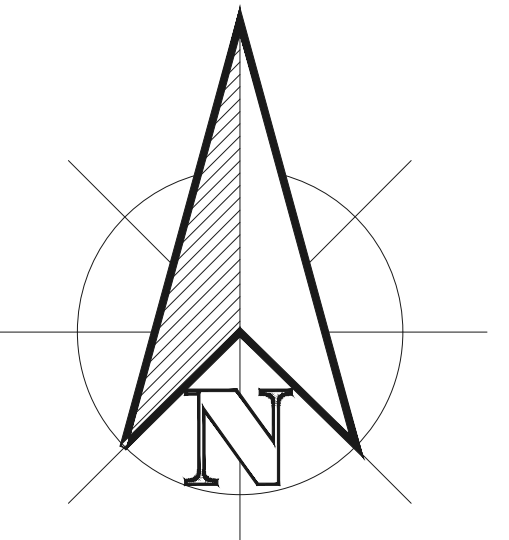


Sketchley Grange, Burbage, Hinckley

- Key:
- Boundary Treatments:
- 1.8m Garden Wall
 - 1.8m Garden Fence
 - 1.2m Estate Railing
 - 1.2m Post and 3 Rail Fence
 - 0.45m Knee Rail Fence
 - Maintenance Access Gate

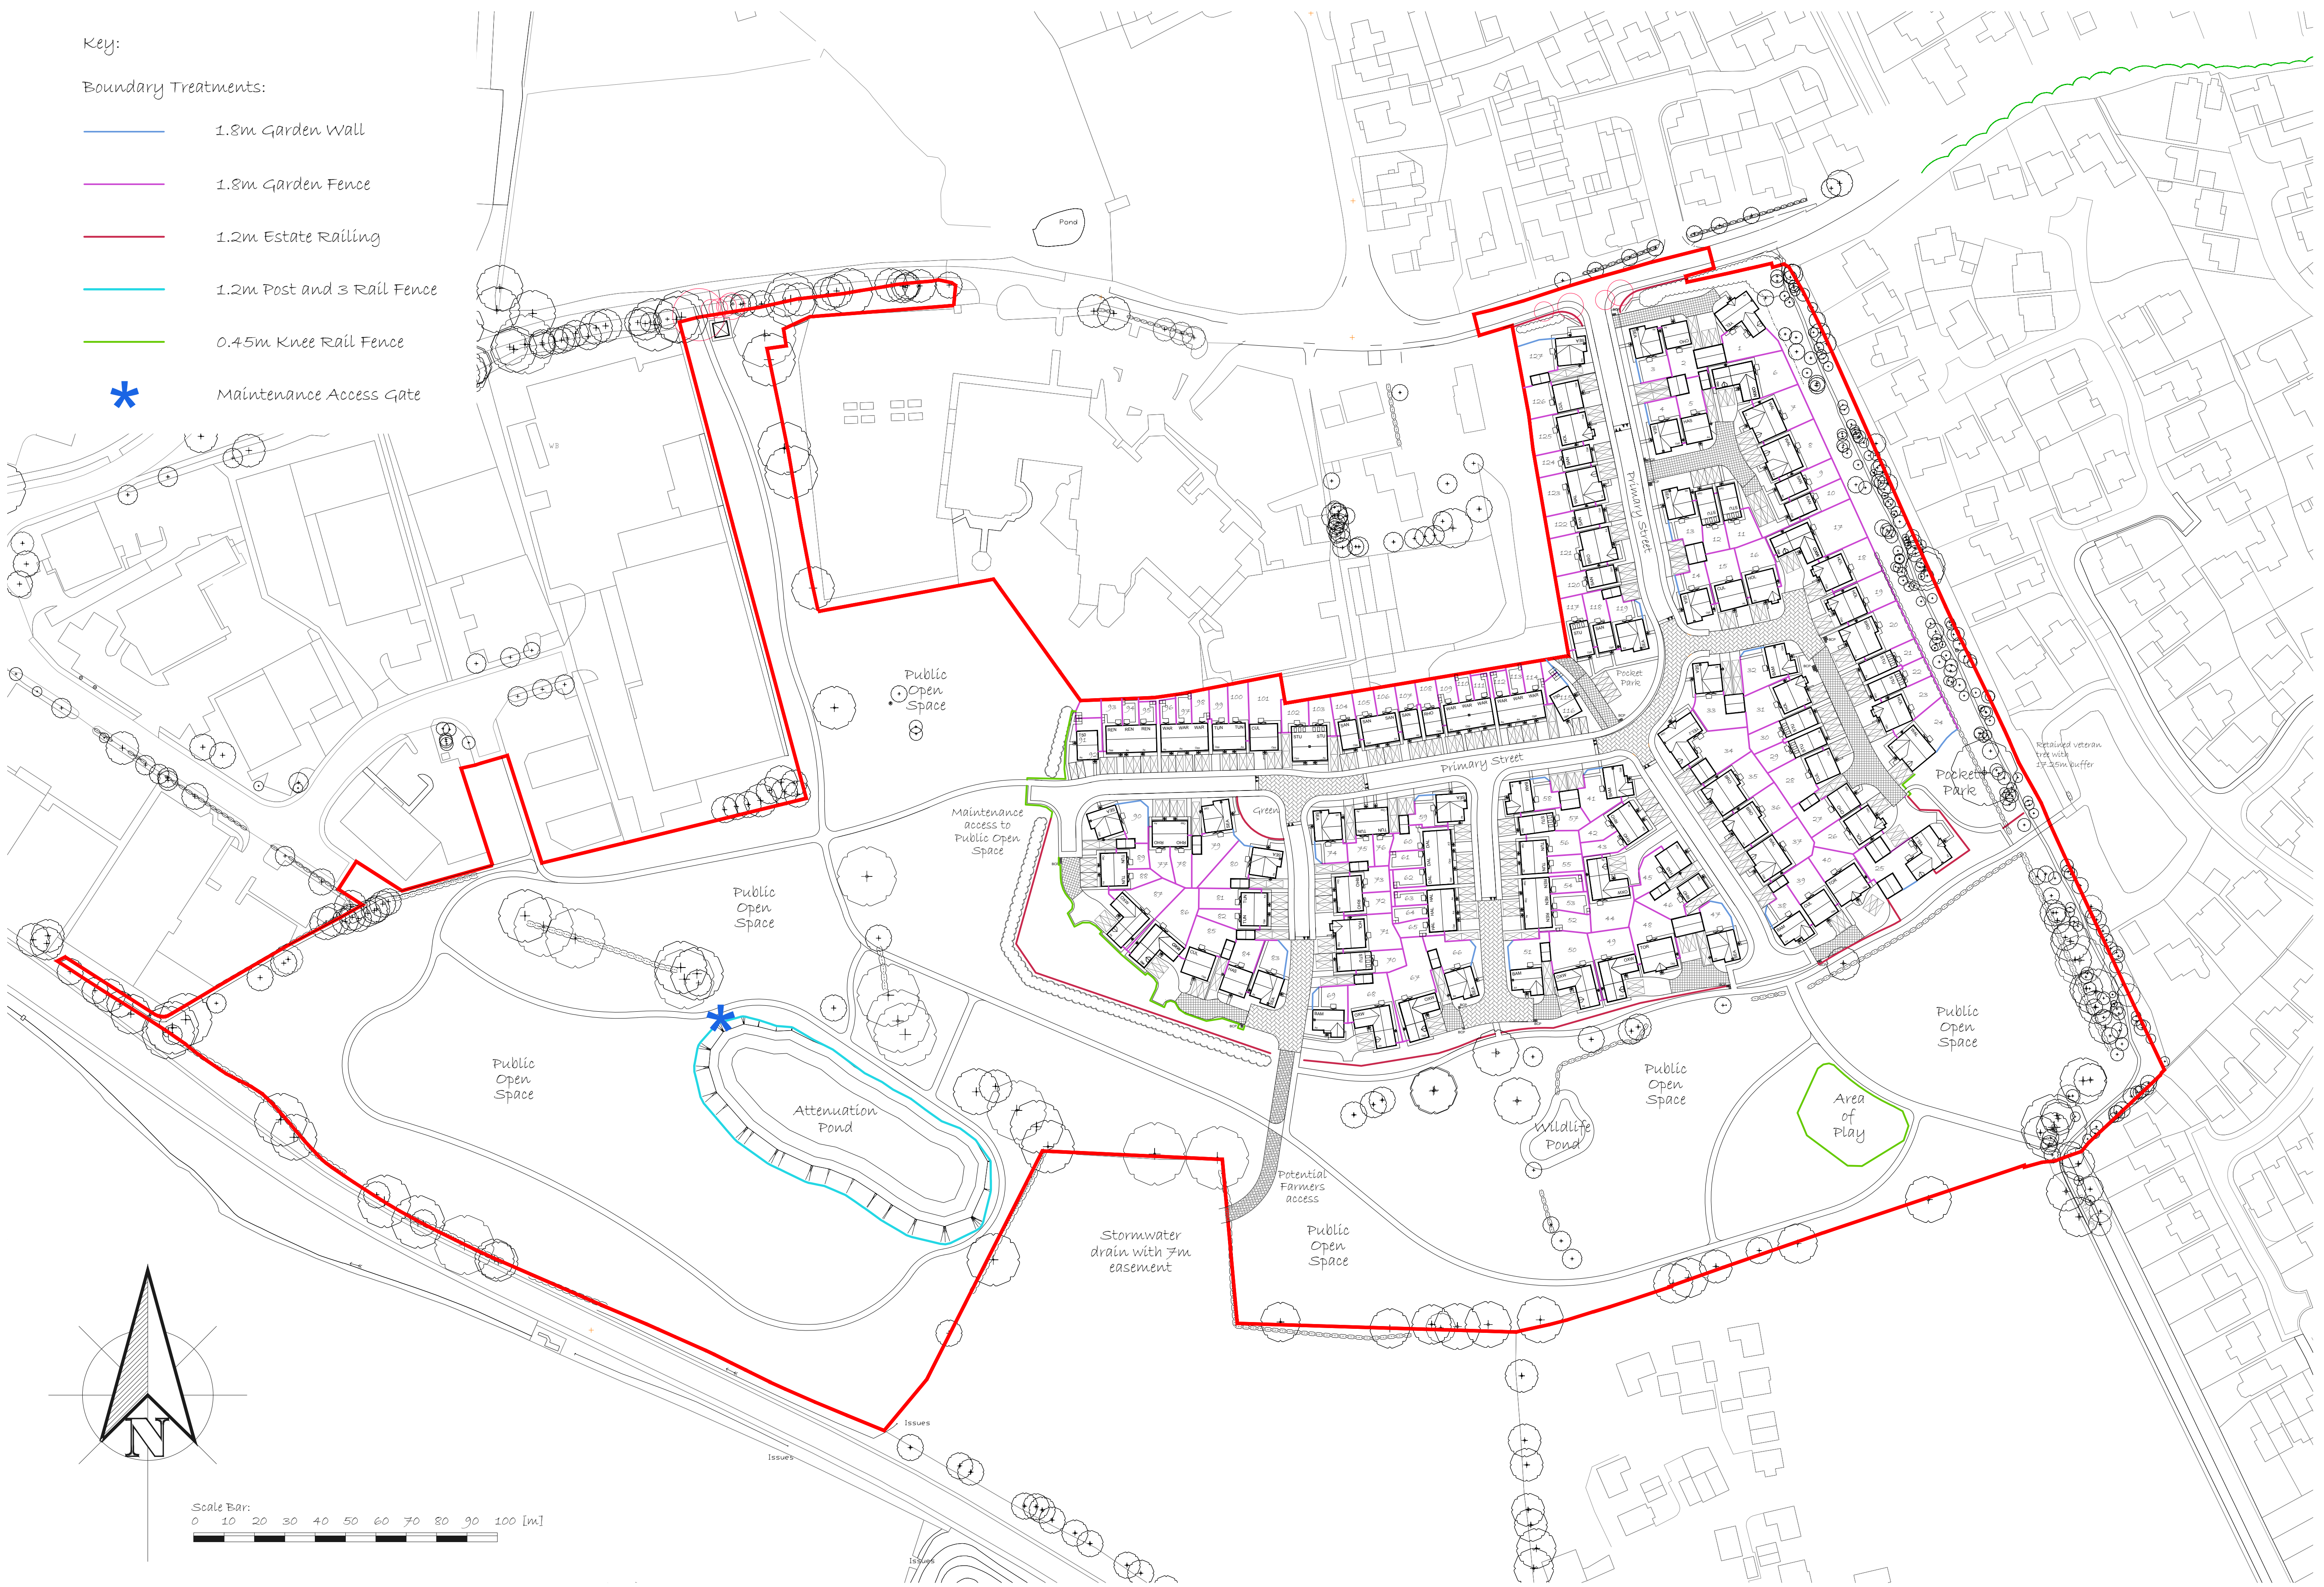

Development:
Sketchley Grange
Location:
Burbage, HINCKLEY

Drawing Title:
Boundary Treatments Plan
Drawing Number:
TGDP/SQ-BH/BTP-1

Scale @ A1:
1:1000
Revision:
N

Drawn By:
TGDP
Date Started:
23/11/23