


Sketchley Grange, Burbage, HINCKLEY

- Key:
- Materials (Roof):
- Duo TLE Grey Roof Tile
 - Duo TLE Brown Roof Tile
 - Duo TLE Terracotta Roof Tile

- Materials (Brick):
- Ibstock - Welbeck Autumn Antique
 - Ibstock - Mercia Orange Multi
 - Ibstock - Balmoral
 - Rendered Feature Property

Splash Course and low level banding detail - Ibstock, Throckley Red Smooth
Contrasting brick - As main facing (inc. Brick Heads and Dental detailing)
All Garage and main entrance doors - Slate Blue (RAL620-4)
Windows - PVCu - Ivory
Facia's Soffits and Rainwater Goods Black PVCu

Indicates Dwelling with Chimney

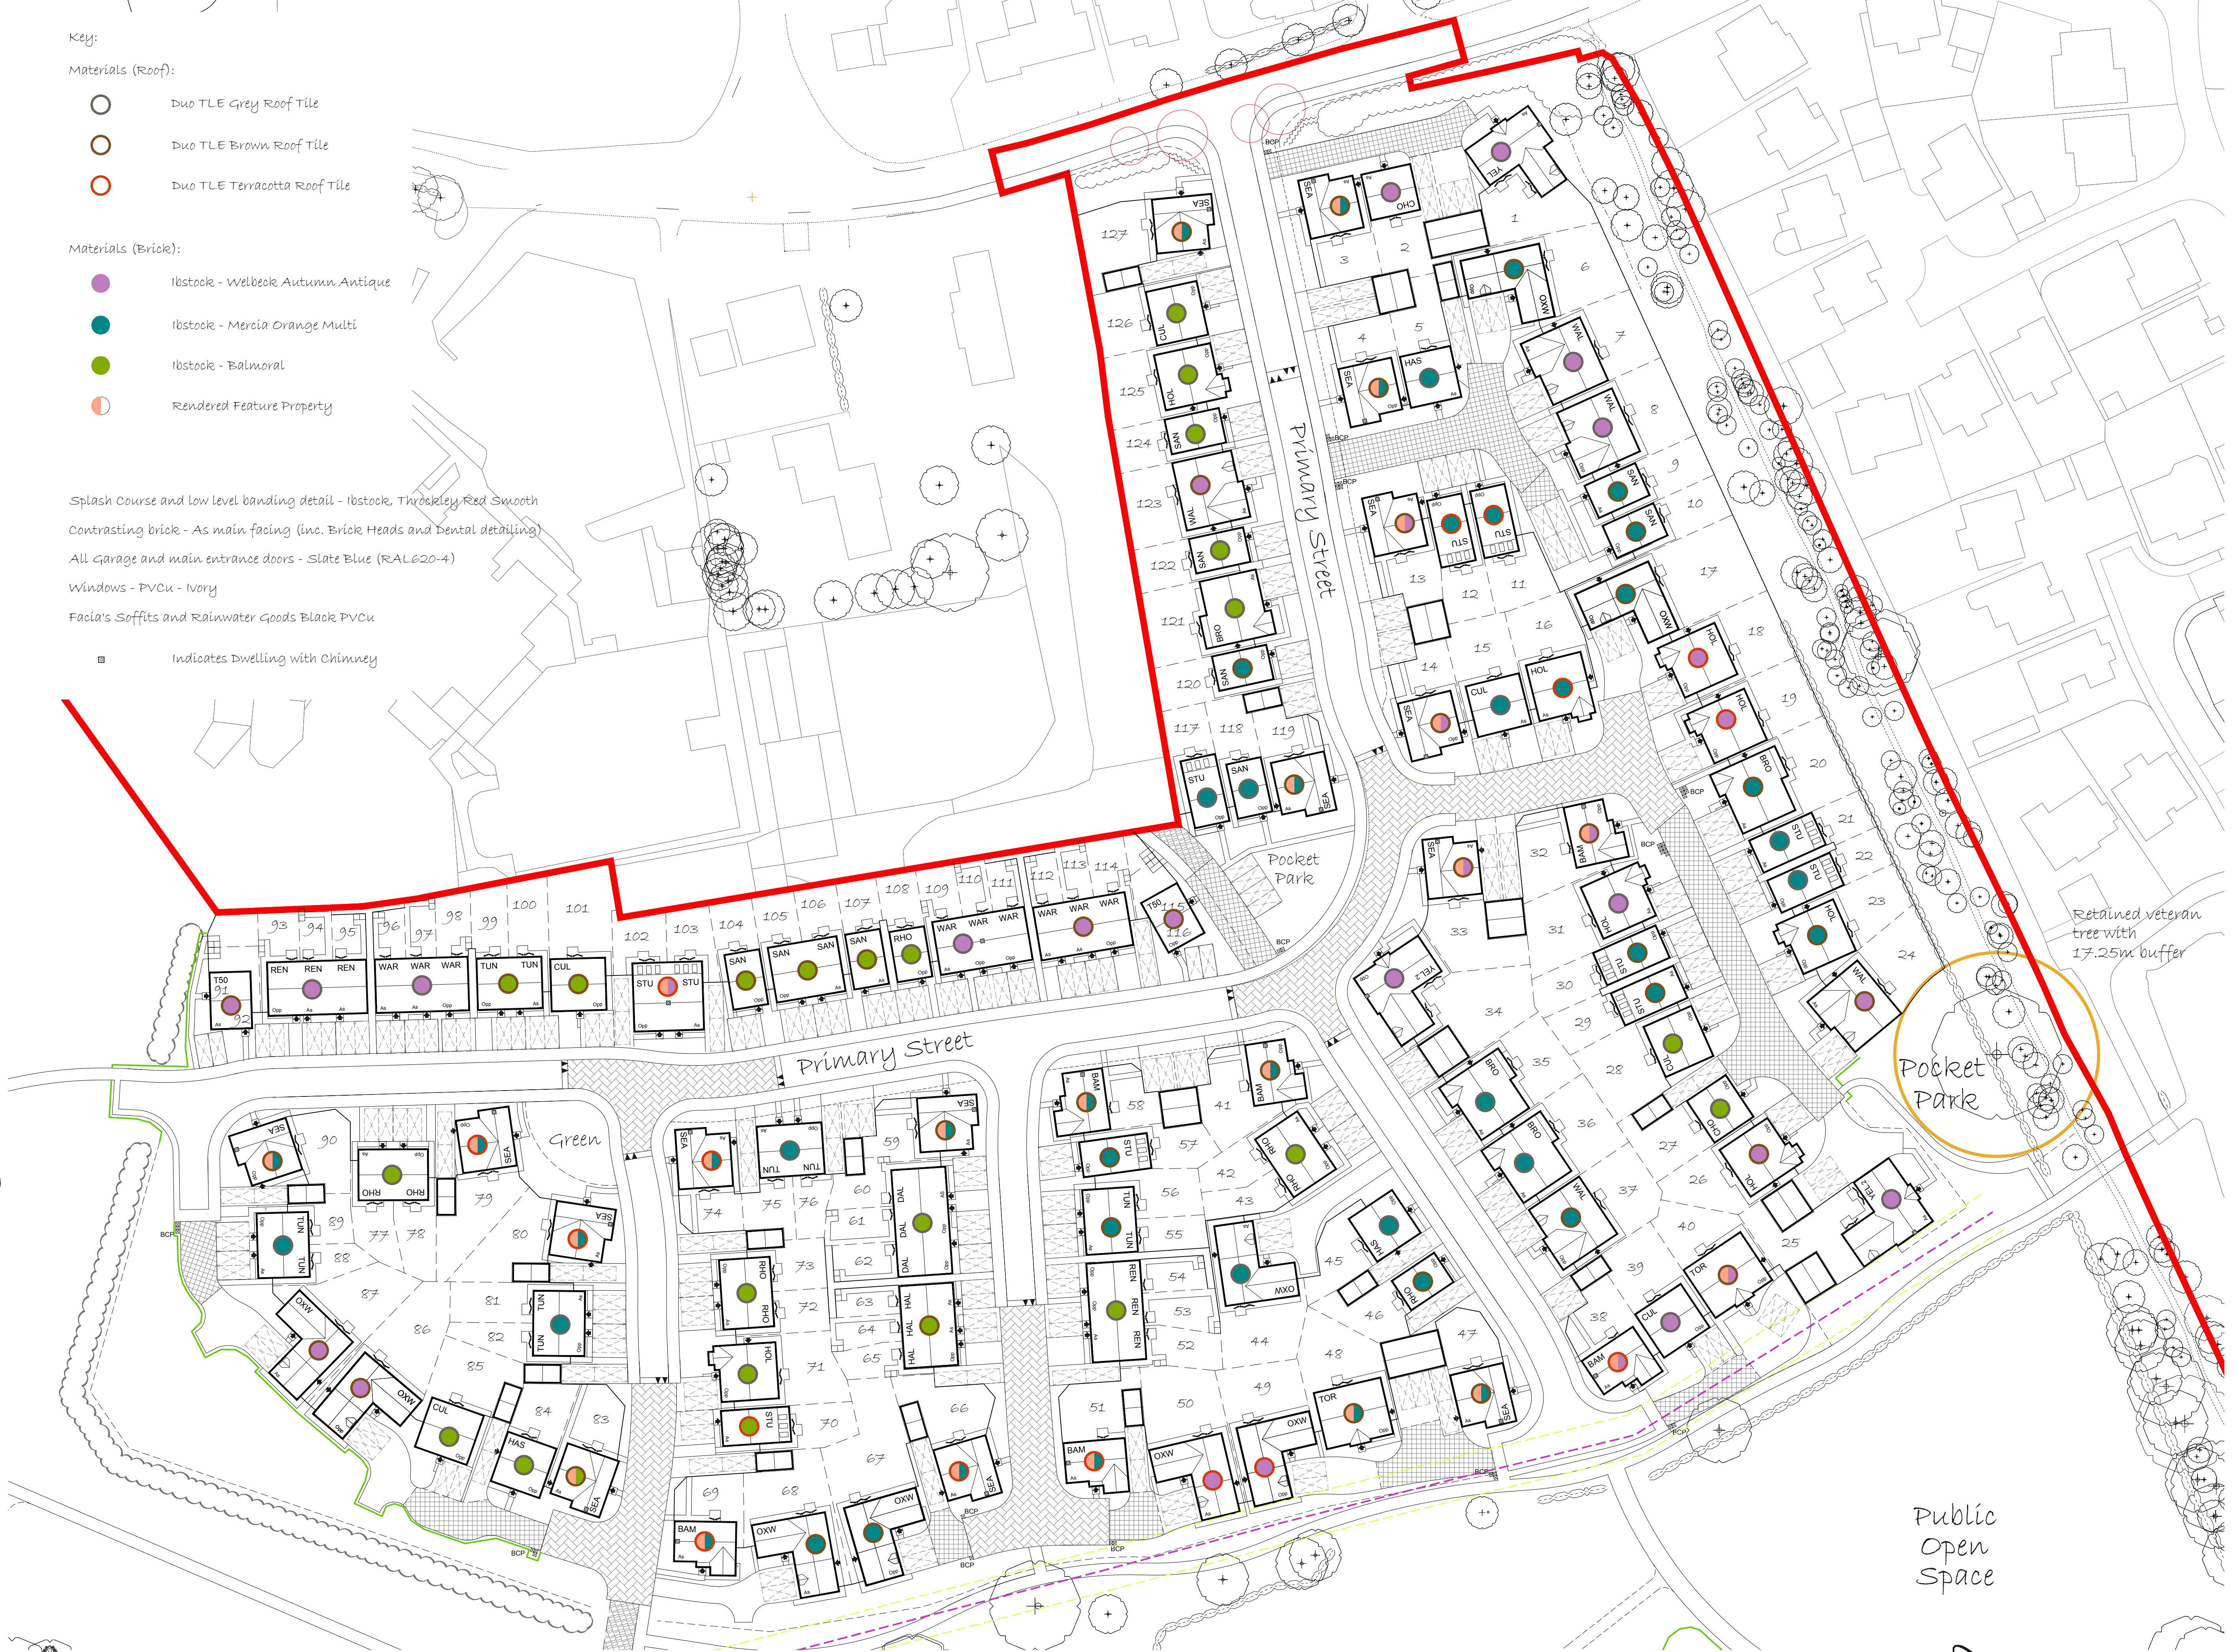

Retained veteran tree with 17.25m buffer

Pocket Park

Public Open Space