


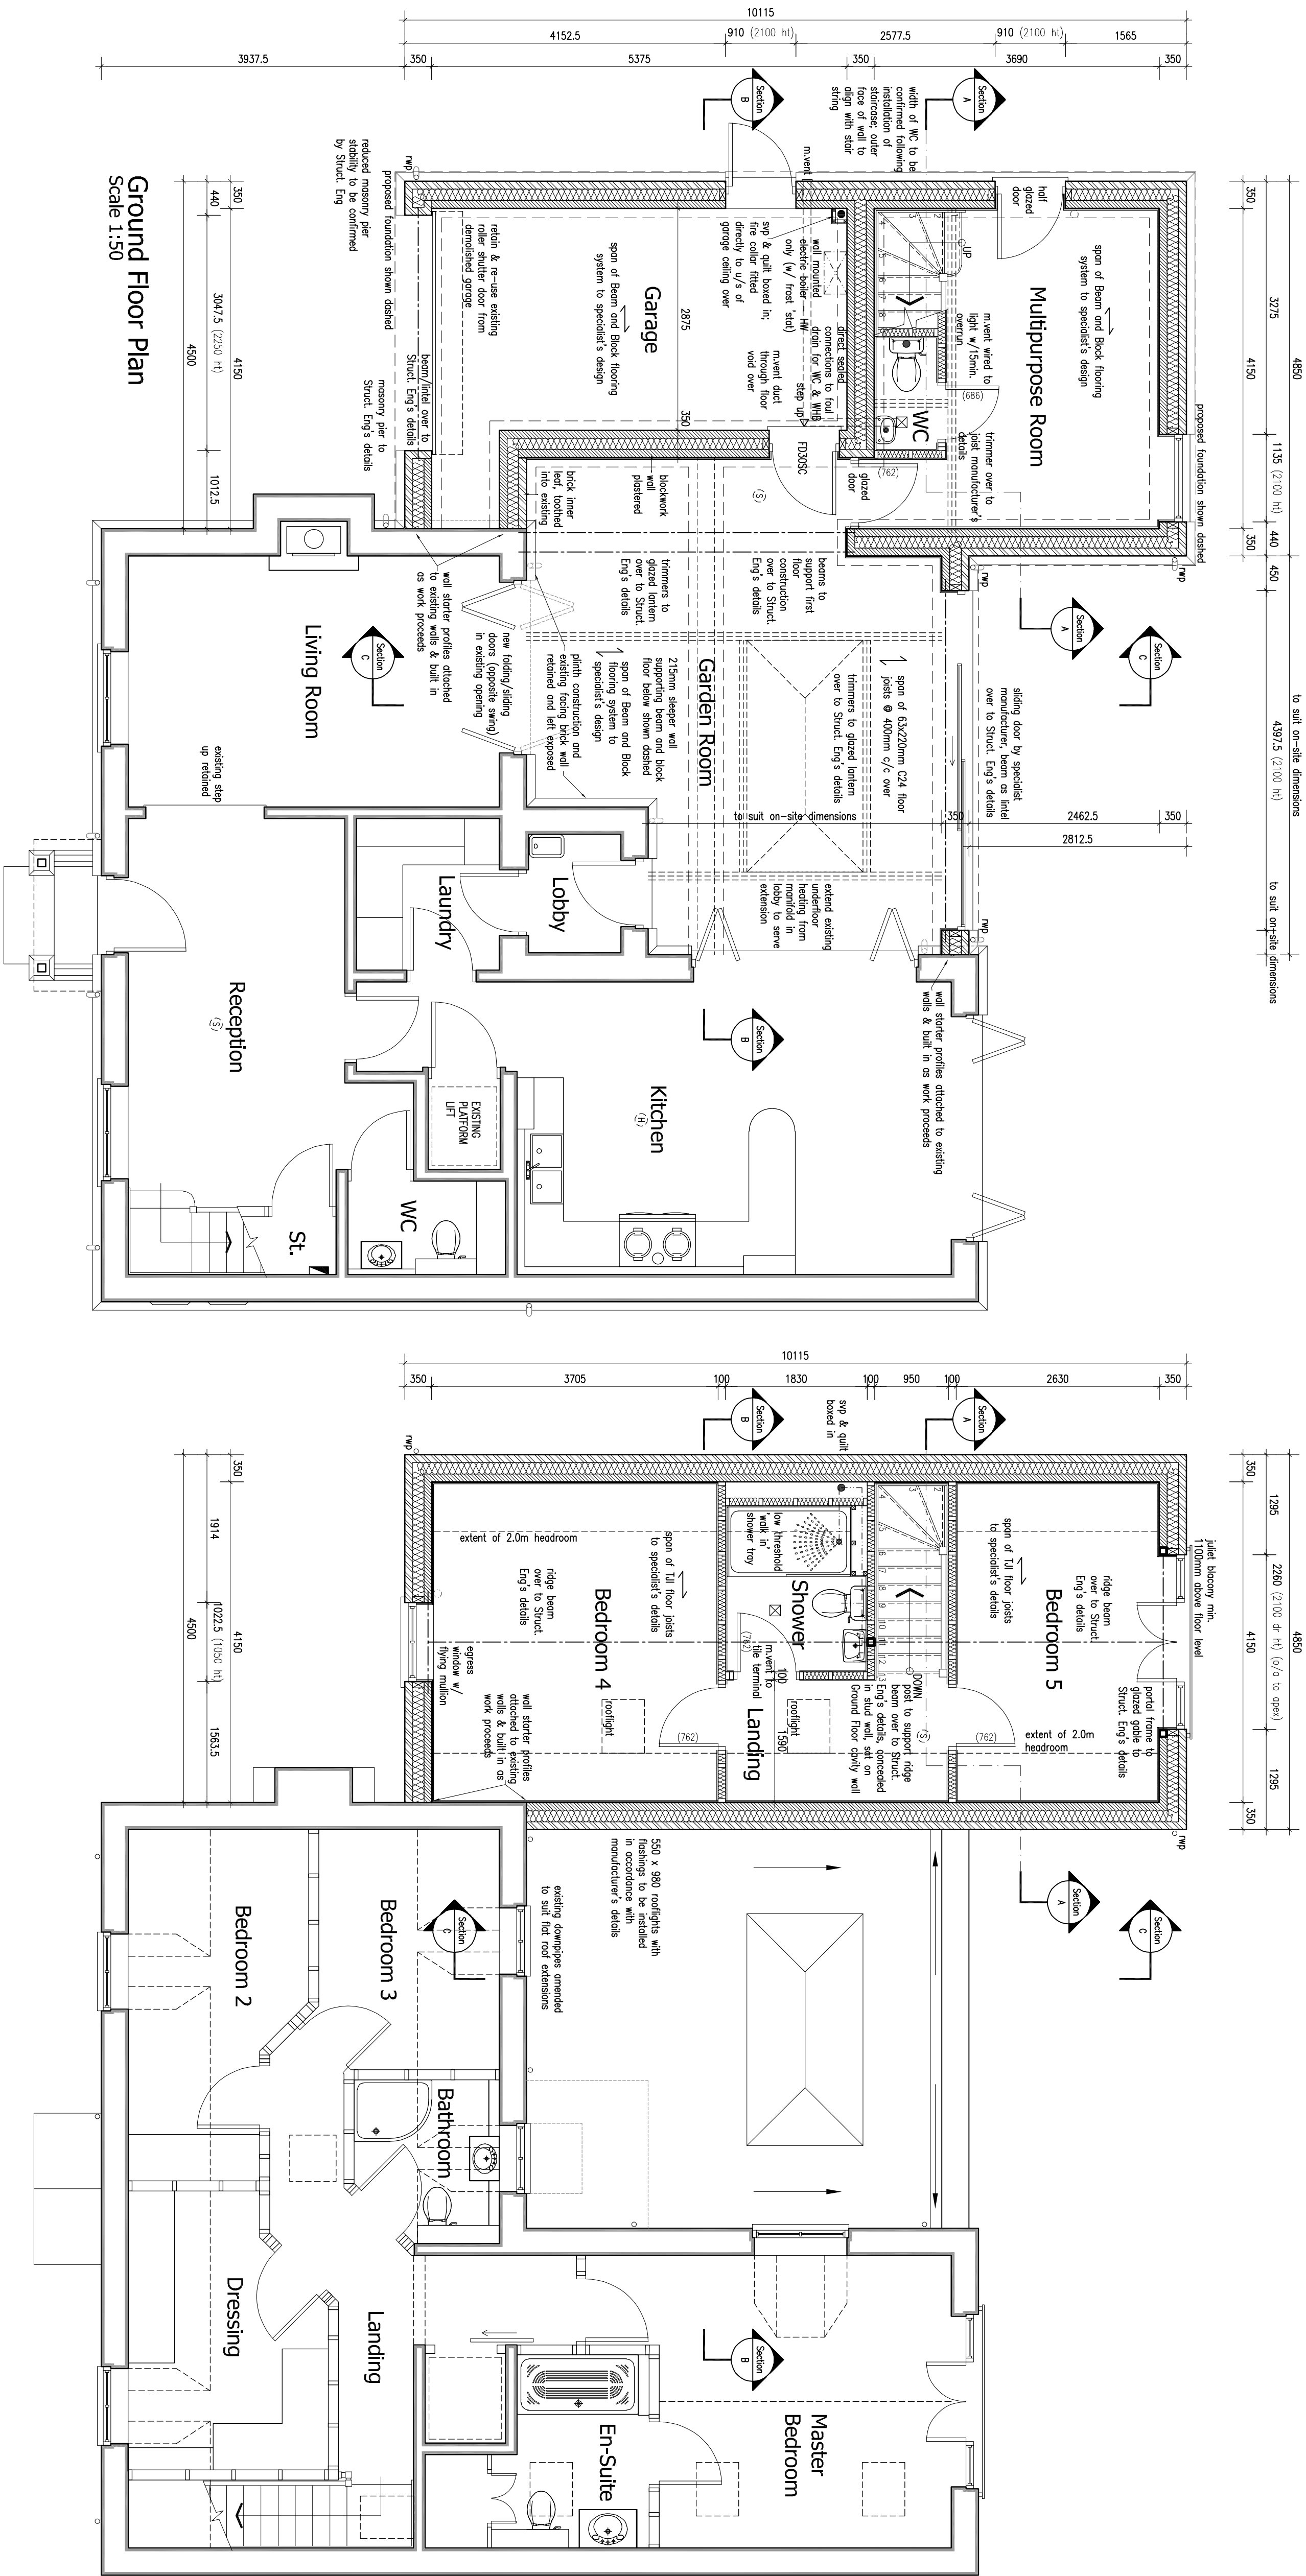

PRODUCTION DRAWING

PROPOSED EXTENSIONS AND ALTERATIONS - 27 LINDRIDGE LANE - DESFORD - LEICESTERSHIRE



C	Client amendments	15/05/25
B	Drawing updated	28/04/25
A	Updates/Client's Amendments	18/10/24



David Granger Architectural Design Ltd
The Old Cottage Hospital
Leicester Road
Ashby de la Zouch
Leicestershire
LE65 1DB

T 01530 560939
W www.davidgrangerdesign.com

Project _____

Proposed Extensions & Alterations
27 Lindridge Lane
Desford
Leicestershire

Client

Mr & Mrs E. Shiells

Drawir

Production Drawing

Drawing Number 24.4412.13 C

Date: August 20

Scale: As Shown Drawn By: JAC/WF Checked By: SF

Figured dimensions are taken in preference to scaled dimensions and any discrepancies are to be referred to David Ganger Architectural Design Limited. Contractors, subcontractors and suppliers must verify all dimensions on site before commencing any work or making any workshop drawings. All drawings are copyright of David Ganger Architectural Design Limited. Ordnance Survey Data © Crown Copyright. All rights reserved. Licence No. A6100002049, Landmark Ref. LL08316
Company Reg. No. 50689712