


1:500

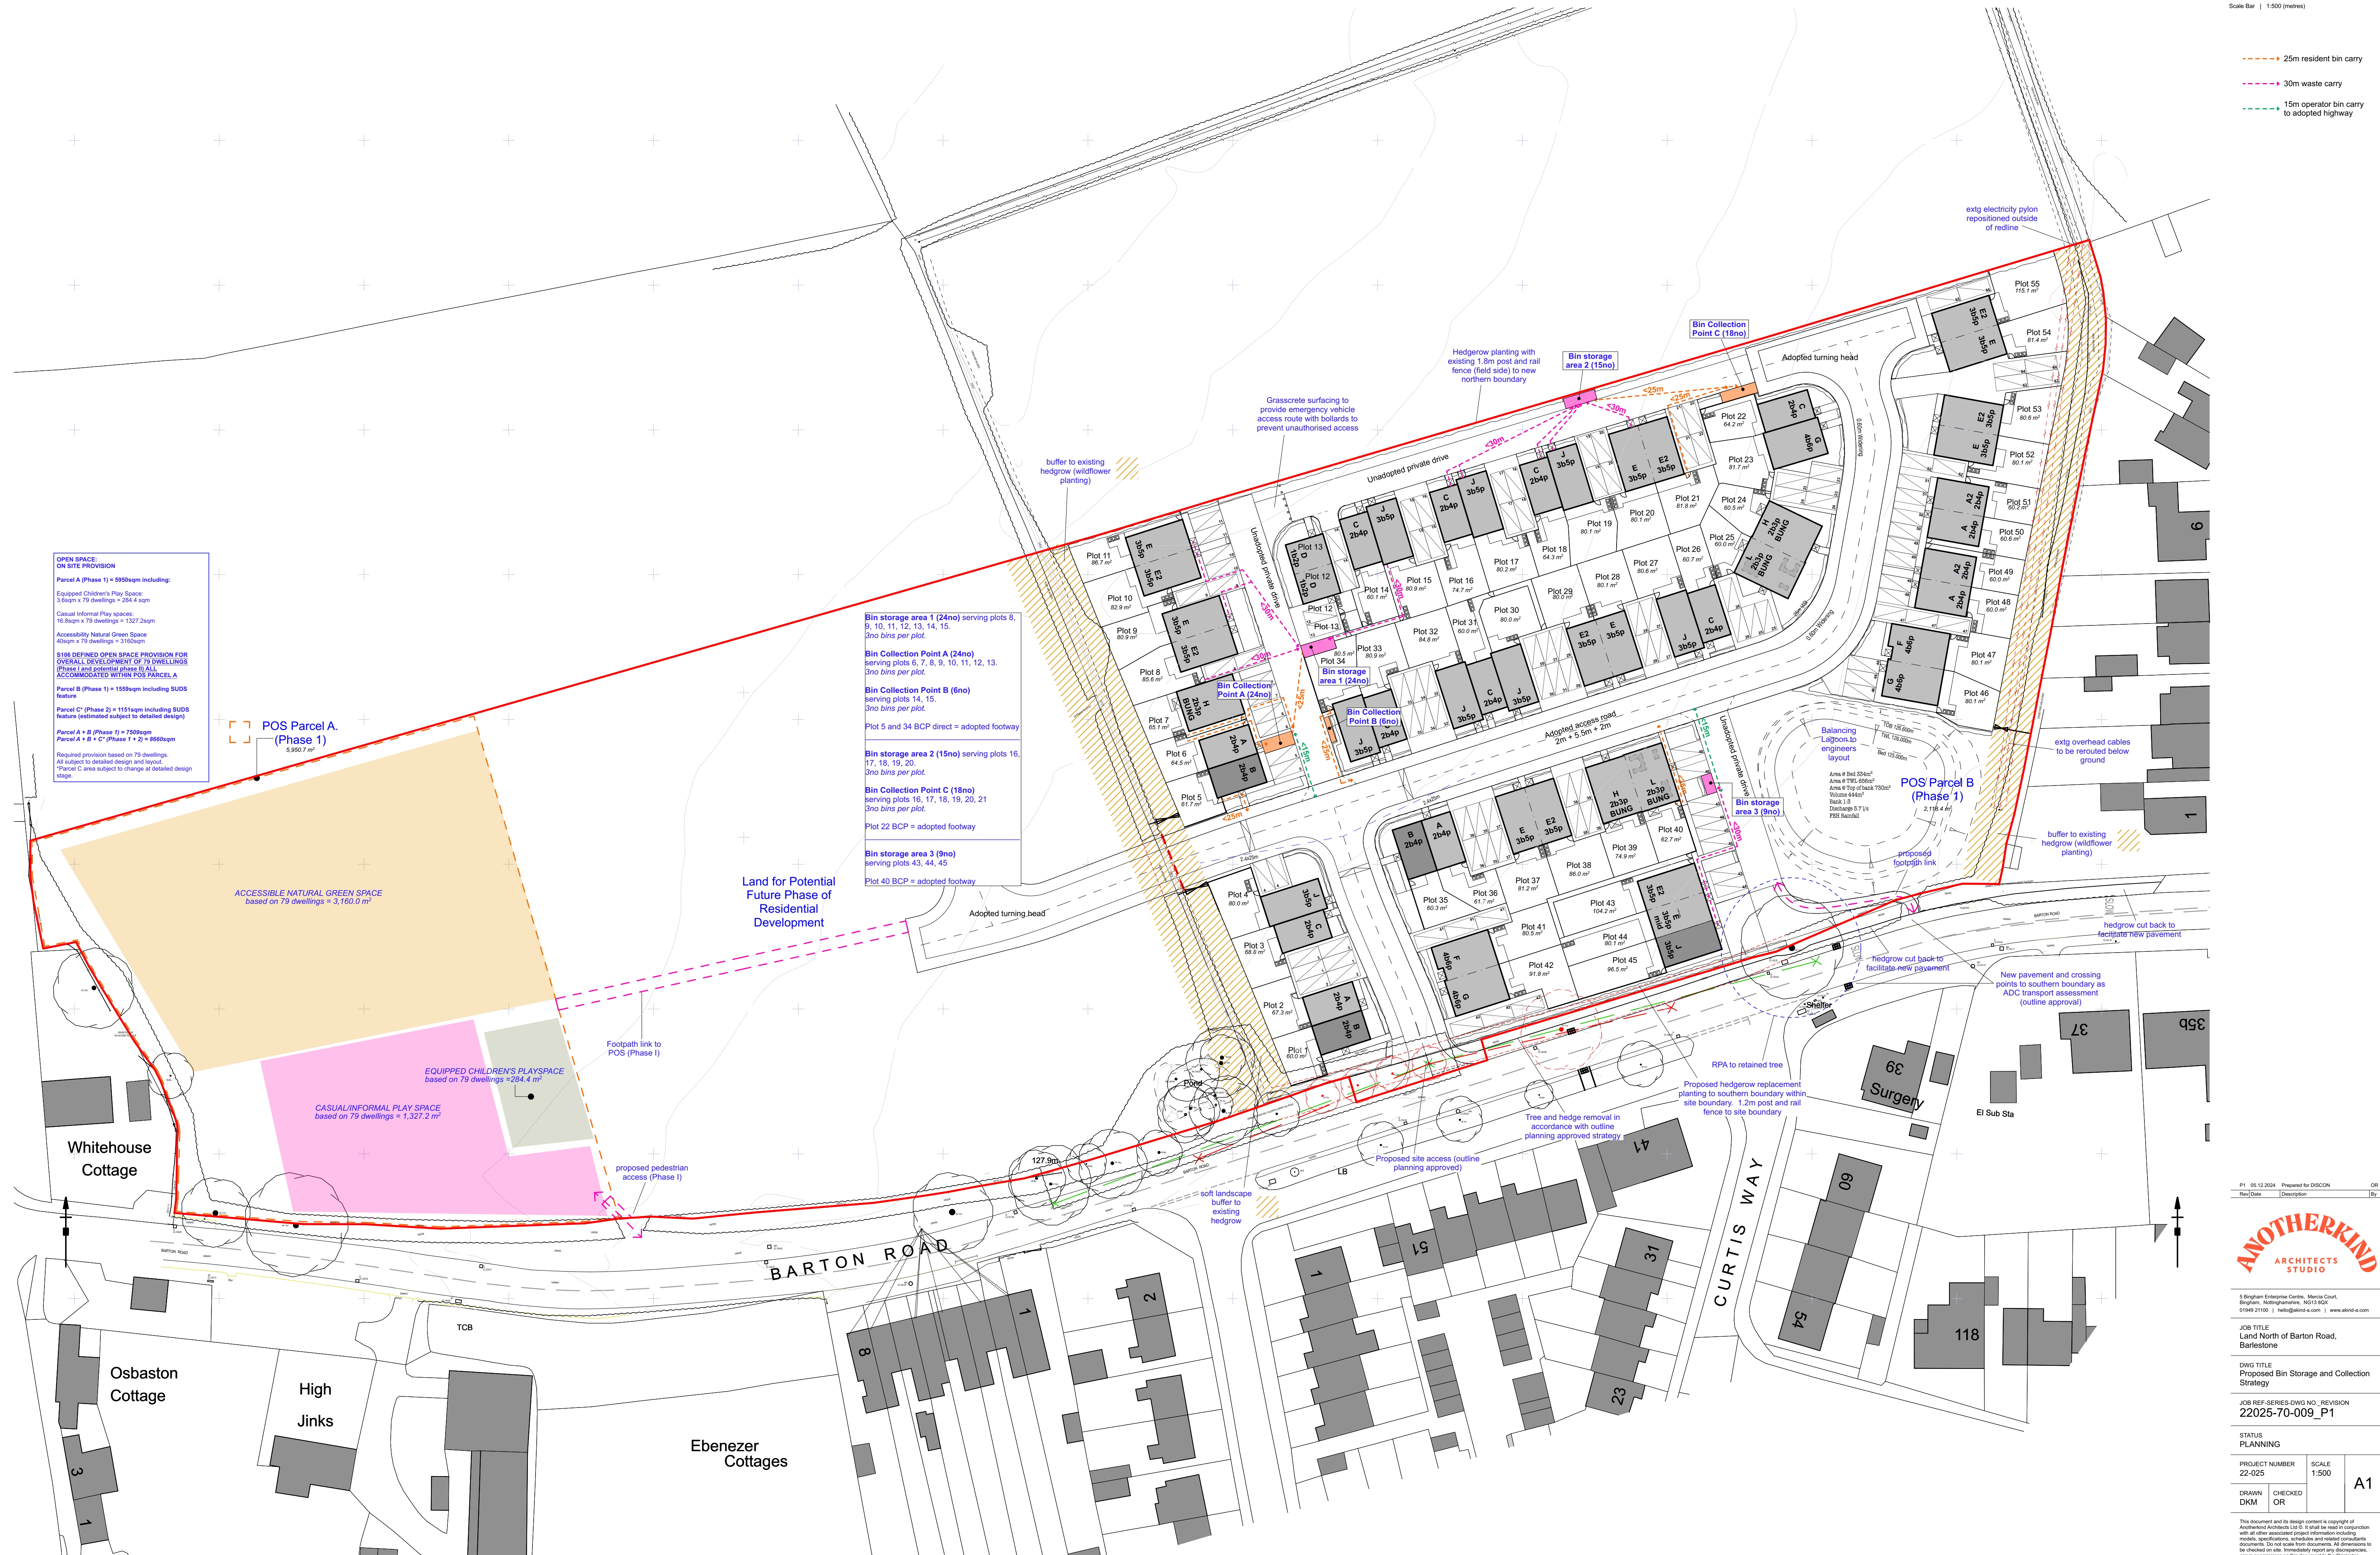

P1	05.12.2024	Prepared for DISCON	OR
Rev	Date	Description	By

ANOTHERKIND
ARCHITECTS
STUDIO

5 Bingham Enterprise Centre, Mercia Court,
Bingham, Nottinghamshire, NG15 8QX
01949 21100 | hello@akind-a.com | www.akind-a.com

JOB TITLE
Land North of Barton Road,
Barlestone

DWG TITLE
Proposed Bin Storage and Collection
Strategy

JOB REF-SERIES-DWG NO. _REVISION
22025-70-009_P1

STATUS
PLANNING

PROJECT NUMBER 22-025		SCALE 1:500	A1
DRAWN DKM	CHECKED OR		

This document and its design content is copyright of Motherkind Architects Ltd ©. It shall be read in conjunction with all other associated project information including models, specifications, schedules and related consultants documents. Do not scale from documents. All dimensions to be checked on site. Immediately report any discrepancies, errors or omissions on this document to the Originator. document to be used only for status noted. If in doubt ASK.