
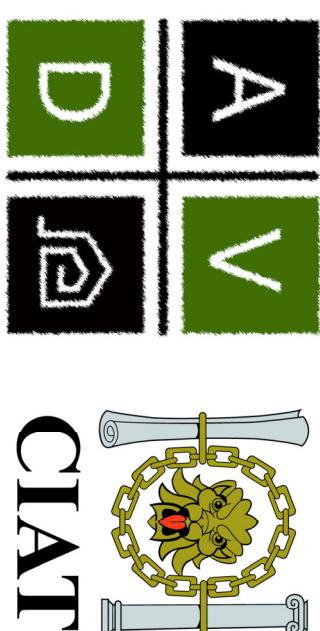
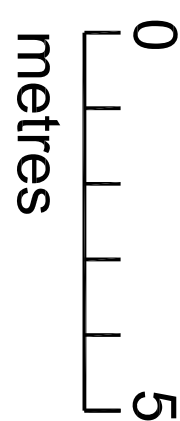
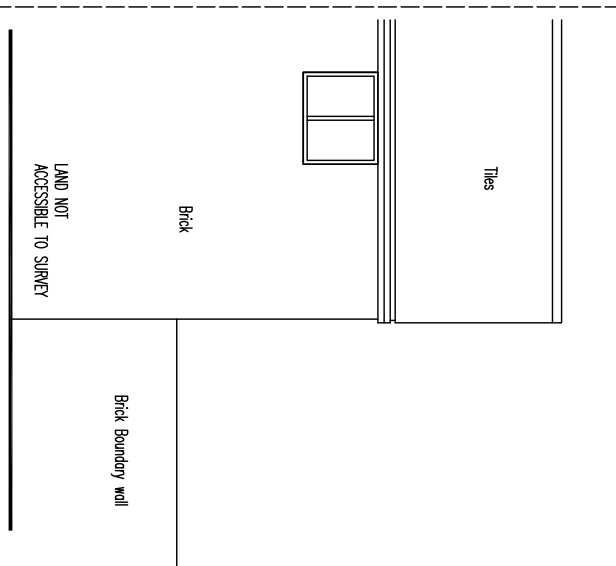
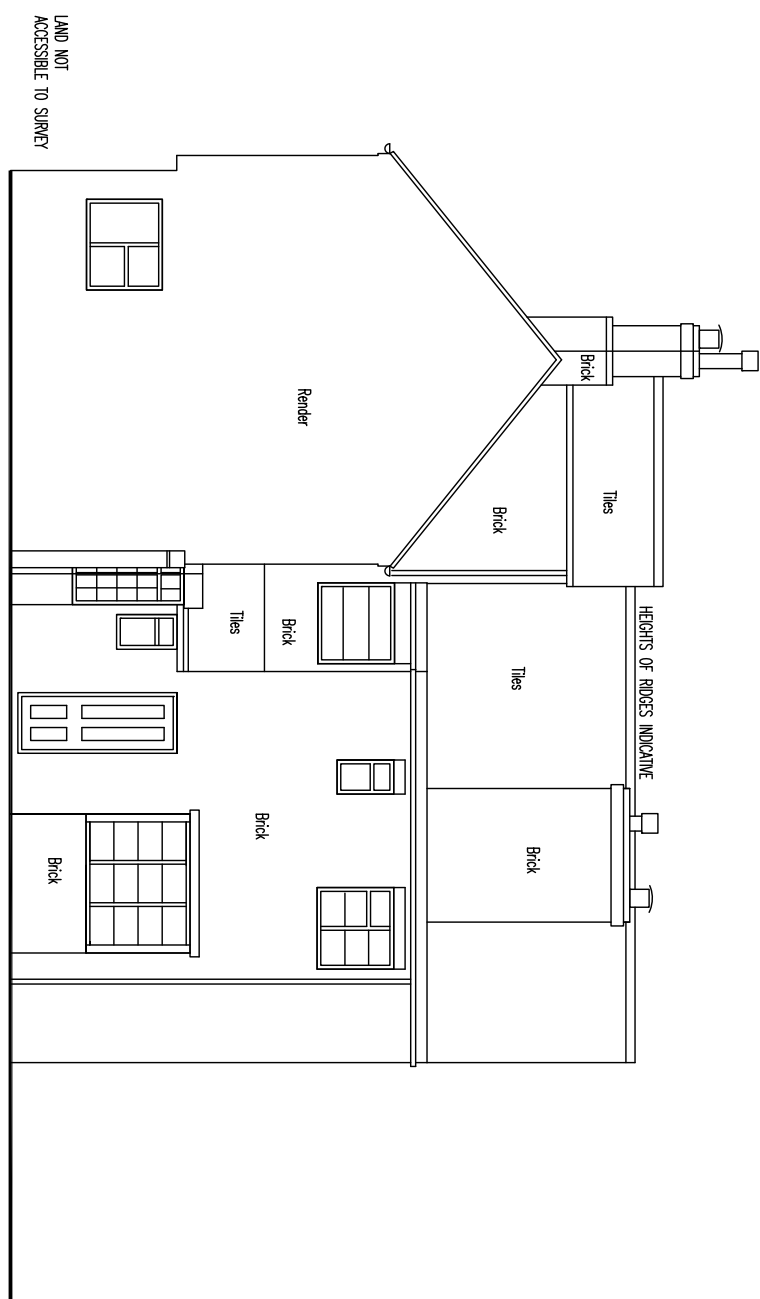
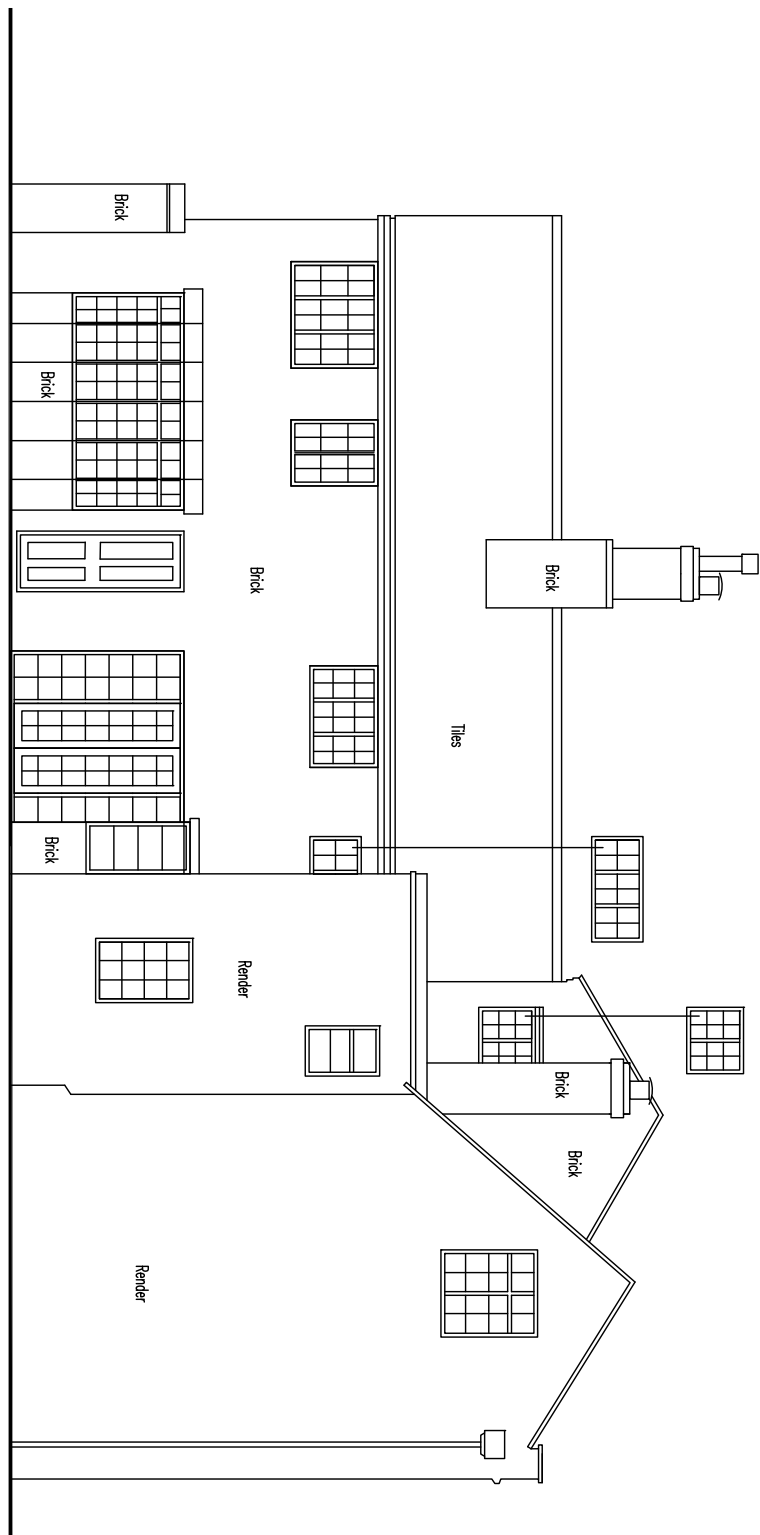
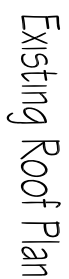
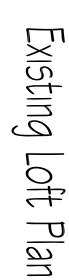
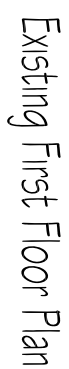
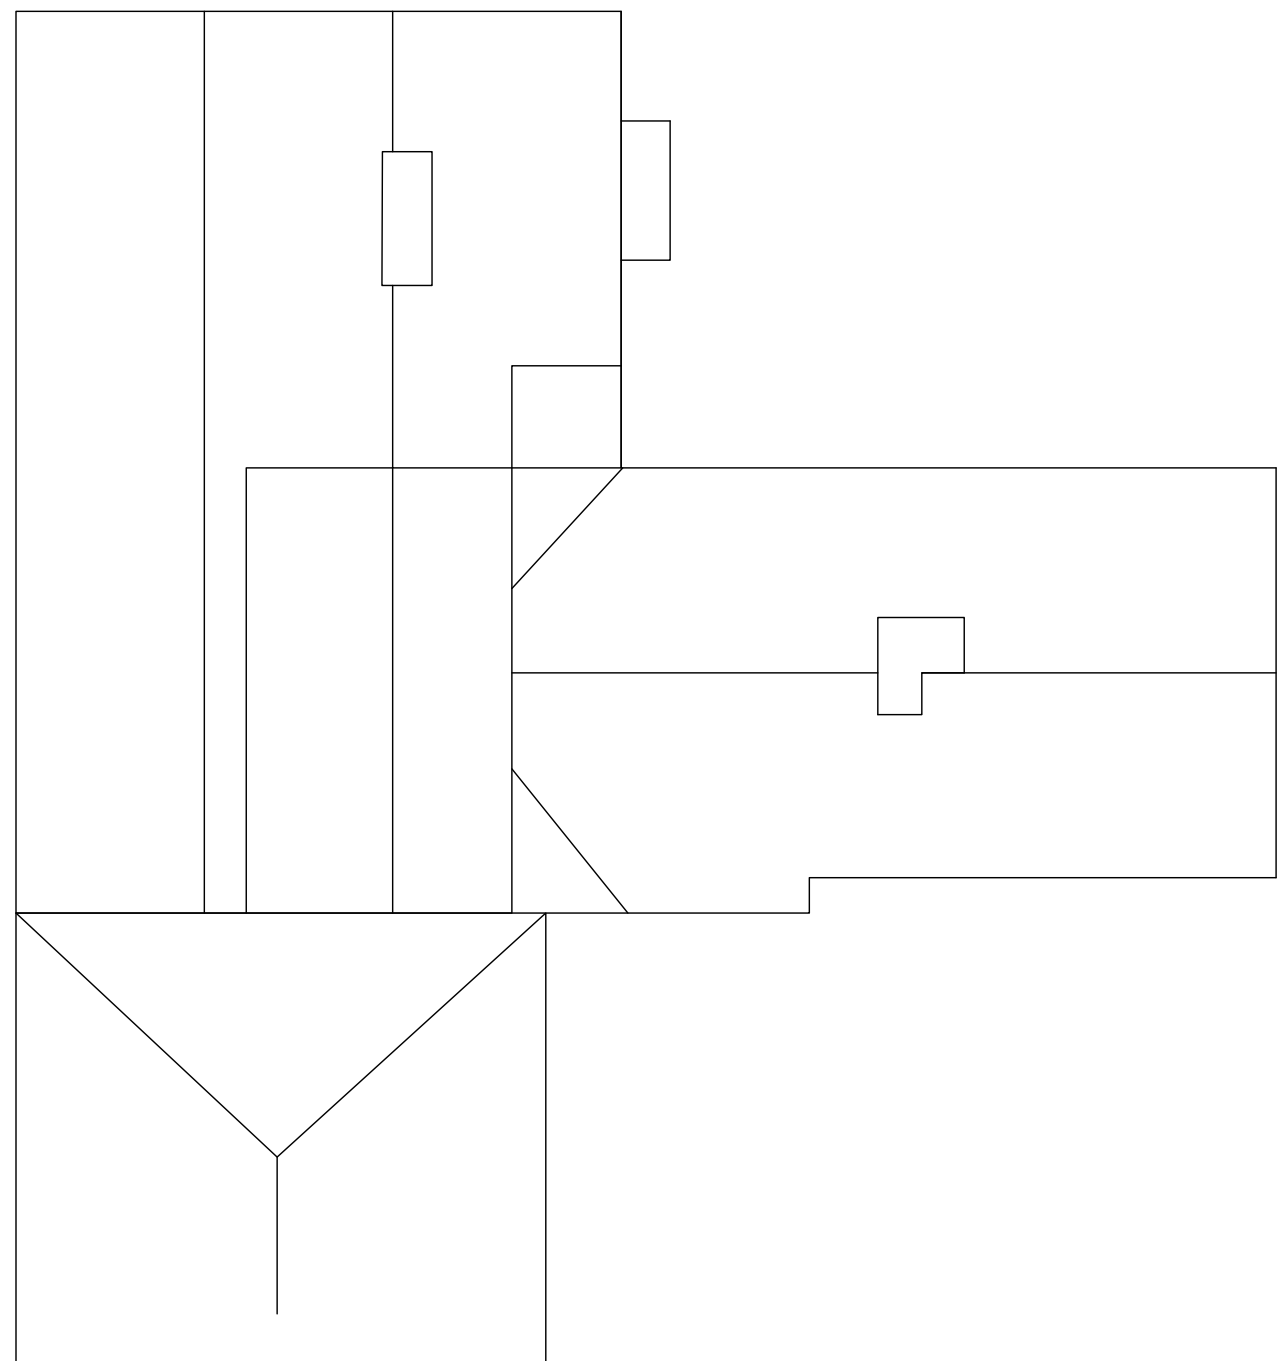
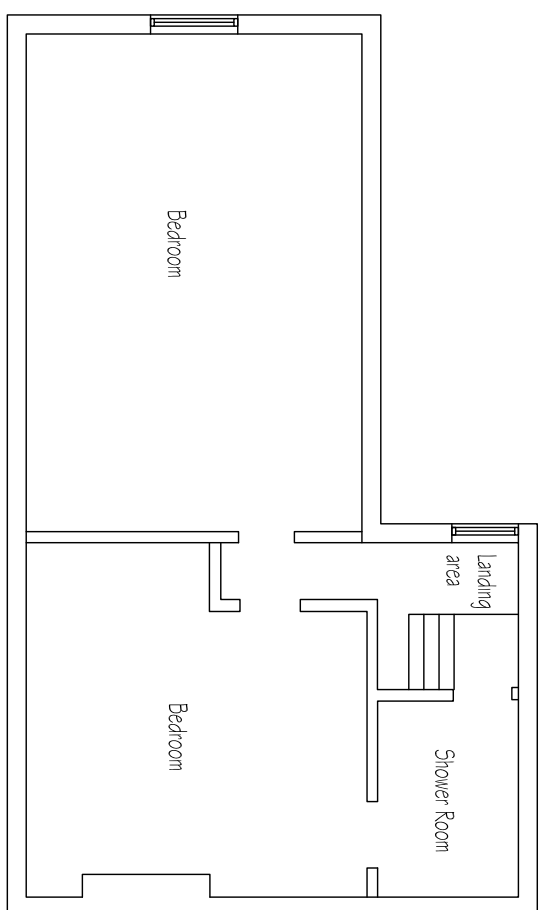
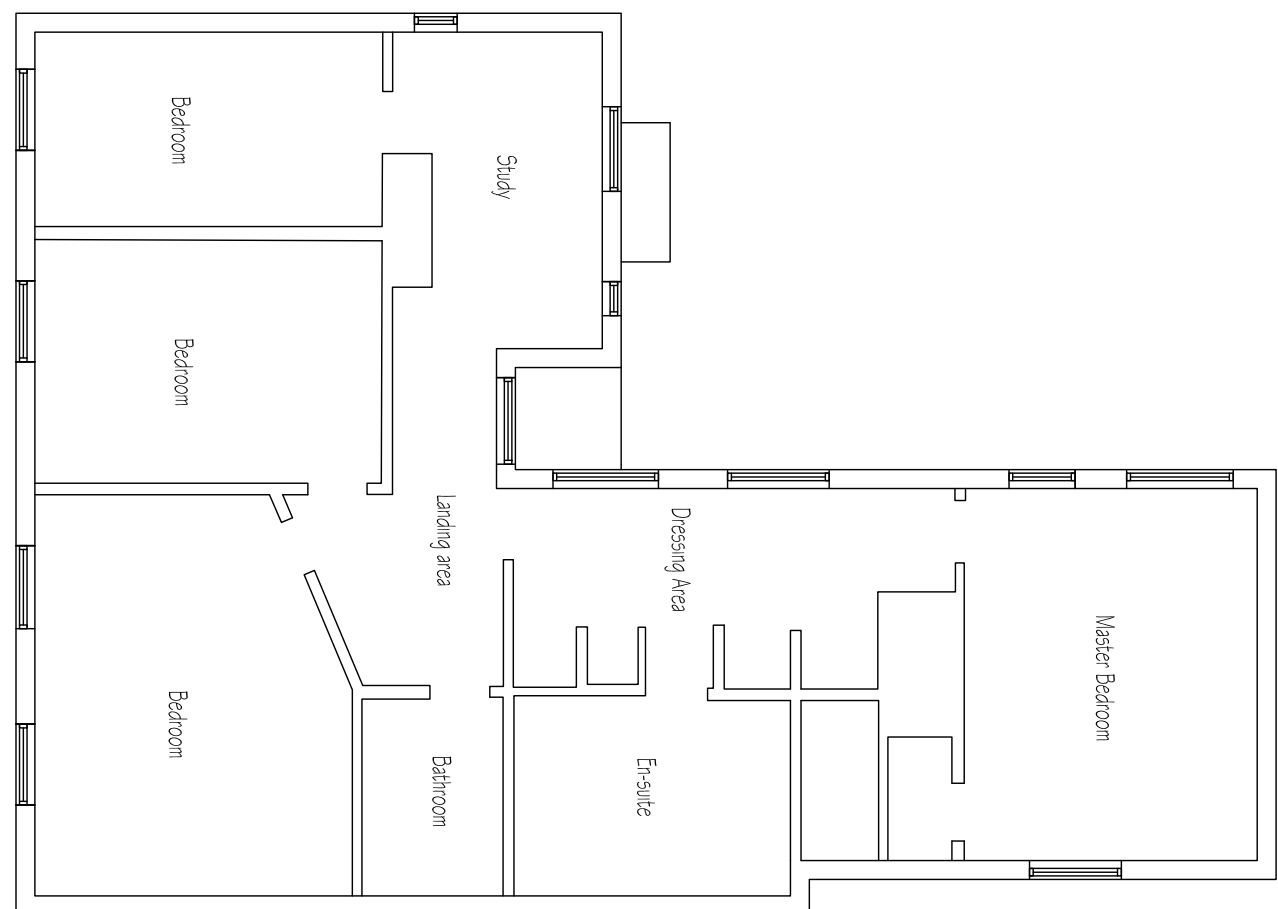


1. Drawings copyright of © Architectural Visualsdesigns Ltd
2. Drawings not to be used without written consent.
3. Planning drawings should not be used for the purpose of construction or working drawings.
4. Building Regulation approved drawings are not construction or working drawings.
5. All dimensions must be checked and verified on site before commencing works.
6. OS data may have been used for the purpose of a Planning submission.
7. Do not scale from the drawings.

Revisions	
Rev.	Comments

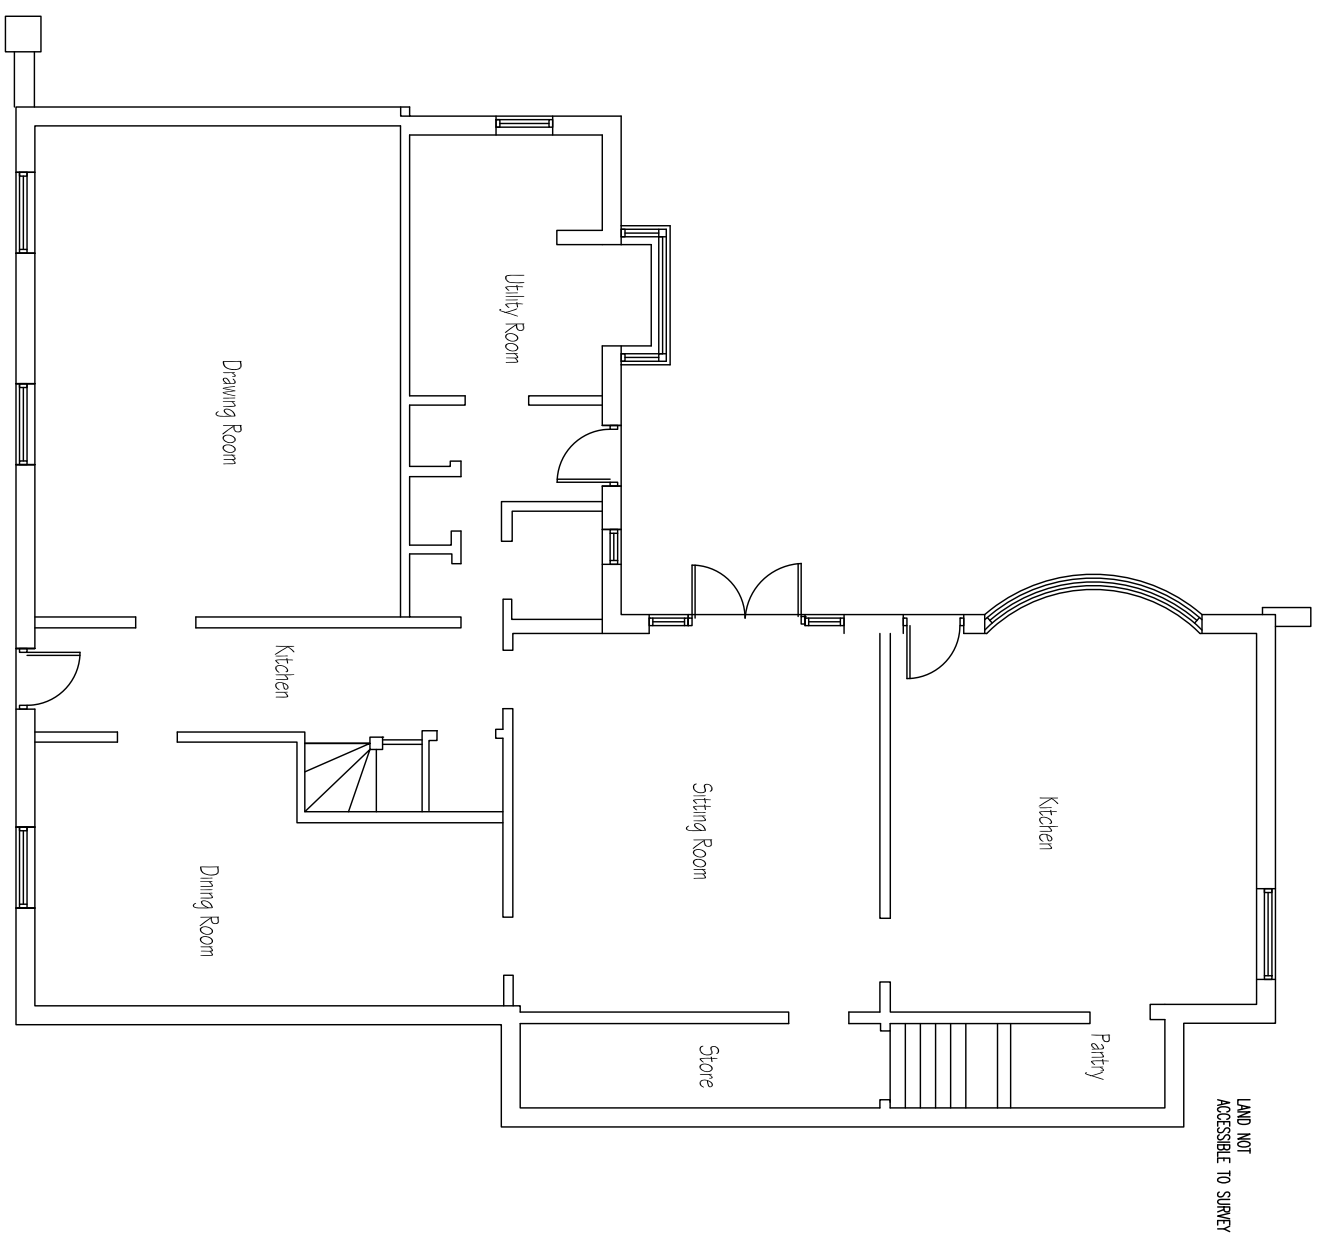

ArchitecturalVistadesigns Ltd
a: The Paddock, 118 Paddock Way, Hinckley, Leics LE10 0BZ

e: studio@architecturalvistadesigns.co.uk

Client: Dean

Dwg Status: PLANNING

Dwg: Existing Plans

Project: Proposed replacement windows, render to external walls re-roofing of flat roof at The Grey House, 3 Church Street, Market Bosworth CV13 0LG

Scale: 1:100 @ A1

Date: 31.05.2023

Drawn By: map

Dwg No

Rev

AVD-770-HRB-PL01