


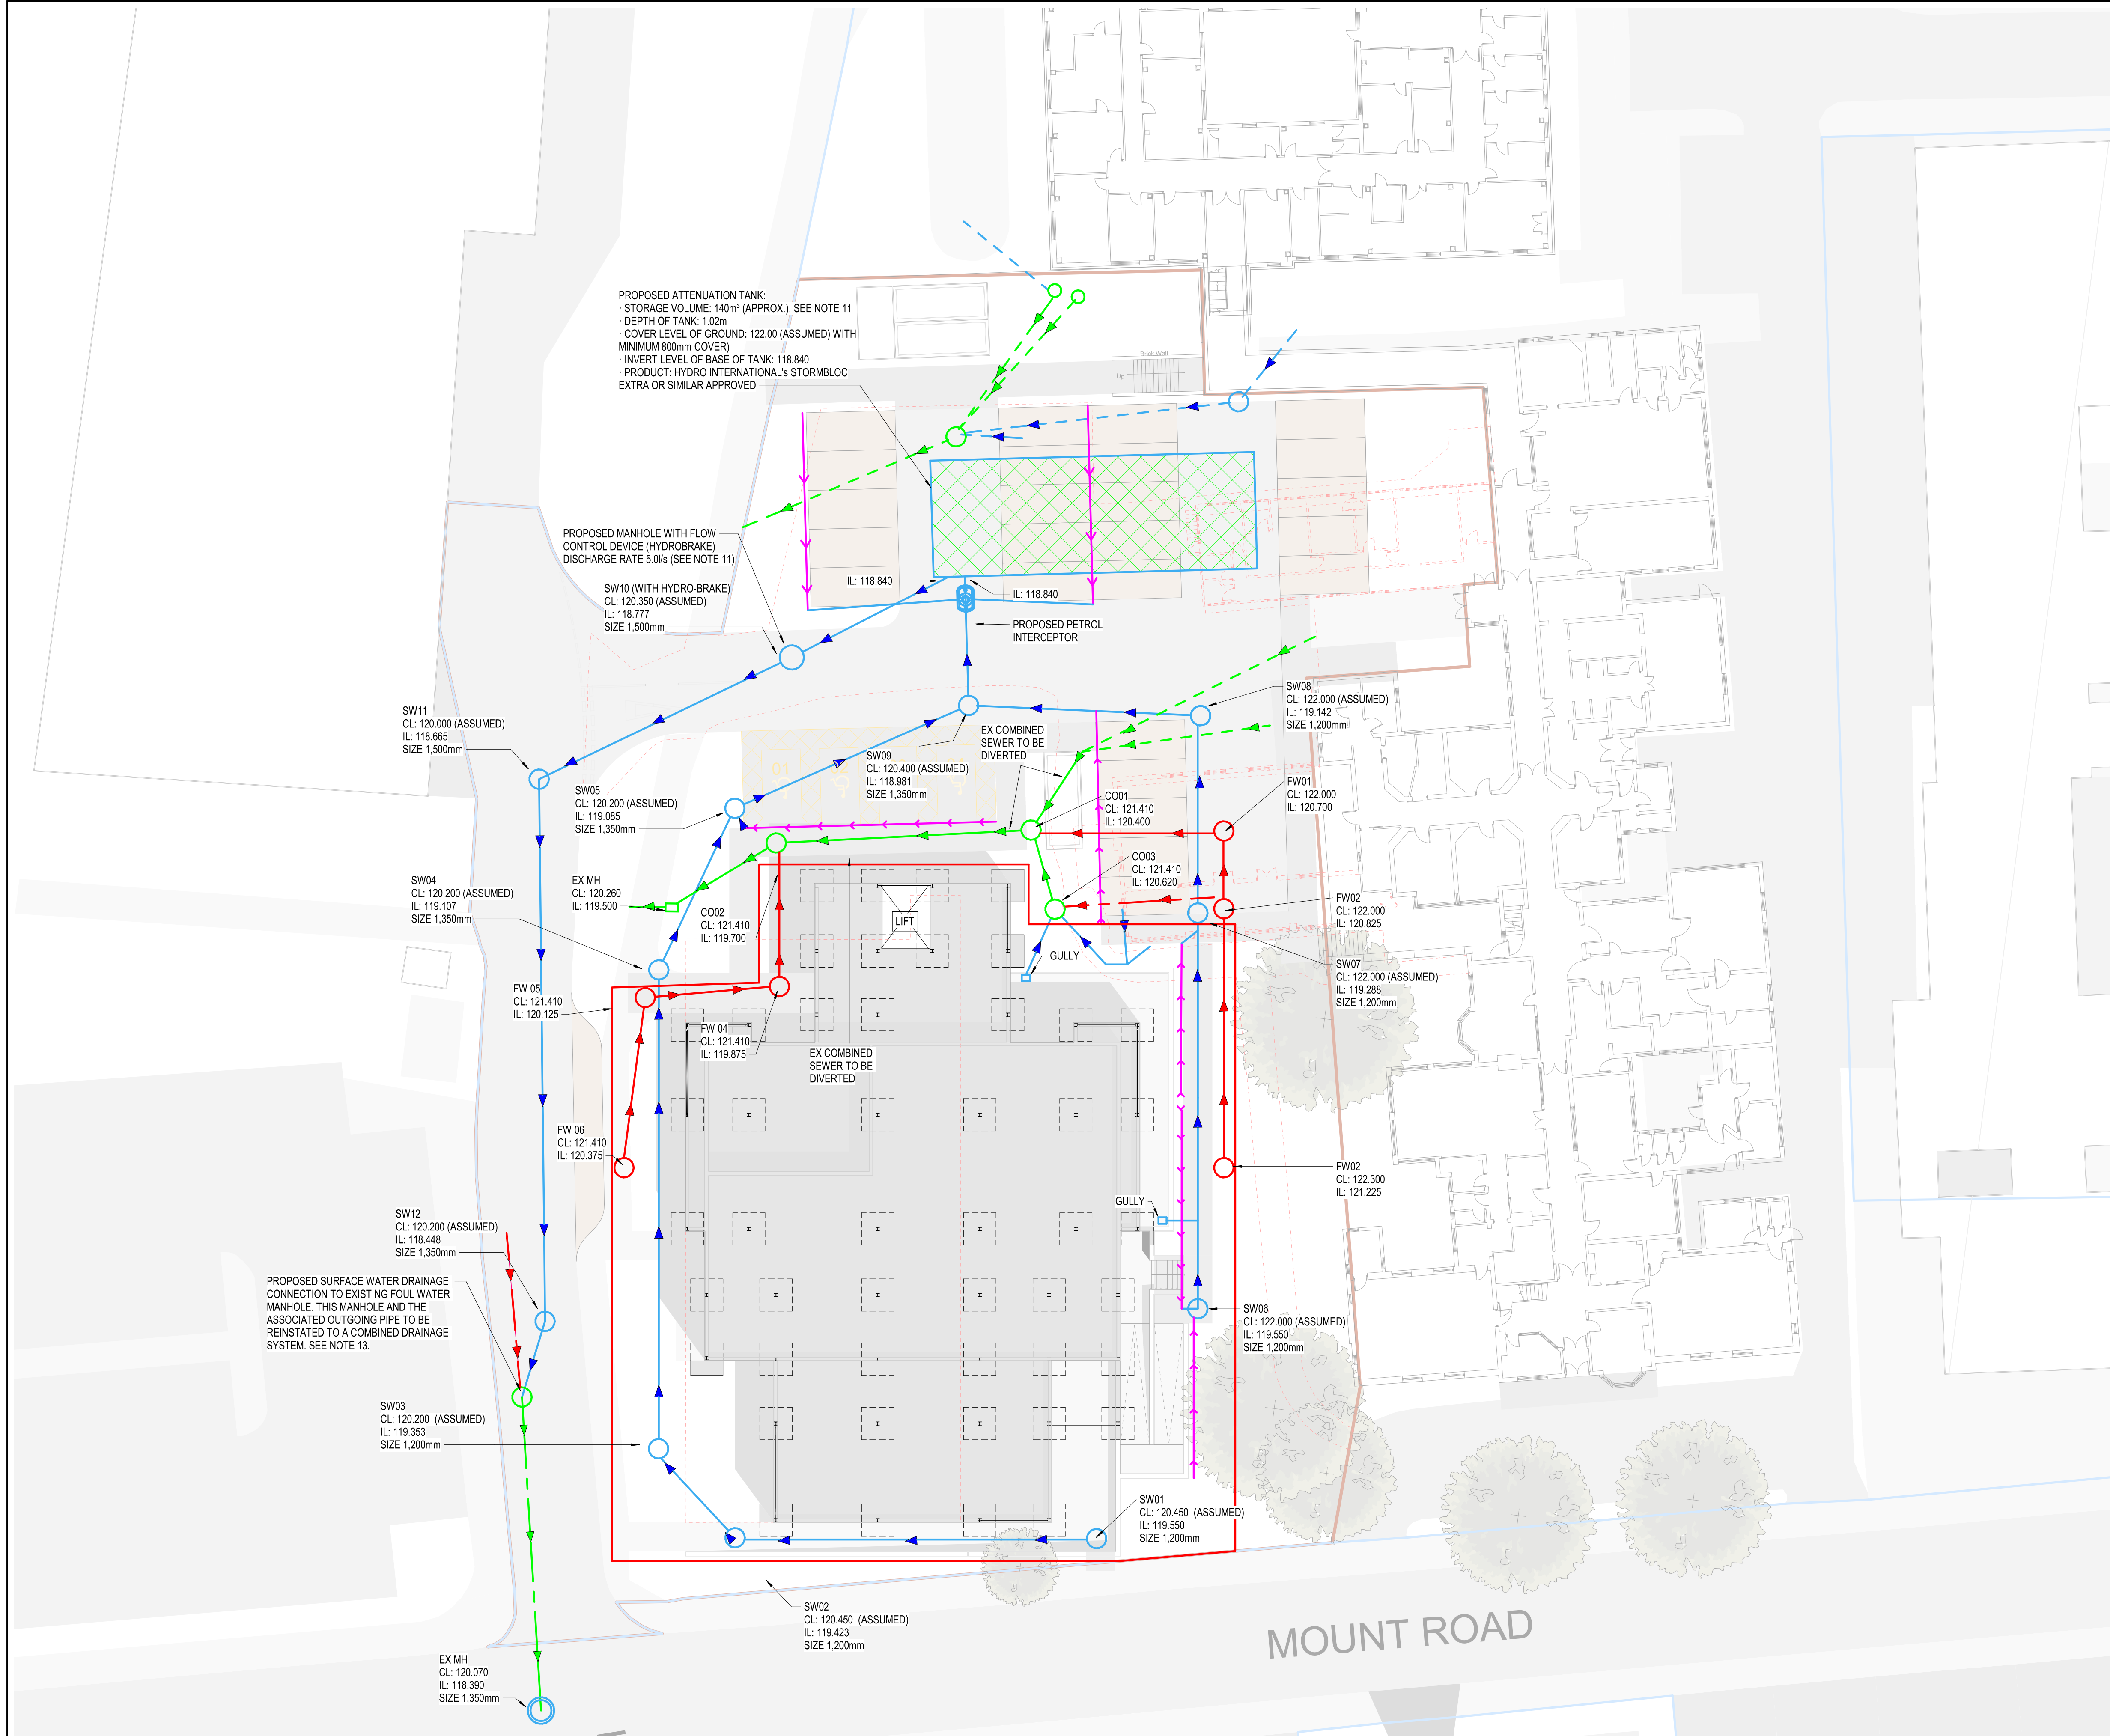

This drawing should not be scaled. Dimensions to be verified on site.
Any discrepancies should be referred to the Engineer prior to work being put in hand.
This drawing is the property of Waterman Structures Limited and is issued on the condition that it is not copied, reproduced, related or disclosed to any unauthorised person, either wholly or in part without the consent in writing of Waterman Structures Limited.
Pickfords Wharf Clink Street London SE1 9DG United Kingdom
t+44 20 7528 7868

GENERAL NOTES

- THIS DRAWING IS COPYRIGHT AND THE PROPERTY OF WATERMAN STRUCTURES AND IS NOT TO BE COPIED IN WHOLE IN PART EXCEPT UNDER A WRITTEN AGREEMENT.
- DO NOT SCALE FROM THIS DRAWING. ANY DISCREPANCY IS TO BE REPORTED TO THE ENGINEER IMMEDIATELY.
- THIS DRAWING IS TO BE READ IN CONJUNCTION WITH ALL ENGINEER'S, ARCHITECTS AND OTHER RELEVANT DRAWINGS AND SPECIFICATIONS.
- ALL DIMENSIONS AND LEVELS ARE TO BE CHECKED ON SITE BY THE CONTRACTOR PRIOR TO PREPARING ANY WORKING DRAWINGS OR COMMENCING ON SITE.
- THE CONTRACTOR MUST ENSURE AND WILL BE HELD RESPONSIBLE FOR THE OVERALL STABILITY OF THE BUILDING/STRUCTURE/EXCAVATION AT ALL STAGES OF THE WORK.
- ALL WORK BY THE CONTRACTOR MUST BE CARRIED OUT IN SUCH A WAY THAT ALL REQUIREMENTS OF THE HEALTH AND SAFETY AT WORK ACT ARE SATISFIED.
- ALL WORK IS TO BE CARRIED OUT IN COMPLIANCE WITH THE REQUIREMENTS OF THE RELEVANT STATUTORY AUTHORITIES AND REGULATIONS.
- FOR GENERAL NOTES REFER TO DRAWING 18242-WSL-ZZ-XX-DR-S-000001

- COMBINED DRAINAGE
- ACO
- SURFACE WATER DRAINAGE
- FOUL DRAINAGE
- EXISTING COMBINED DRAINAGE
- EXISTING SURFACE WATER DRAINAGE
- EXISTING FOUL DRAINAGE

P02	13.06.23	STAGE 2 CIVIL ISSUE	FP	MH
P01	06.06.23	STAGE 2 CIVIL ISSUE	FP	MH
Rev	Date	Description	By	Chk

Amendments

Project

HINKLEY DISTRICT HOSPITAL

Title

SITE DRAINAGE

Client

NHS PROPERTY SERVICES



5th Floor 1 Cornwall Street | Birmingham | B3 2DX
t+44 121 212 7700
mail@watermangroup.com www.watermangroup.com

Work Stage

STAGE 2

Concept design

RIBA

Subsidiary

INFORMATION

S2

Designed By

MH

Director

MH

Waterman Ref

STR18242

Drawn By

FP

Date

June 2023

Scales @ A1

As indicated

Project | Originator | Functional | Spatial | Form | Role | Number | Revision

18242-WSL-CDC-ZZ-DR-S-920001

P02