
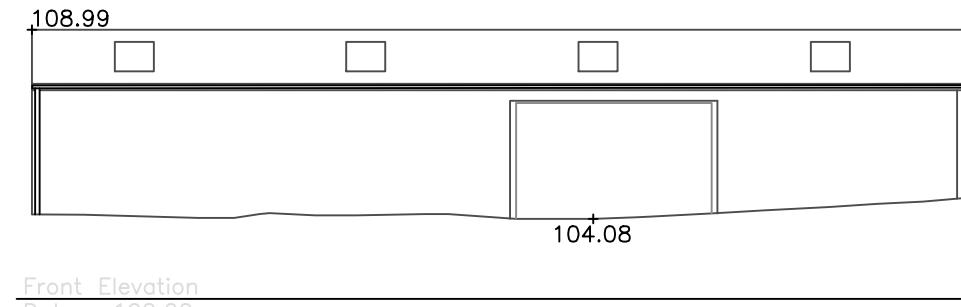
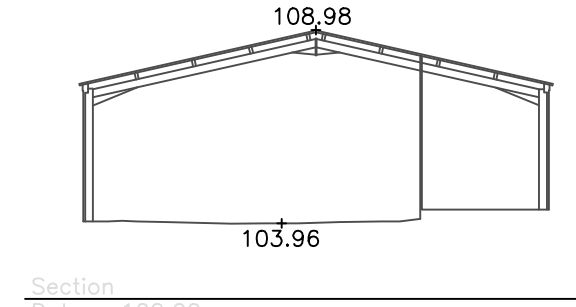
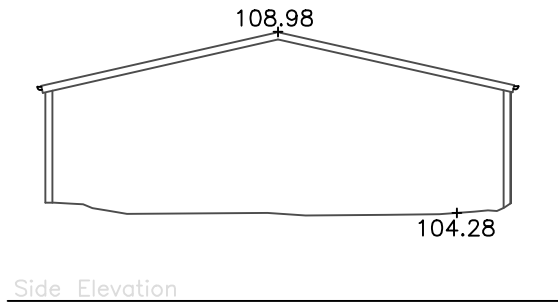
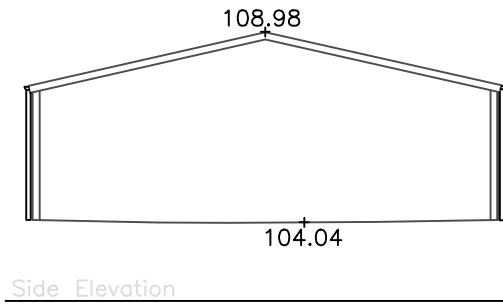
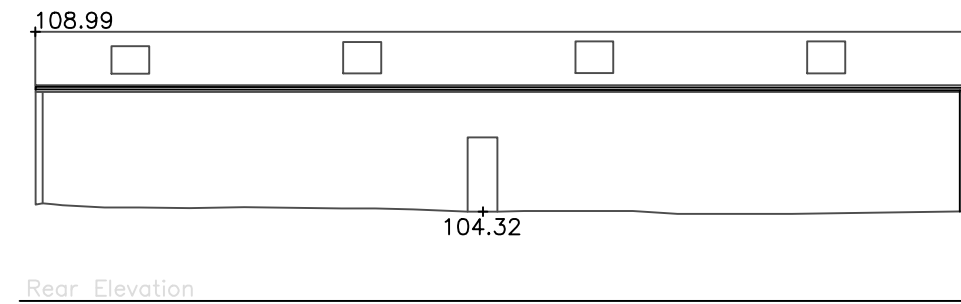


296600N

200317T


296600N

200317T

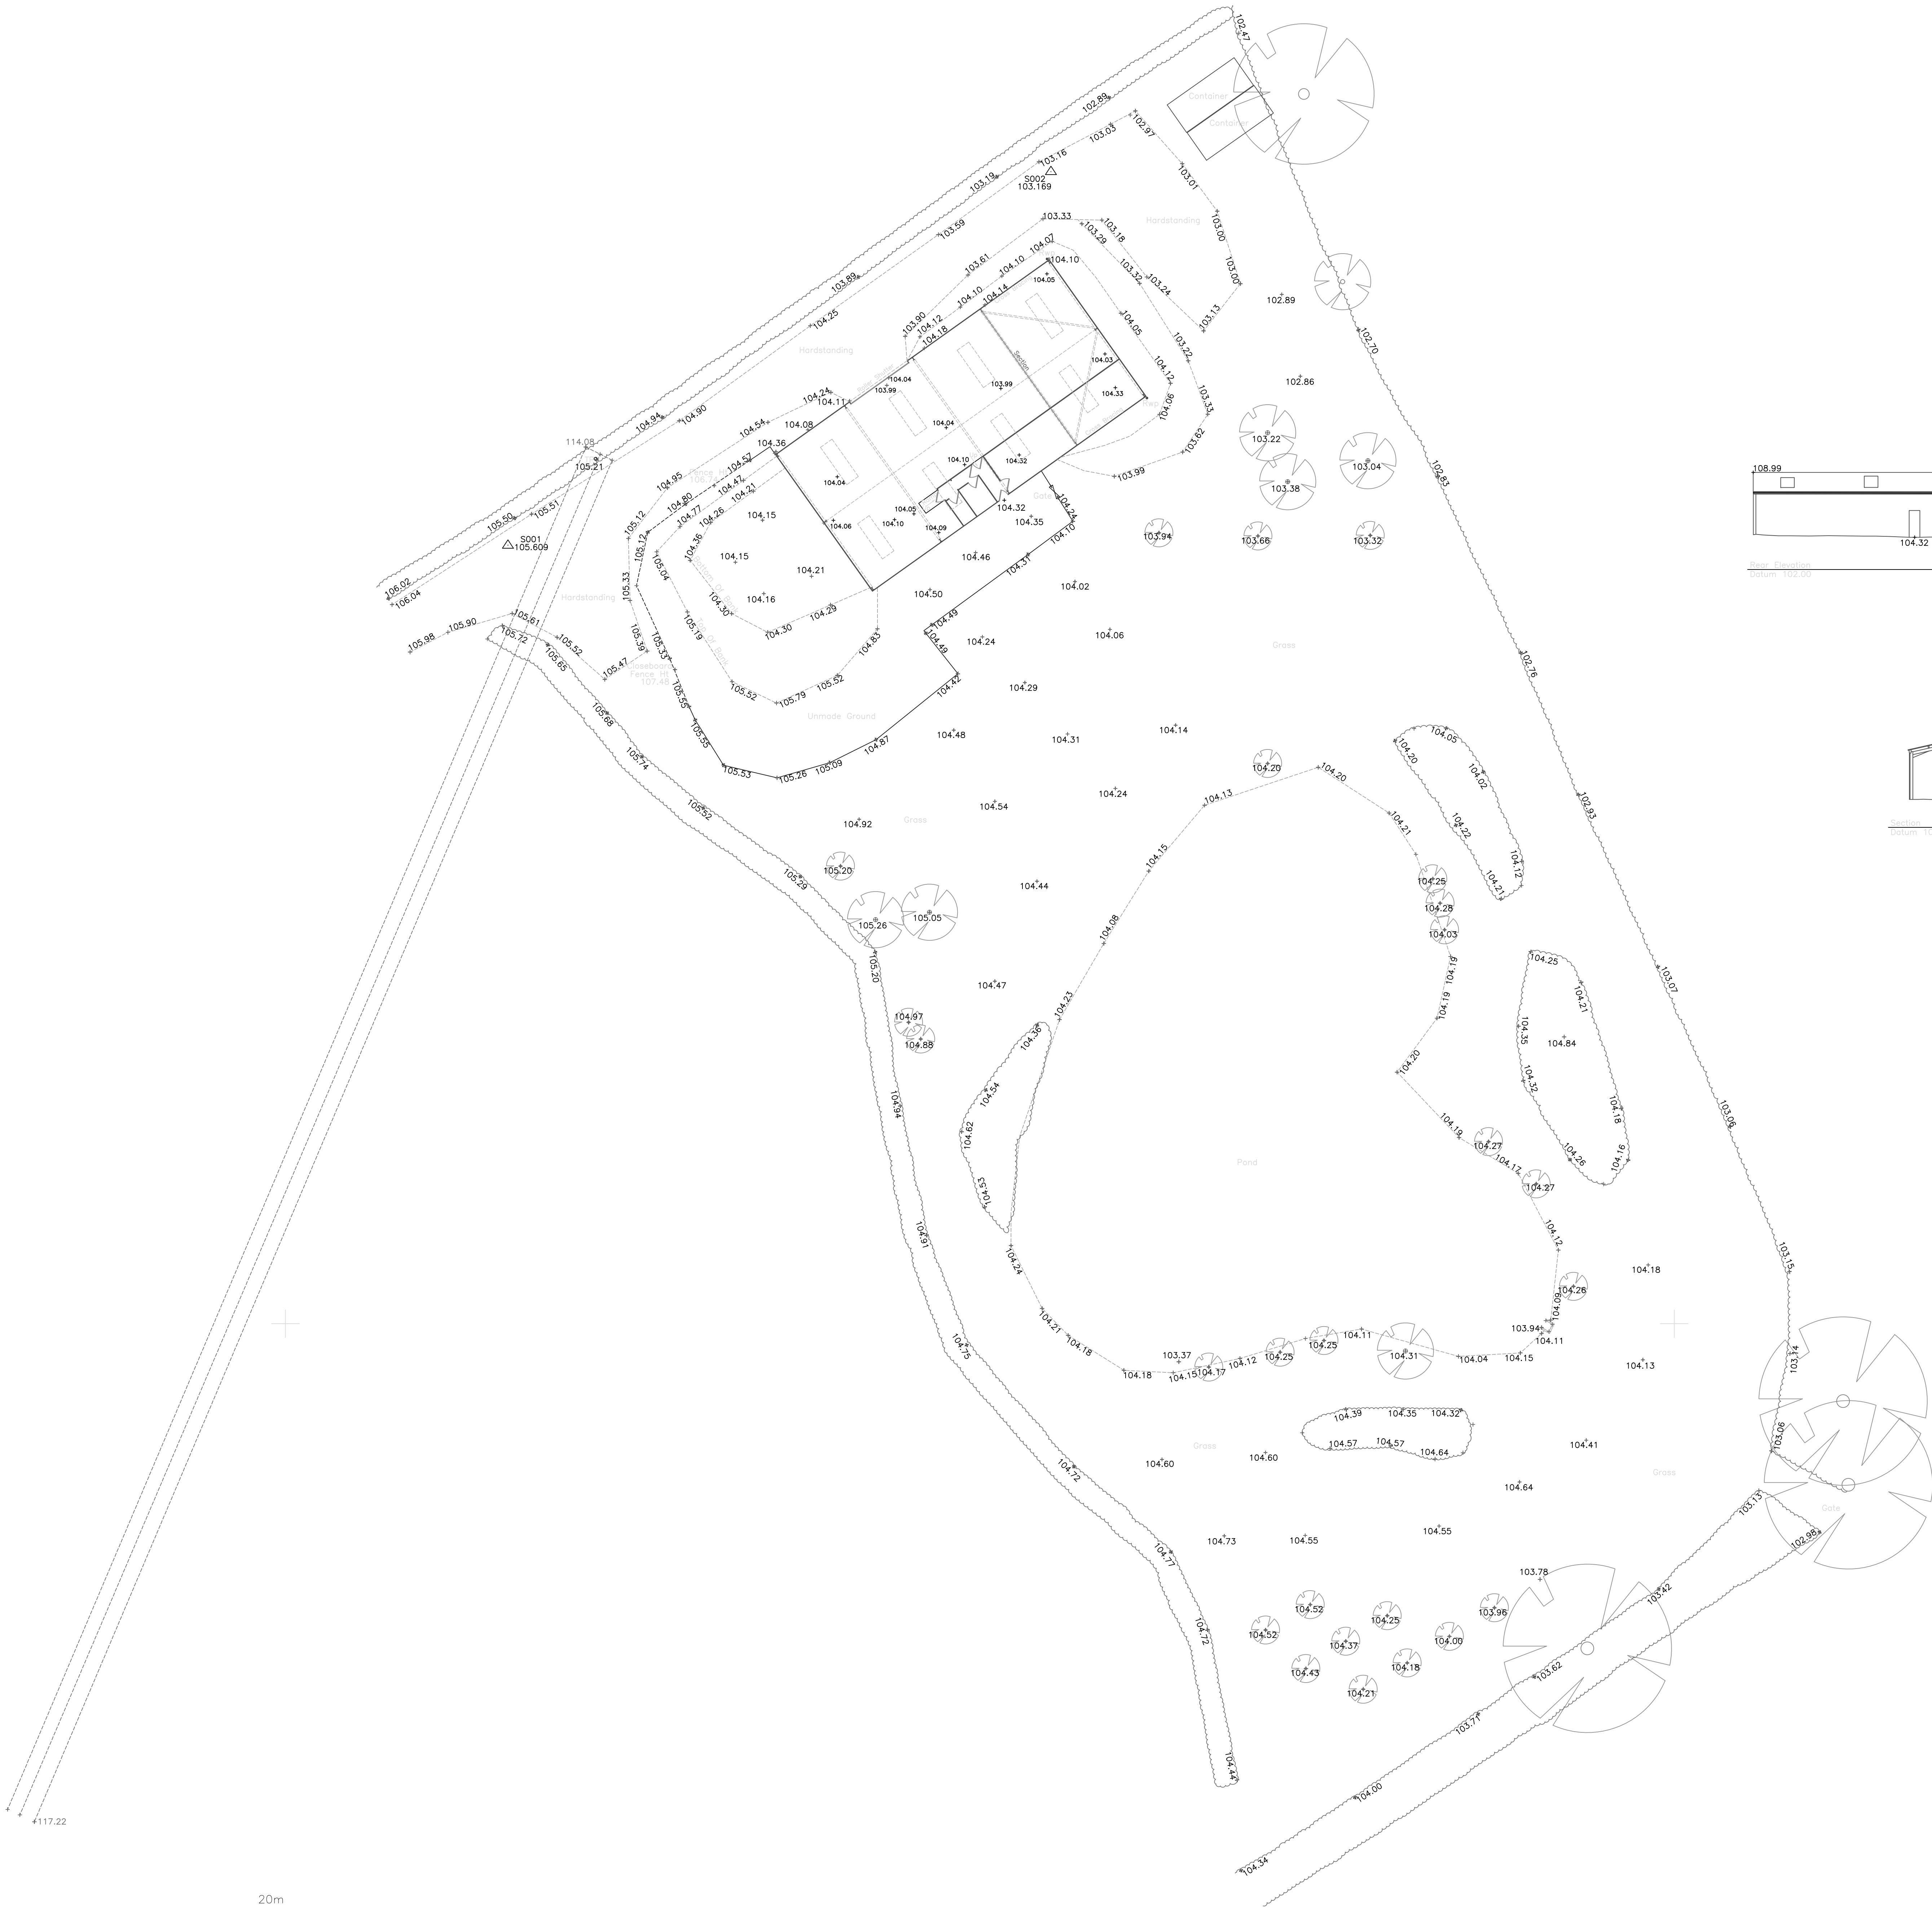

296500N

296500N

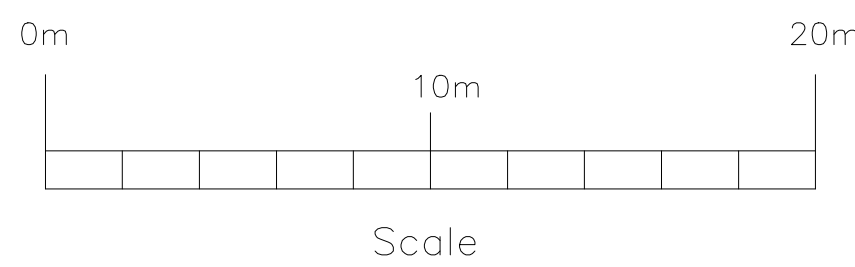

200317T

200317T

ABBREVIATIONS

A/C	AIR CONDITIONING
AH	ARCH HEIGHT
BT	BRITISH TELECOMMUNICATIONS
C	WINDOW CILL HEIGHT
Cab	CABINET
CBF	CLOSE BOARDED FENCE
CL	COVER LEVEL
CP	DISCHARGE PIPE
DC	DIAMOND CABLE COVER
DK	DROP KERB
FP	FOOTPATH
G	GULLY
GV	GAS VALVE
IC	INSPECTION CHAMBER
K	KERB
LP	LAMP POST
MH	MANHOLE
PCL	POST & CHAIN LINK FENCE
RWP	RAIN WATER PIPE
SA	SECURITY ALARM
SBM	SITE BENCH MARK
SH	SPRING HEIGHT
TP	TELEGRAPH POLE
WP	WASTE PIPE

LEGEND

DRAWING ISSUE STATUS

Issue	Details	By	Date
A	Original Survey	JWB	04/04/23

SHEET LAYOUT

THIS SURVEY HAS BEEN CARRIED OUT TO AN ACCURACY CONSISTENT WITH A PRESENTATION SCALE OF 1:200. INTERFERED DIMENSIONS WILL BE WITHIN THE TOLERANCE ASSOCIATED WITH THIS AND SMALLER SCALES ONLY.

ALL LEVELS RELATE TO 05 DATUM USING GPS (VRS NOW)

ALL CRITICAL DIMENSIONS SHOULD BE VERIFIED ON SITE PRIOR TO ANY DESIGN OR CONSTRUCTION WORKS.

HSSP Architects

PERA Business Park
Nottingham Road
Melton Mowbray
LE13 0PB

Rogues Lane
Hinckley
Leicester

Topo, Internal and Elevation Survey

SURVEYED AND DRAWN BY

RAMOWSKI BANNER LIMITED

6 Dovecot Drive

Wollaton

Nottingham

NG8 2NB

Tel: (0115) 9289091

email: mail@ramowski-clerke.com

SCALE 1:200 @ A0

DATE OF ISSUE APRIL 2023

RBL JOB No. 3933 CHECKED ATR

DRAWING No. ISSUE

3933-01-a

A