


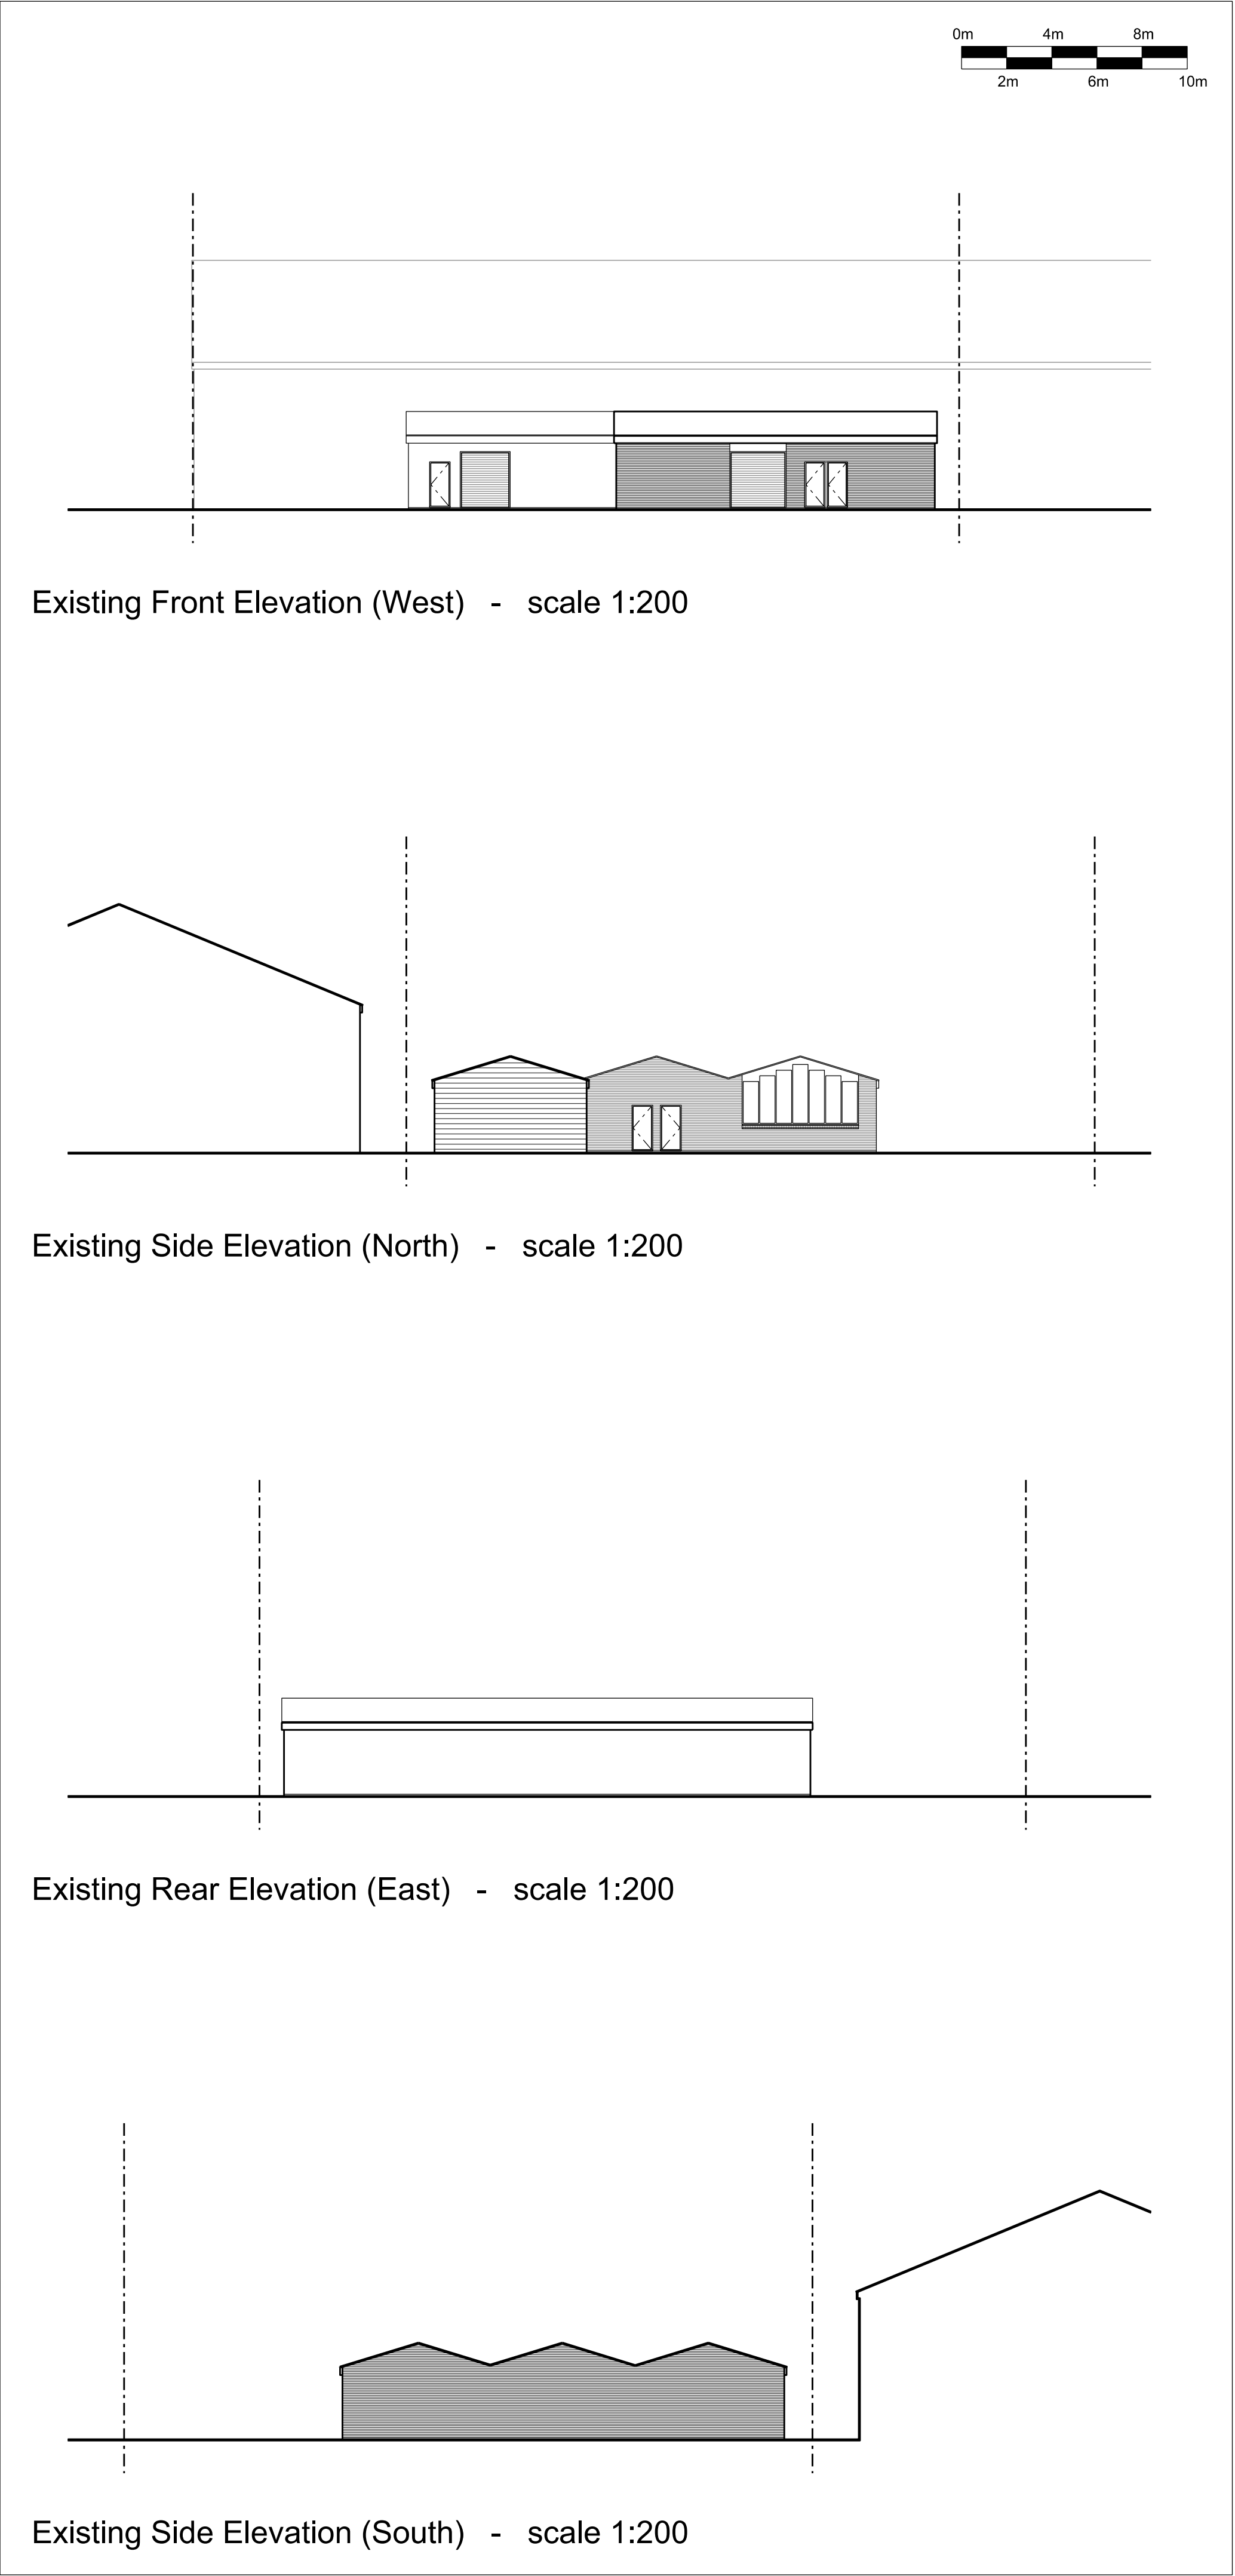

DO NOT SCALE FROM THIS DRAWING. ALL DIMENSIONS TO BE CHECKED AND VERIFIED ON SITE. COPYRIGHT OF THIS DRAWING IS RESERVED BY DAVID FAWKNER ARCHITECTURAL DESIGN LIMITED.

A	06.03.25	FIRST ISSUE	DF
REVISION			

CLIENT
22 NEWTON ROAD
HINCKLEY
LE10 3DS

PROJECT
INSTALLATION OF CO2 AND
NITROGEN STORAGE TANKS

TITLE
EXISTING PLANS AND
ELEVATIONS

SCALE	DATE	DRAWN	CHECKED
VARIES @ A1	DEC 2025	DF	-



DESIGN • PLANNING • CONSTRUCTION

Mobile: 07867 473325 / 07437 580476
Email: architecture@fawkner.plus.com

73 Stonebury Avenue, Eastern Green, Coventry CV5 7NY

DRAWING NO.
0225 - 05 - 001 A