
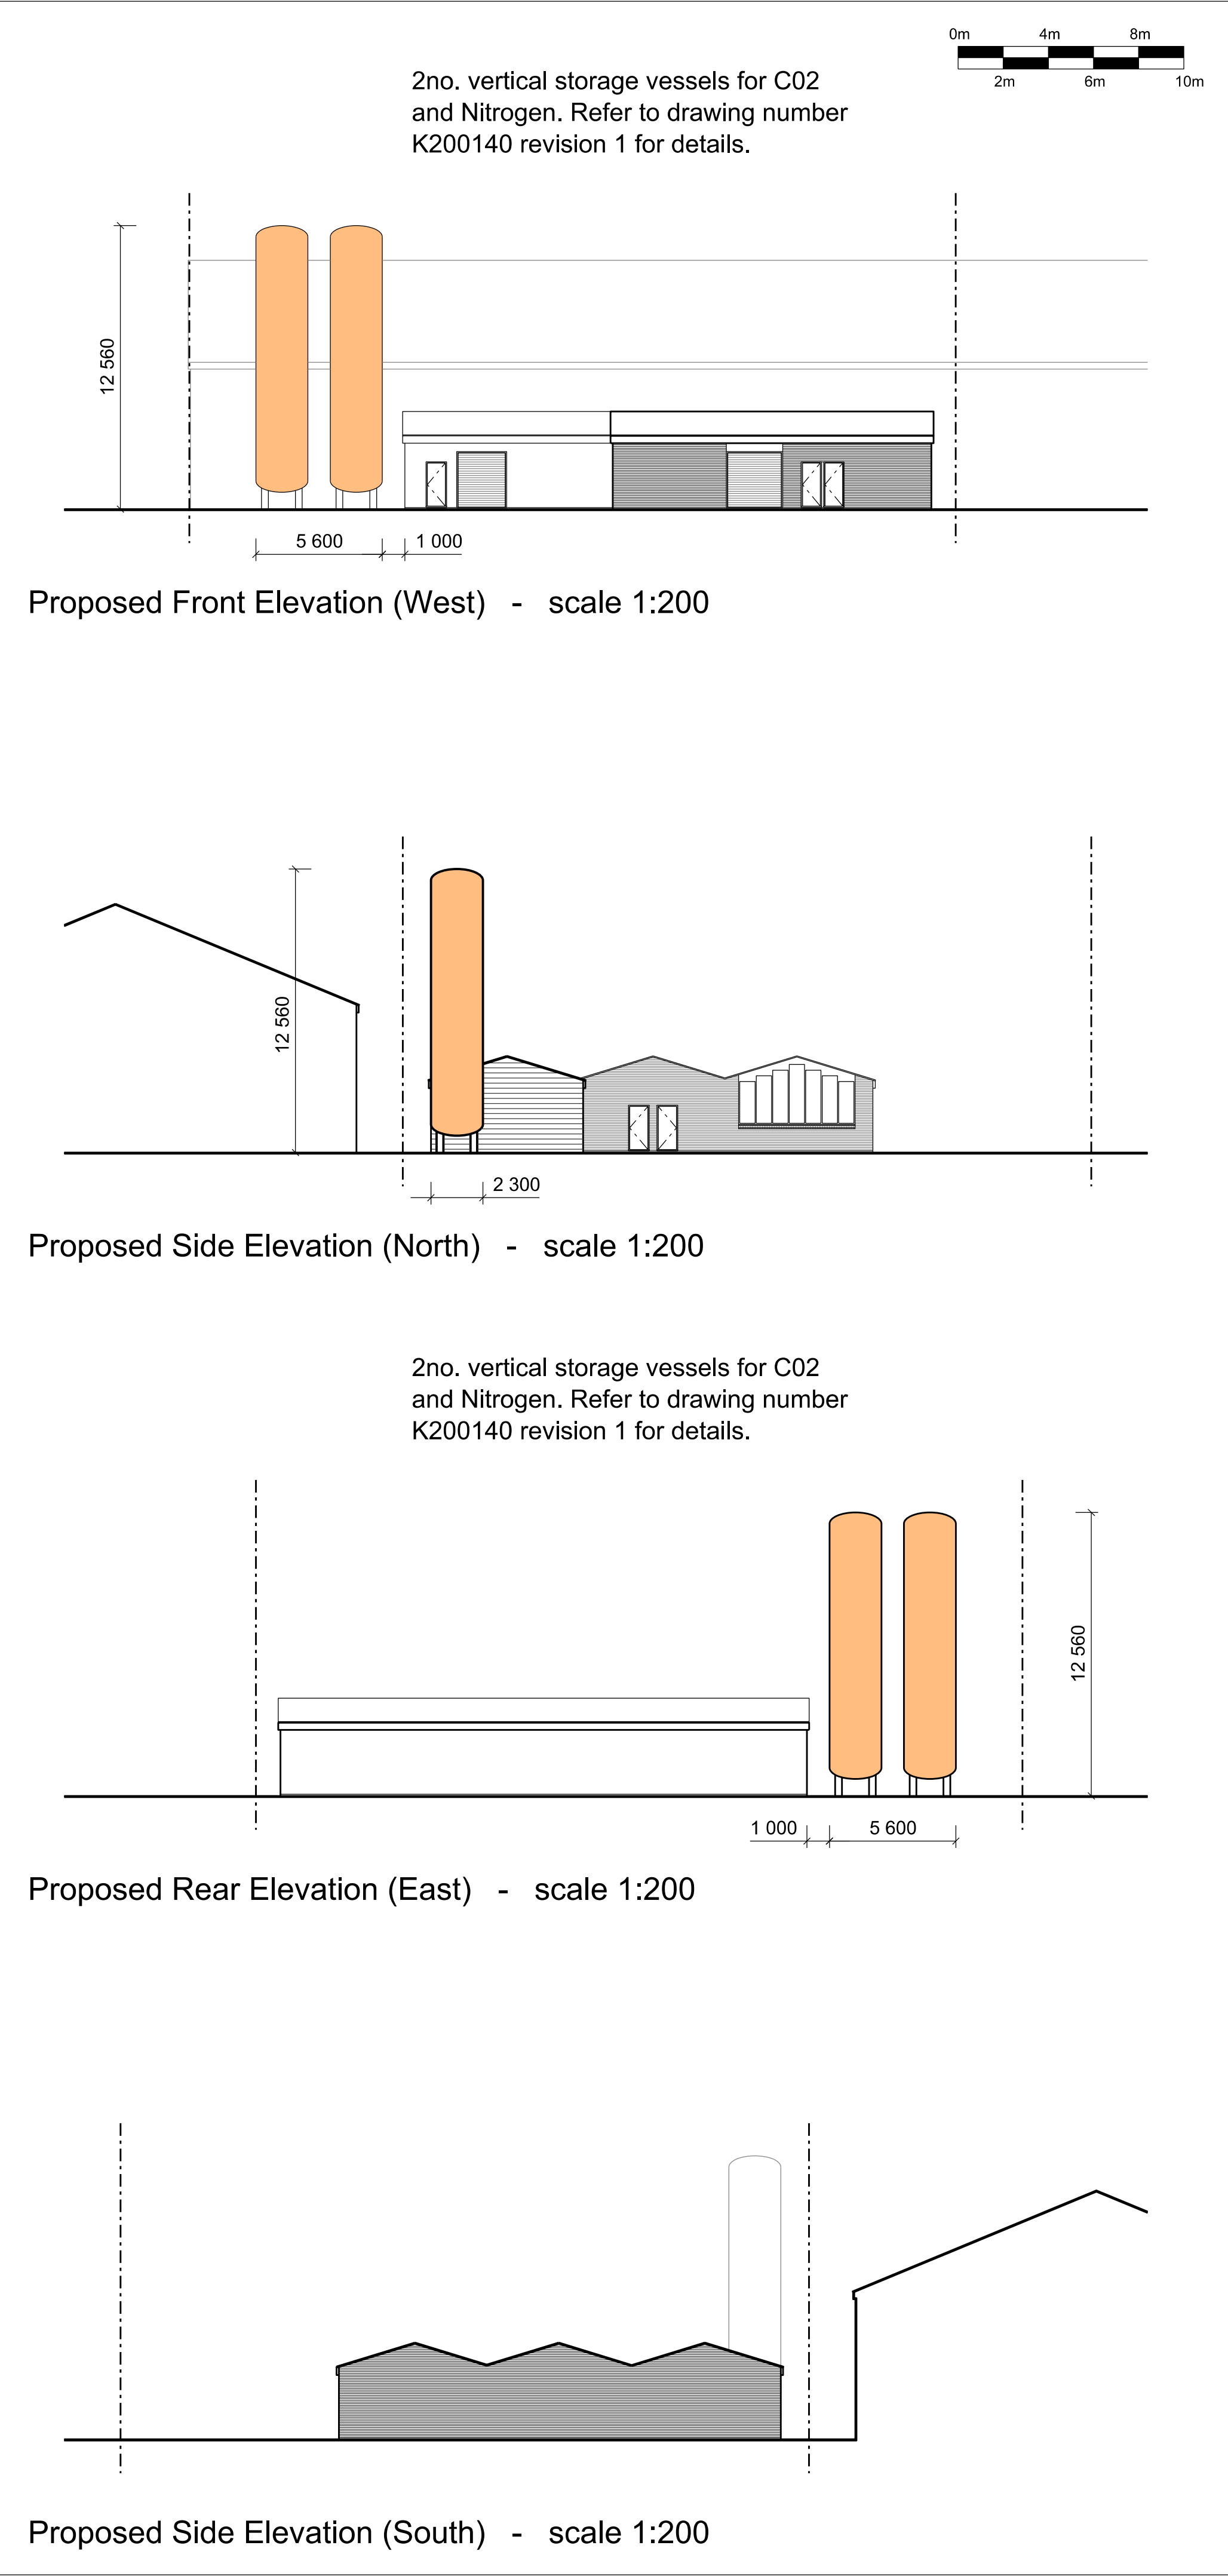


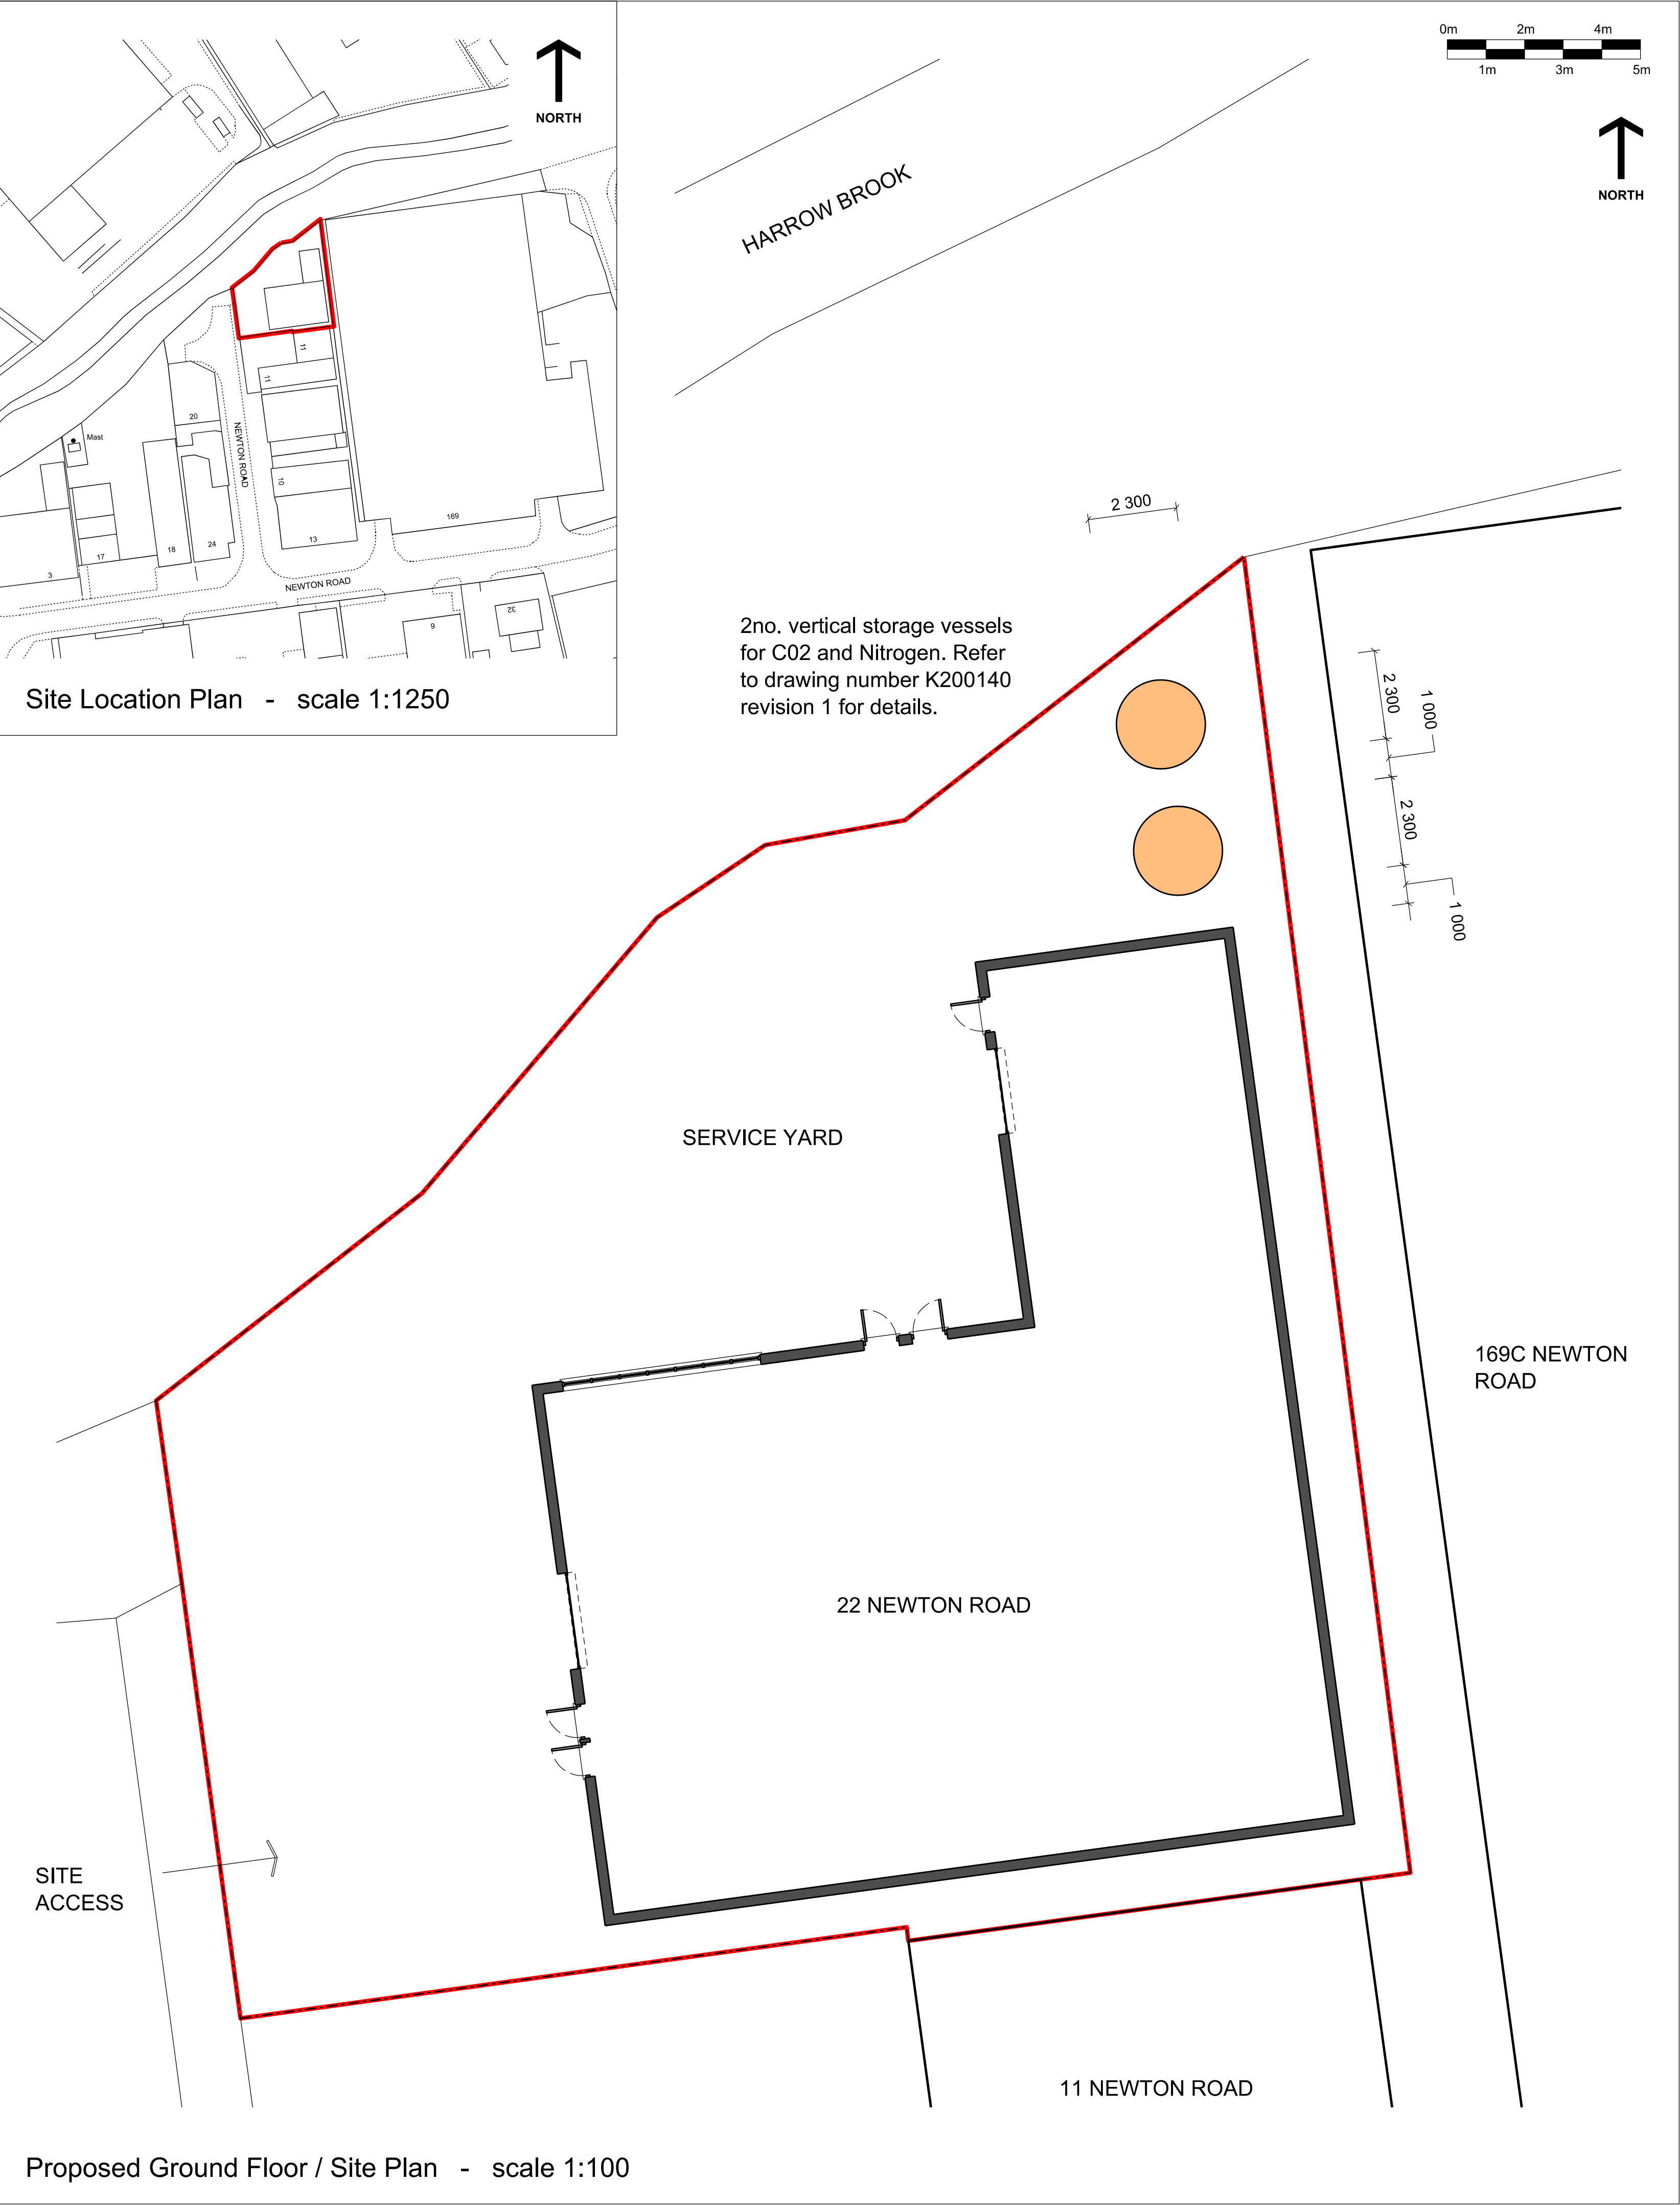

NOTES ORIGINAL A1

DO NOT SCALE FROM THIS DRAWING. ALL DIMENSIONS TO BE CHECKED AND VERIFIED ON SITE. COPYRIGHT OF THIS DRAWING IS RESERVED BY DAVID FAWKNER ARCHITECTURAL DESIGN LIMITED.

A	06.03.25	FIRST ISSUE	DF
---	----------	-------------	----

REVISION

CLIENT

22 NEWTON ROAD
HINCKLEY
LE10 3DS

PROJECT

INSTALLATION OF CO2 AND NITROGEN STORAGE TANKS

TITLE

PROPOSED PLANS AND ELEVATIONS

SCALE	DATE	DRAWN	CHECKED
VARIES @ A1	DEC 2025	DF	-

df David Fawkner
Architectural Design Limited

DESIGN • PLANNING • CONSTRUCTION

Mobile: 07867 473325 / 07437 580476
Email: architecture@fawkner.plus.com

73 Stonebury Avenue, Eastern Green, Coventry CV5 7NY

DRAWING NO.
0225 - 05 - 002 A