Sunpipes introduced to provide natural light to cellular spaces.

Individual lettering to be pinned off building fascia. To use LED and face-only illumination (no white halo illumination, thus reduced carbon emissions).

A = 800mm
B = 125mm
C = 650mm

Projecting sign made exclusively from aluminium and LED illuminated.



Welcome to Hinckley Express Environmental Store

Welcome message vinyl to fit glazing. Signage contractor to confirm dimensions on site.

Legal Security Message Vinyl



Front Reverse

DEVELOPMENT SERVICES
0 4 APR 2008
RECEIVED

Dusted crystal decals applied at 1000mm and 1500mm.

Red 'welcome' vinyl applied.



Front Reverse

External ATM pod to be timber cladded to match building.

ELEVATION A

Single sliding telescopic door. Thin white stripe vinyl applied to inner edges of door frames.

Roof to receive aluminium standing seam roof cladding. To be finished colour **RAL 7037.**

External windows to be argon-filled double-glazed fixed units with timber frame clad in aluminium.

3 layer Texlon ETFE rooflight cushion. Indirect light to sales area to reduce electric light consumption.

Natural ventilation to omit mechanical ventilation.

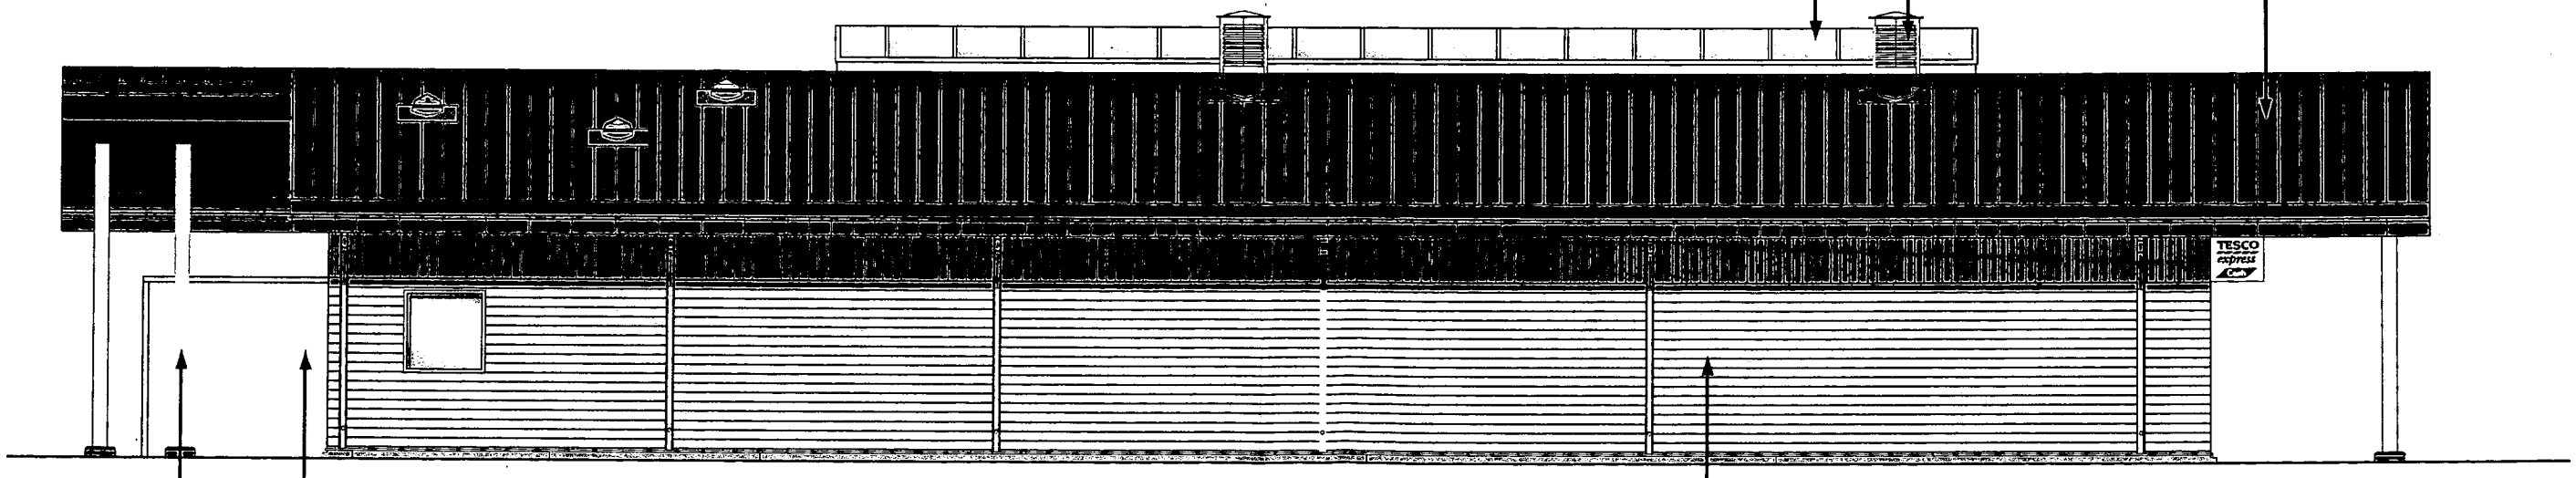

Supporting structure to be Spruce Glulam timber.

External chiller.

External walls to be clad in 20mm thick siberian larch, laid in ship lap fashion. All planks to be 150mm wide.

ELEVATION B

DATE Hinckley
DATE Externals
DATE Rev B
DATE 28/03/08
DATE G Kramer

TESCO
DESIGN IMPLEMENTATION