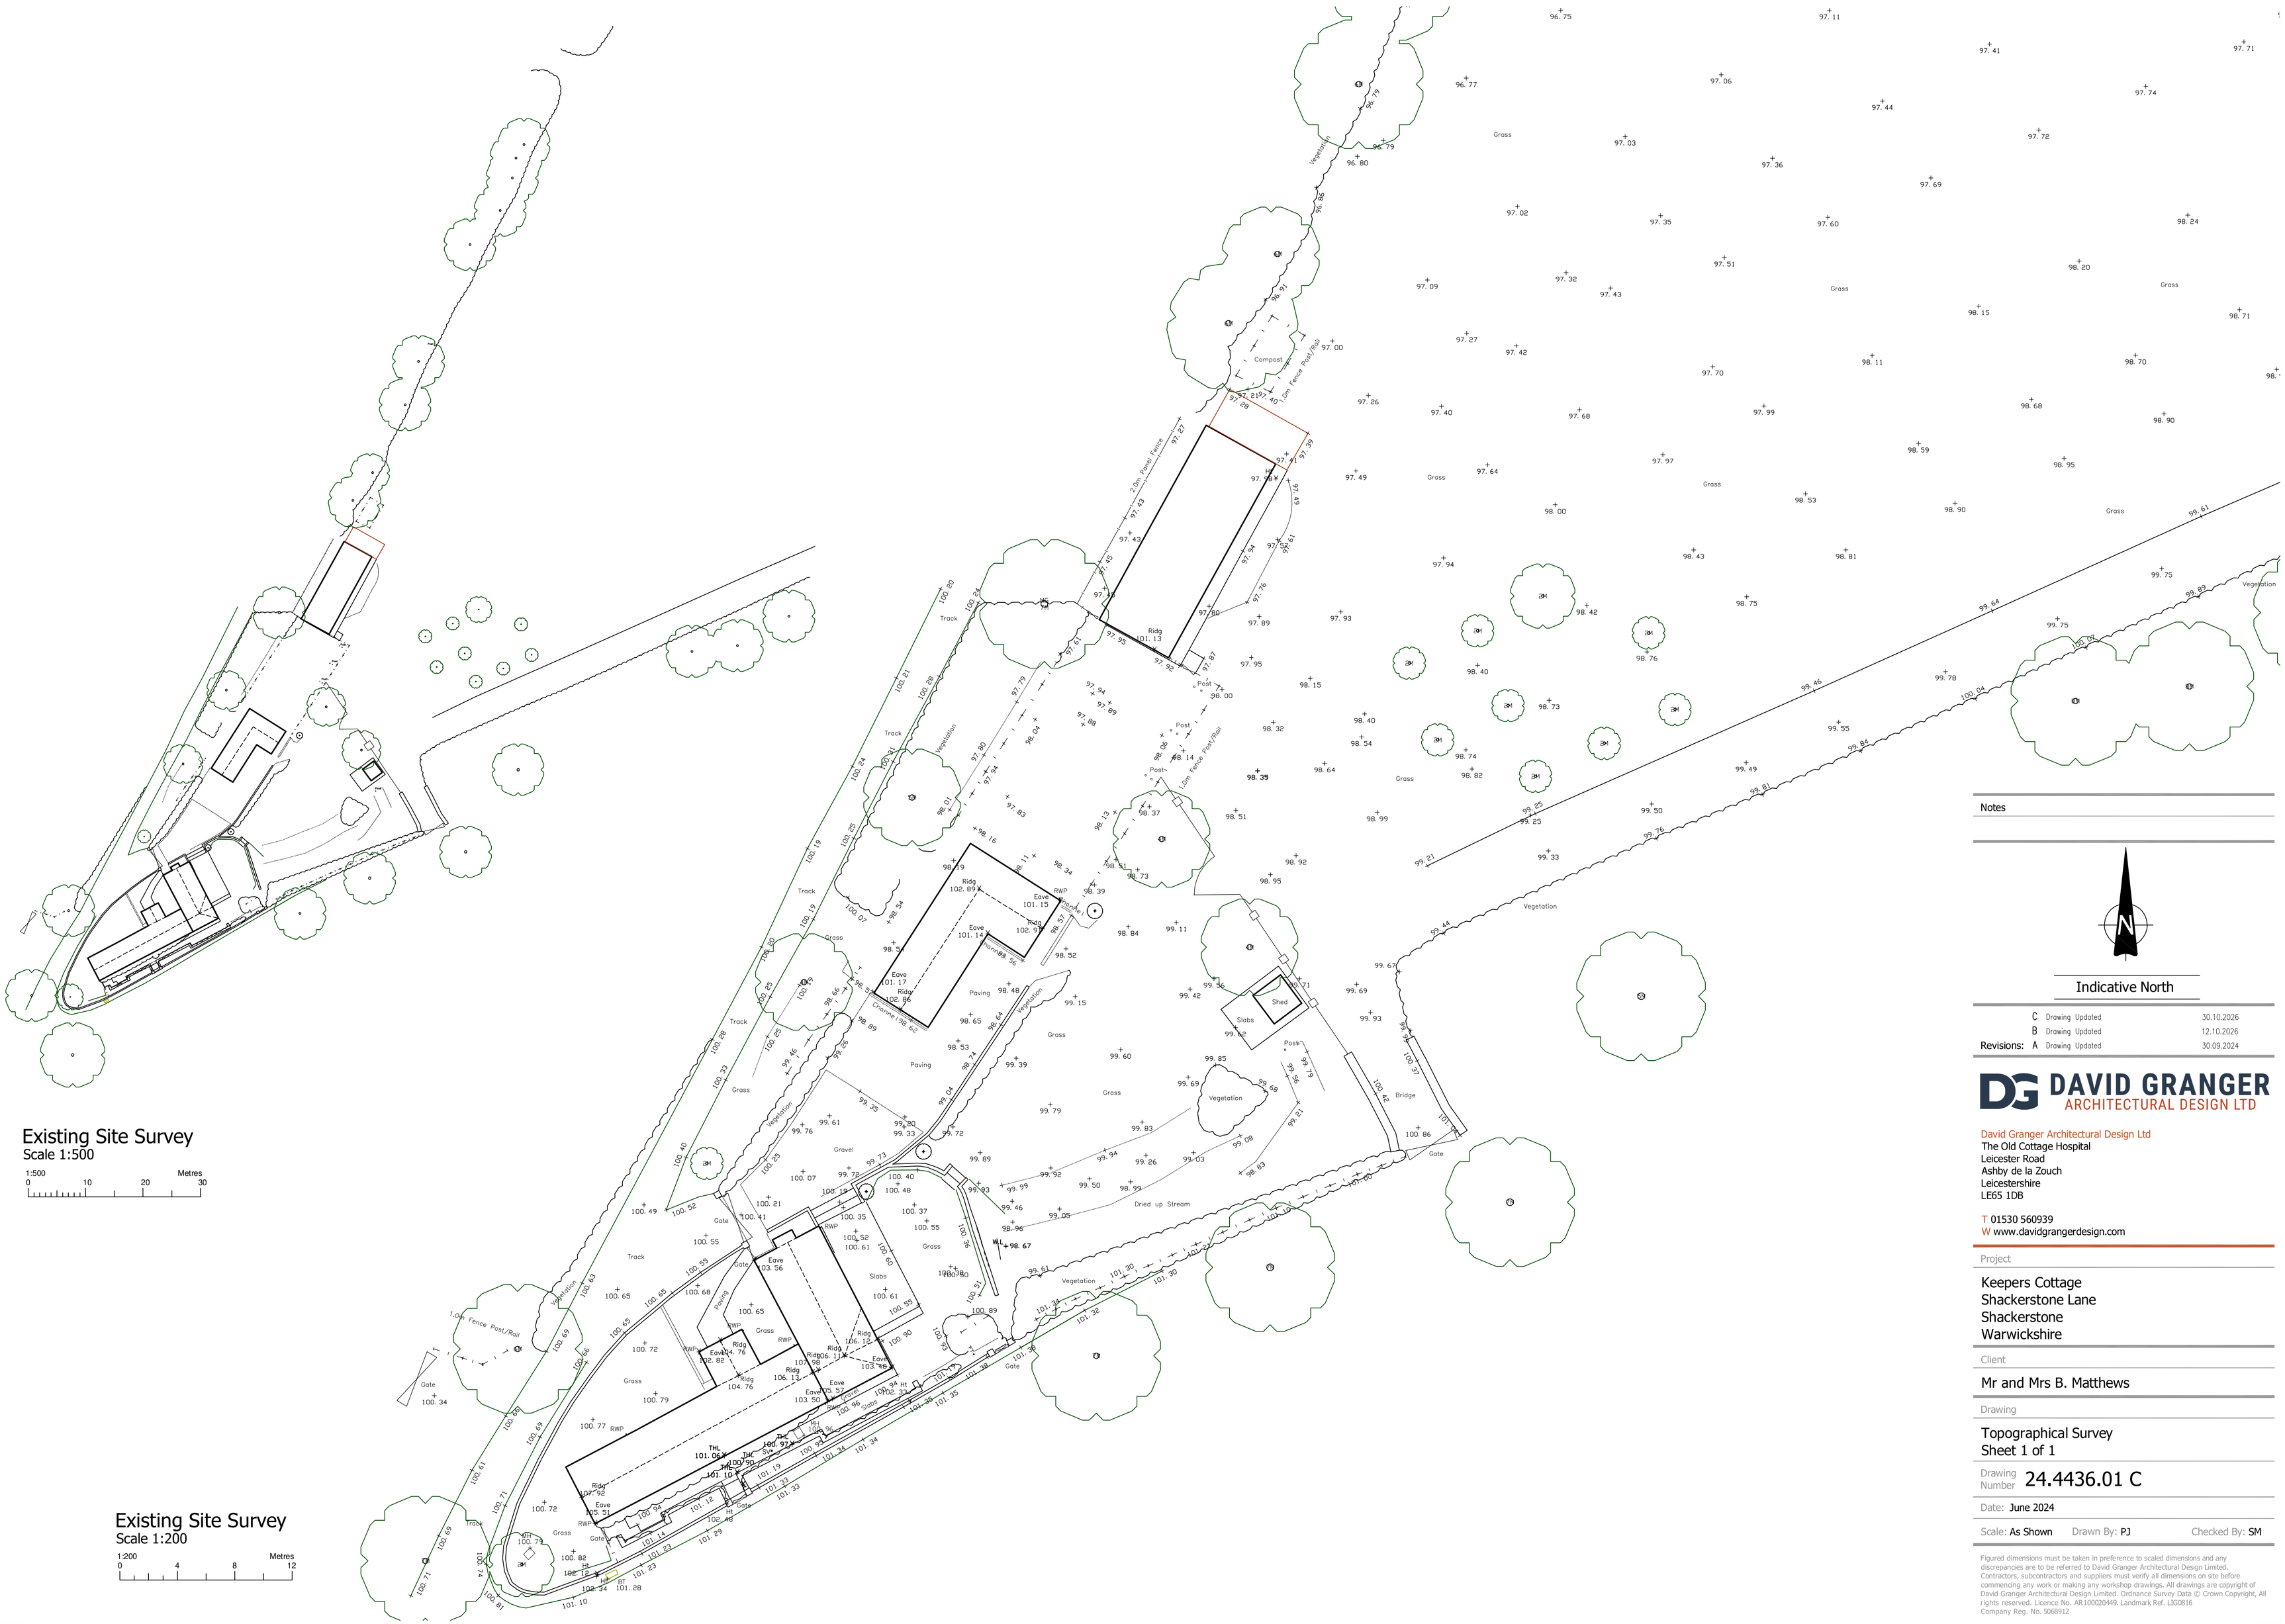


Notes

C Drawing Updated 30.10.2026
B Drawing Updated 12.10.2026
Revisions: A Drawing Updated 30.09.2024

DAVID GRANGER
ARCHITECTURAL DESIGN LTD

David Granger Architectural Design Ltd
The Old Cottage Hospital
Leicester Road
Ashby de la Zouch
Leicestershire
LE65 1DB

T 01530 560939
W www.davidgrangerdesign.com

Project

Keepers Cottage
Shackerstone Lane
Shackerstone
Warwickshire

Client

Mr and Mrs B. Matthews

Drawing

Topographical Survey
Sheet 1 of 1

Drawing Number 24.4436.01 C

Date: June 2024

Scale: As Shown Drawn By: PJ Checked By: SM

Figured dimensions must be taken in preference to scaled dimensions and any discrepancies are to be referred to David Granger Architectural Design Limited. Contractors, subcontractors and suppliers must verify all dimensions on site before commencing any work or making any workshop drawings. All drawings are copyright of David Granger Architectural Design Limited. Ordnance Survey Data © Crown Copyright, All rights reserved. Licence No. AR100020449. Landmark Ref. LIG0816
Company Reg. No. 5068912