


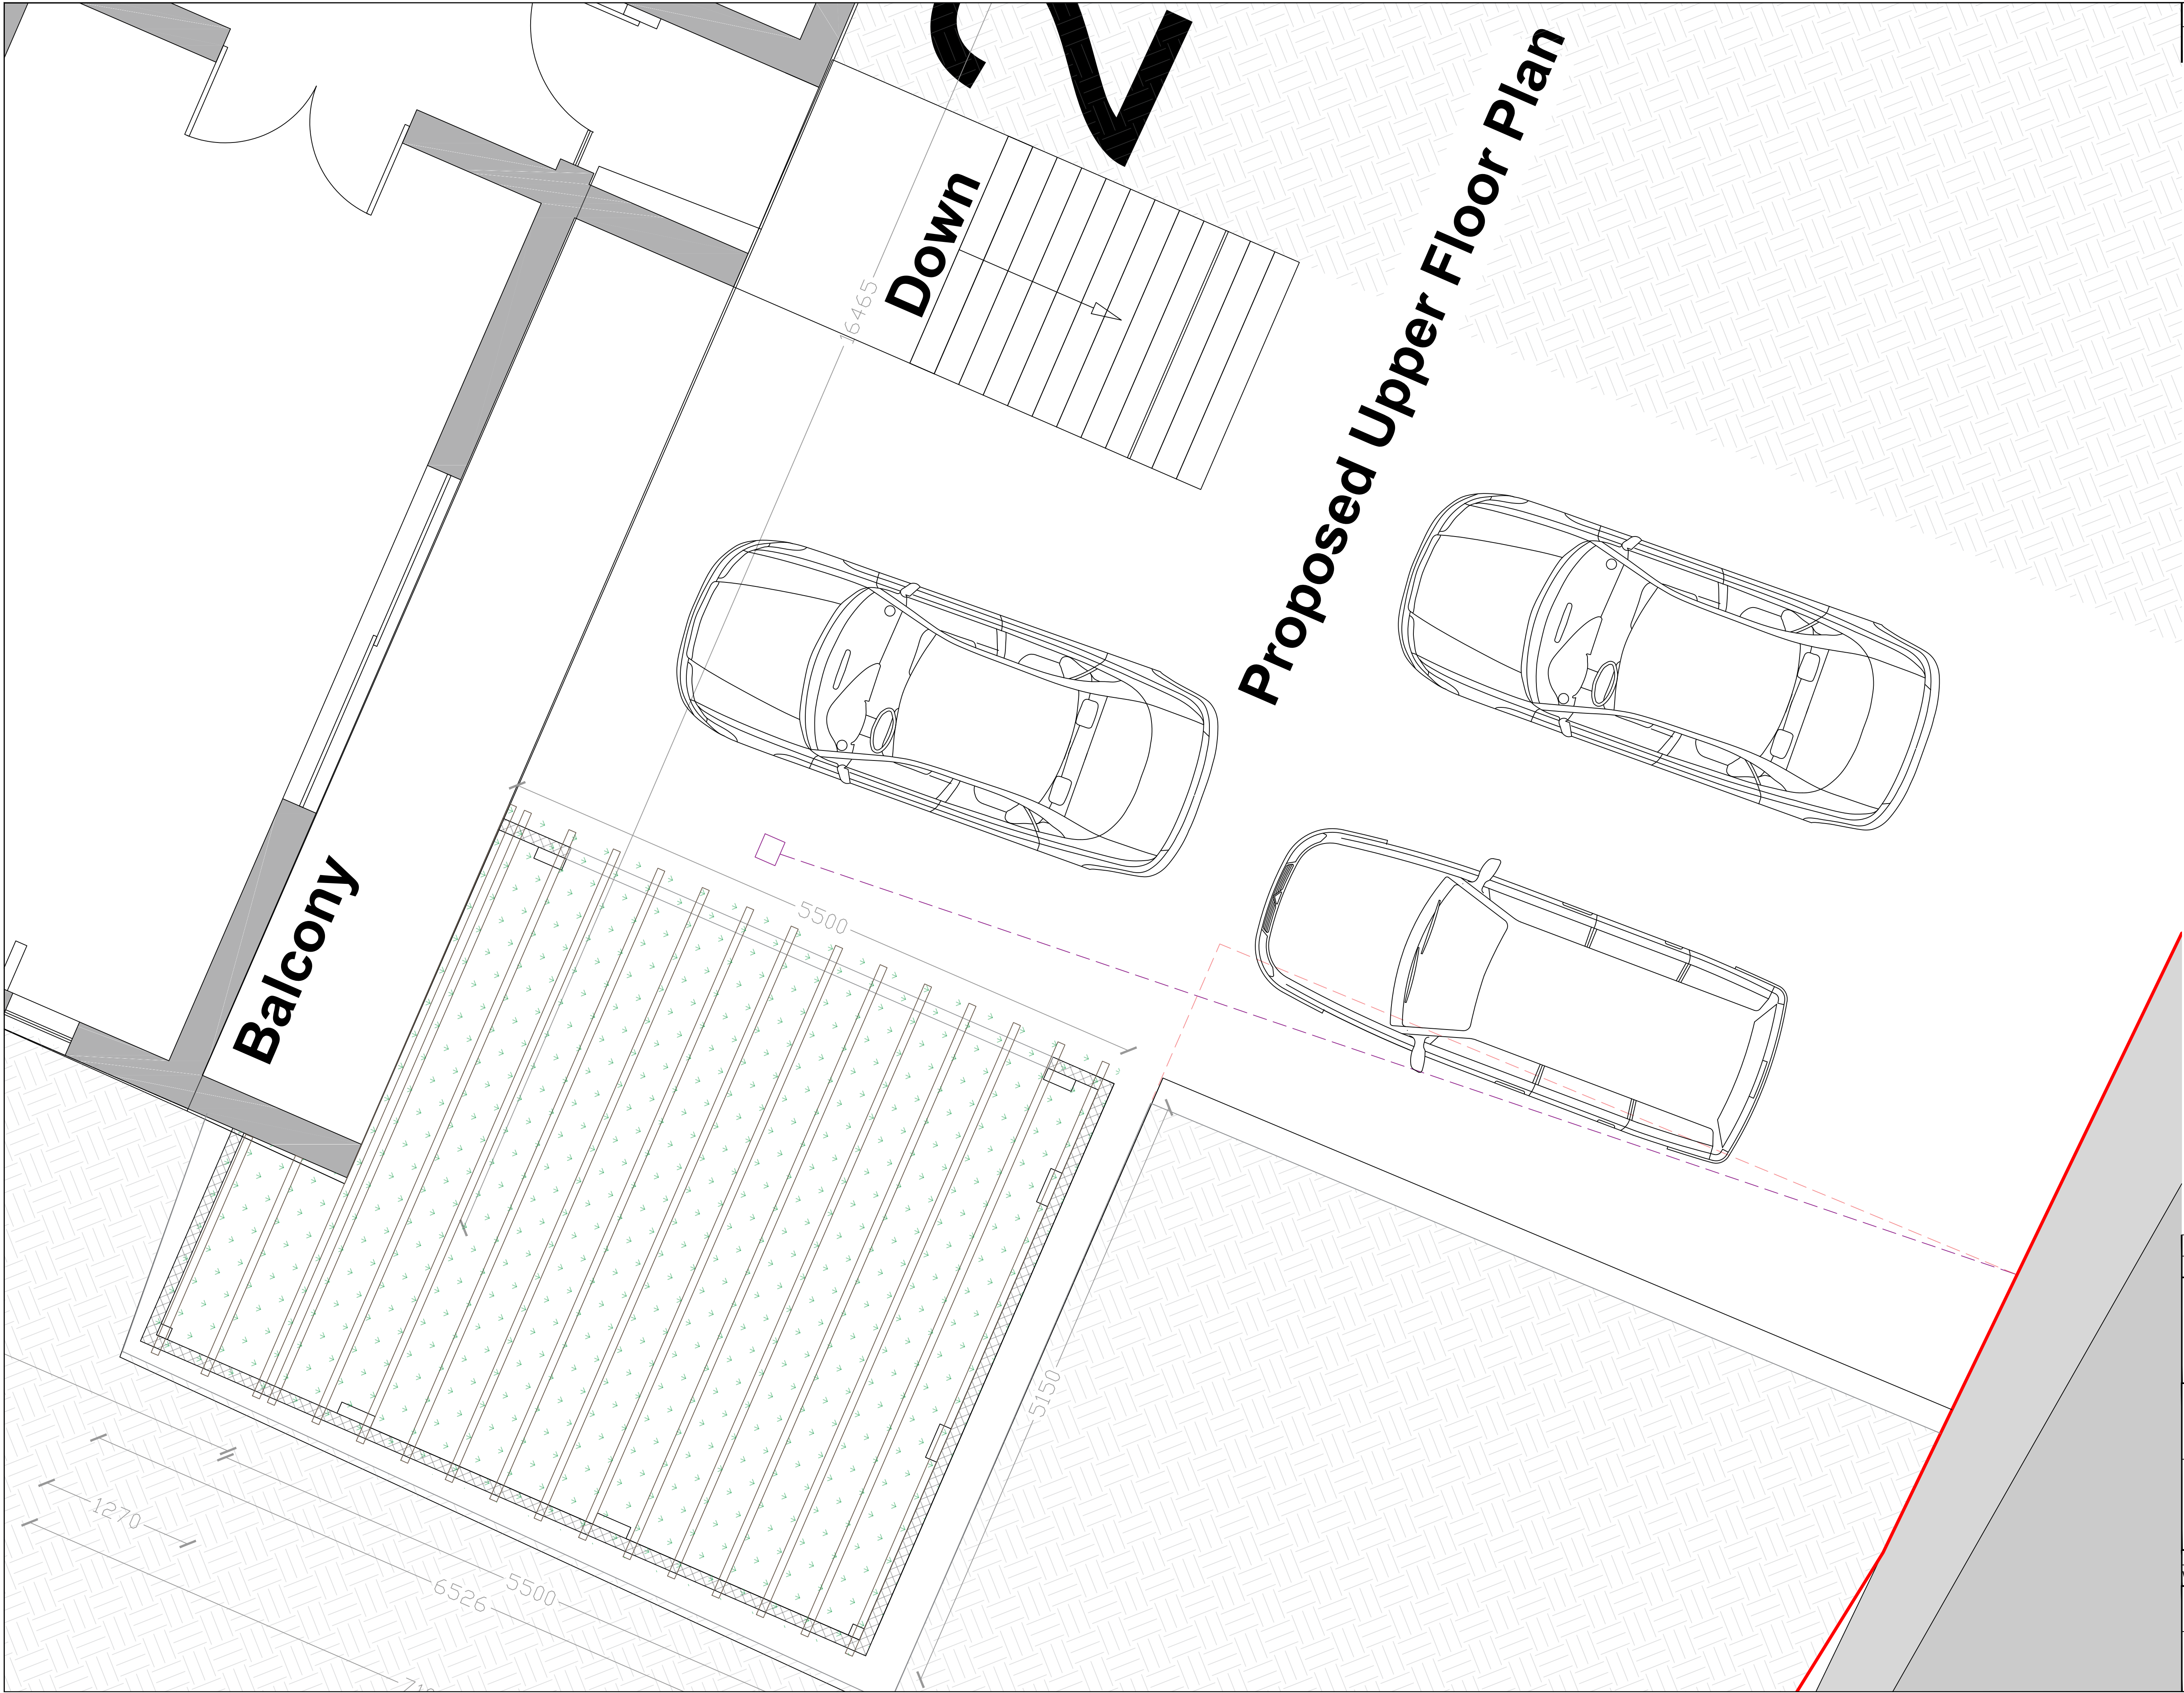

No

Note

1. ONLY TO BE SCALED WHEN PRINTED AT A1

2. All dimensions in mm unless indicated.

3. Plans should be checked by the client, structural engineer and building control, no responsibility will be given to the designer.

Rev	By	Date	Description	Chk'd
Ladbury Architectural Design WILLIAM LADBURY 6 HEReward WAY NUNEATON CV10 0FA TEL : 07841354894 ladburyw@gmail.com				
Project: 20 OLD FORGE ROAD FENNY DRAYTON, CV13 6BD				
Drawing Title: PARKING LAYOUT				
A1				
Drawn	Chk'd	Appd	Status	Date
WLADBURY			PLANNING	03.05.23
Project No:			Scale @ A1 1:25	
Drawing No:				Rev
20OLDF-PS23-10				