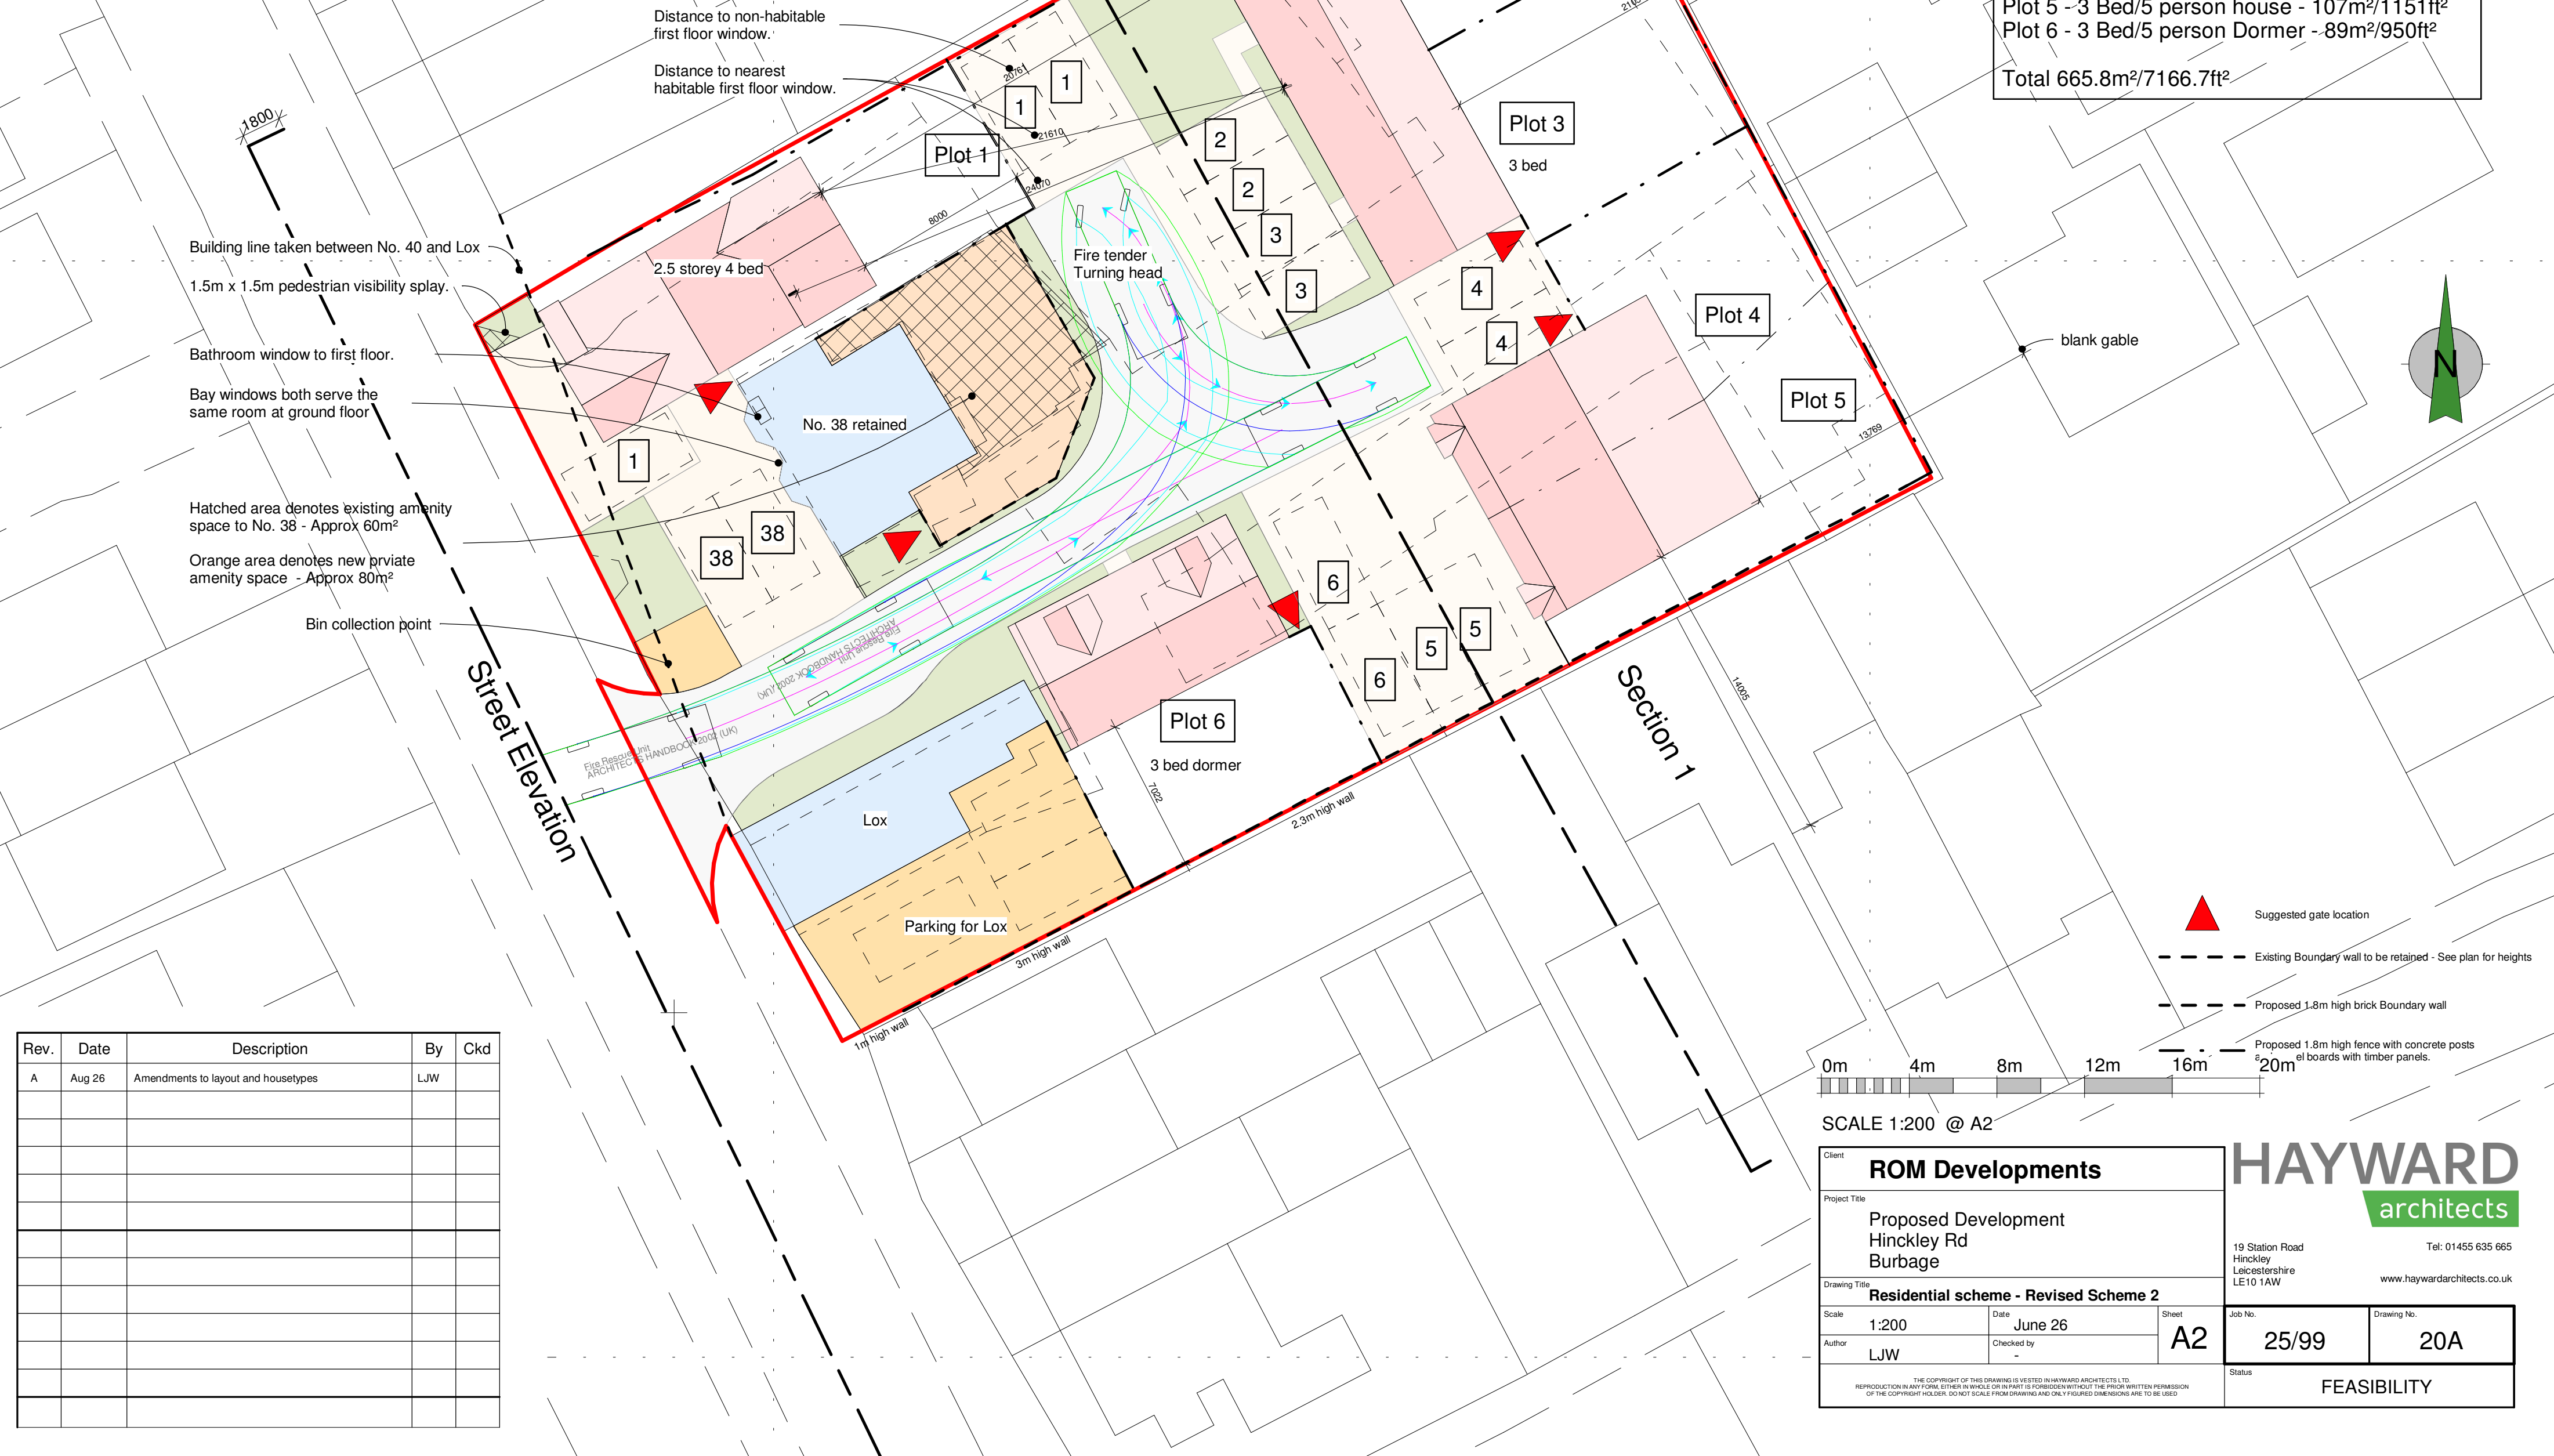
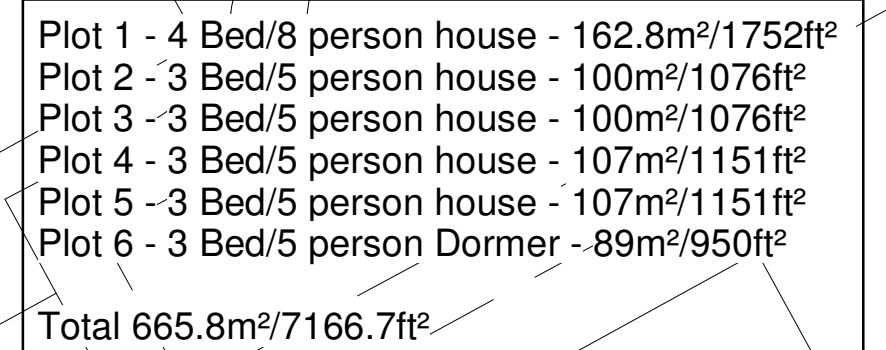


[illegible]

SCALE 1:200 @ A2

Client

ROM Developments

Project Title

Proposed Development
Hinckley Rd
Burbage

Drawing Title

Residential scheme - Revised Scheme 2

Scale

1:200

Date

June 26

Author

LJW

Checked by

-

Sheet

A2

HAYWARD

architects

19 Station Road
Hinckley
Leicestershire
LE10 1AW

Tel: 01455 635 665
www.haywardarchitects.co.uk

Job No.

25/99

Drawing No.

20A

Status

FEASIBILITY

THE COPYRIGHT OF THIS DRAWING IS VESTED IN HAYWARD ARCHITECTS LTD.
REPRODUCTION IN ANY FORM EITHER IN WHOLE OR IN PART IS FORBIDDEN WITHOUT THE PRIOR WRITTEN PERMISSION
OF THE COPYRIGHT HOLDER. DO NOT SCALE FROM DRAWING AND ONLY FIGURED DIMENSIONS ARE TO BE USED