
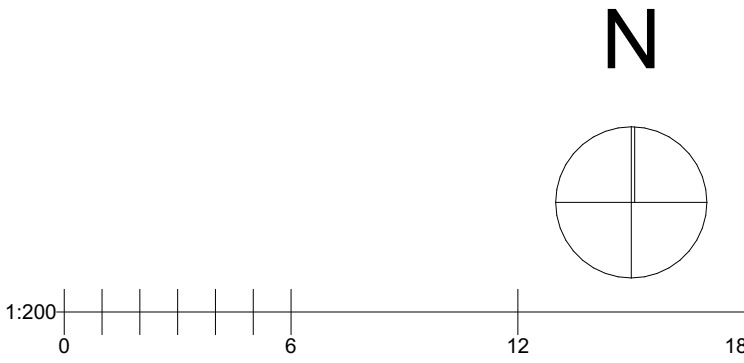


Issue Status				
Planning				
This drawing is copyright. Only figured dimensions to be worked to.				
Revision	Drawn	Check	Date	
P1	First Issue	WF	AD	24.03.23

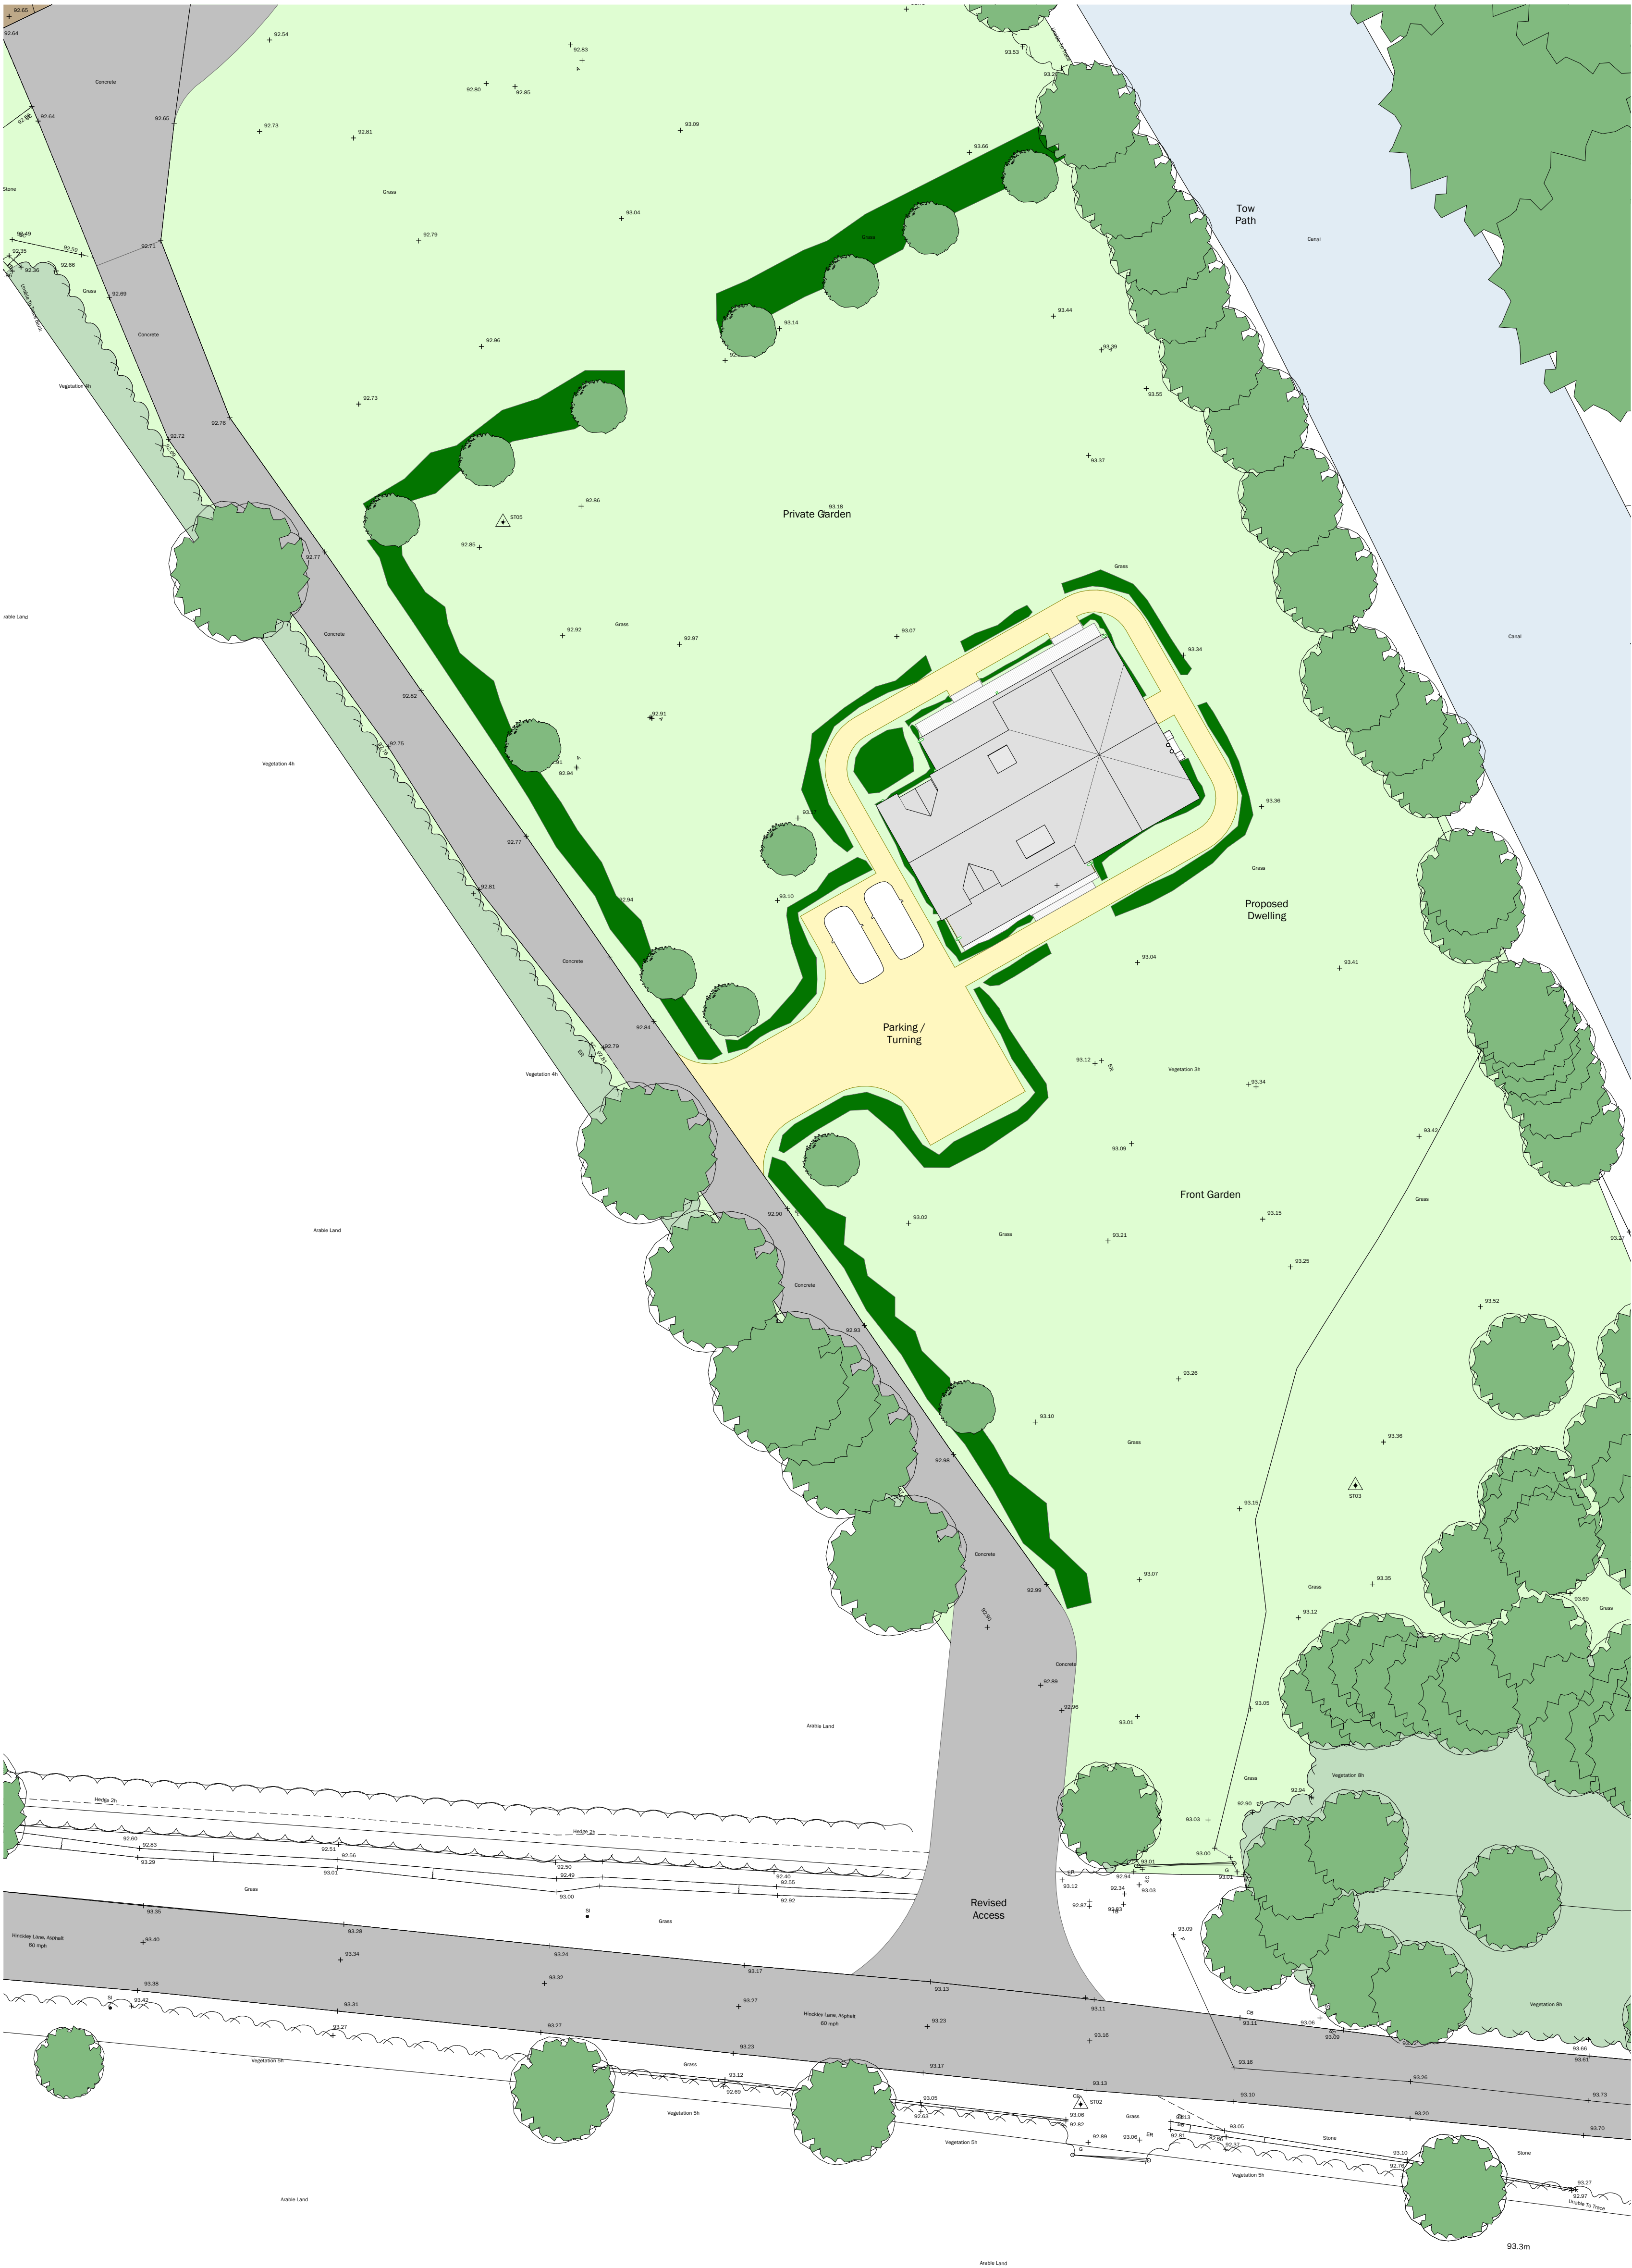

client			
Sheppard			
project			
Basin Bridge Farm, Stoke Golding Proposed Replacement Dwelling			
drawing			
Site Plan As Proposed Detail			
date	15.11.22	scale	1:200 @ A1
drawn	CR	check	AD

BROWN & CO
ARCHITECTURE + PLANNING
www.brown-co.com

Norwich
St Neots
Brown & Co Registered Office: The Atrium, St. George's Street, Norwich, Norfolk, NR3 1AB.
Registration no: DC302092. Registered in England & Wales.

01603 629673
01480 213811Humber
Lincoln
01482 421234
01522 457800