
works without revis
and dimensions of t
shown. Nor do the co
contract or warranty.

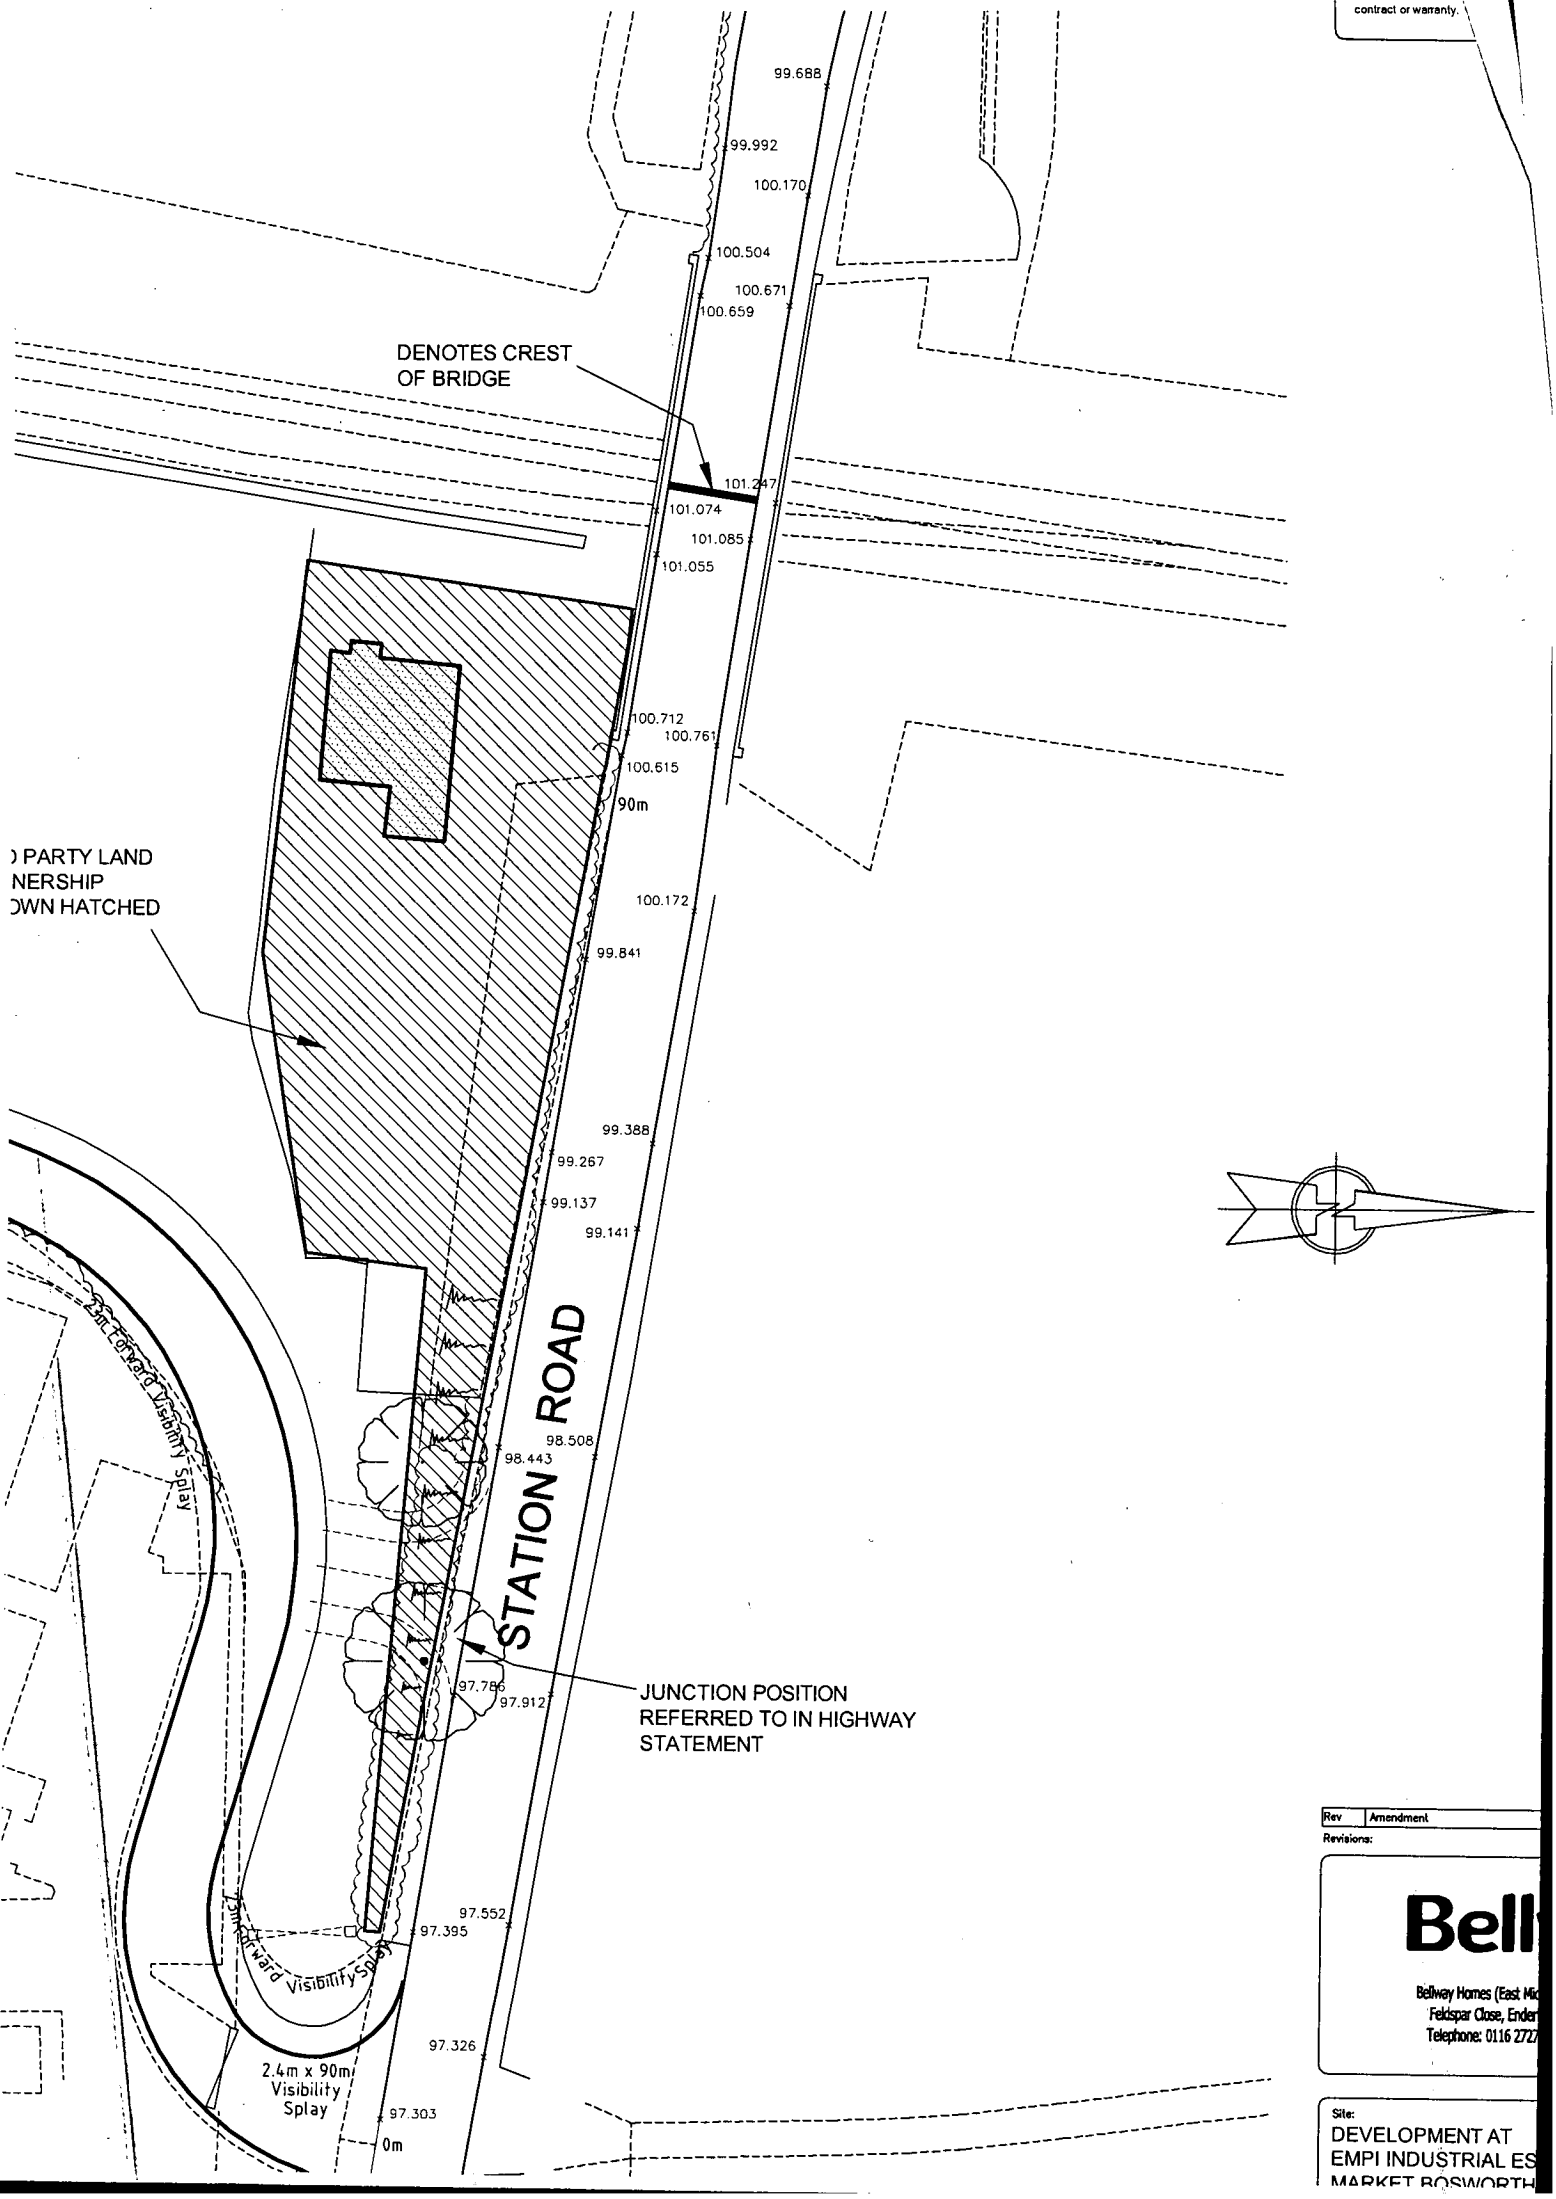


Rev	Amendment

Revisions:

Bellway Homes (East Mid
Feldspar Close, Ender
Telephone: 0116 272

Site:
DEVELOPMENT AT
EMPI INDUSTRIAL ES
MARKET BOSWORTH

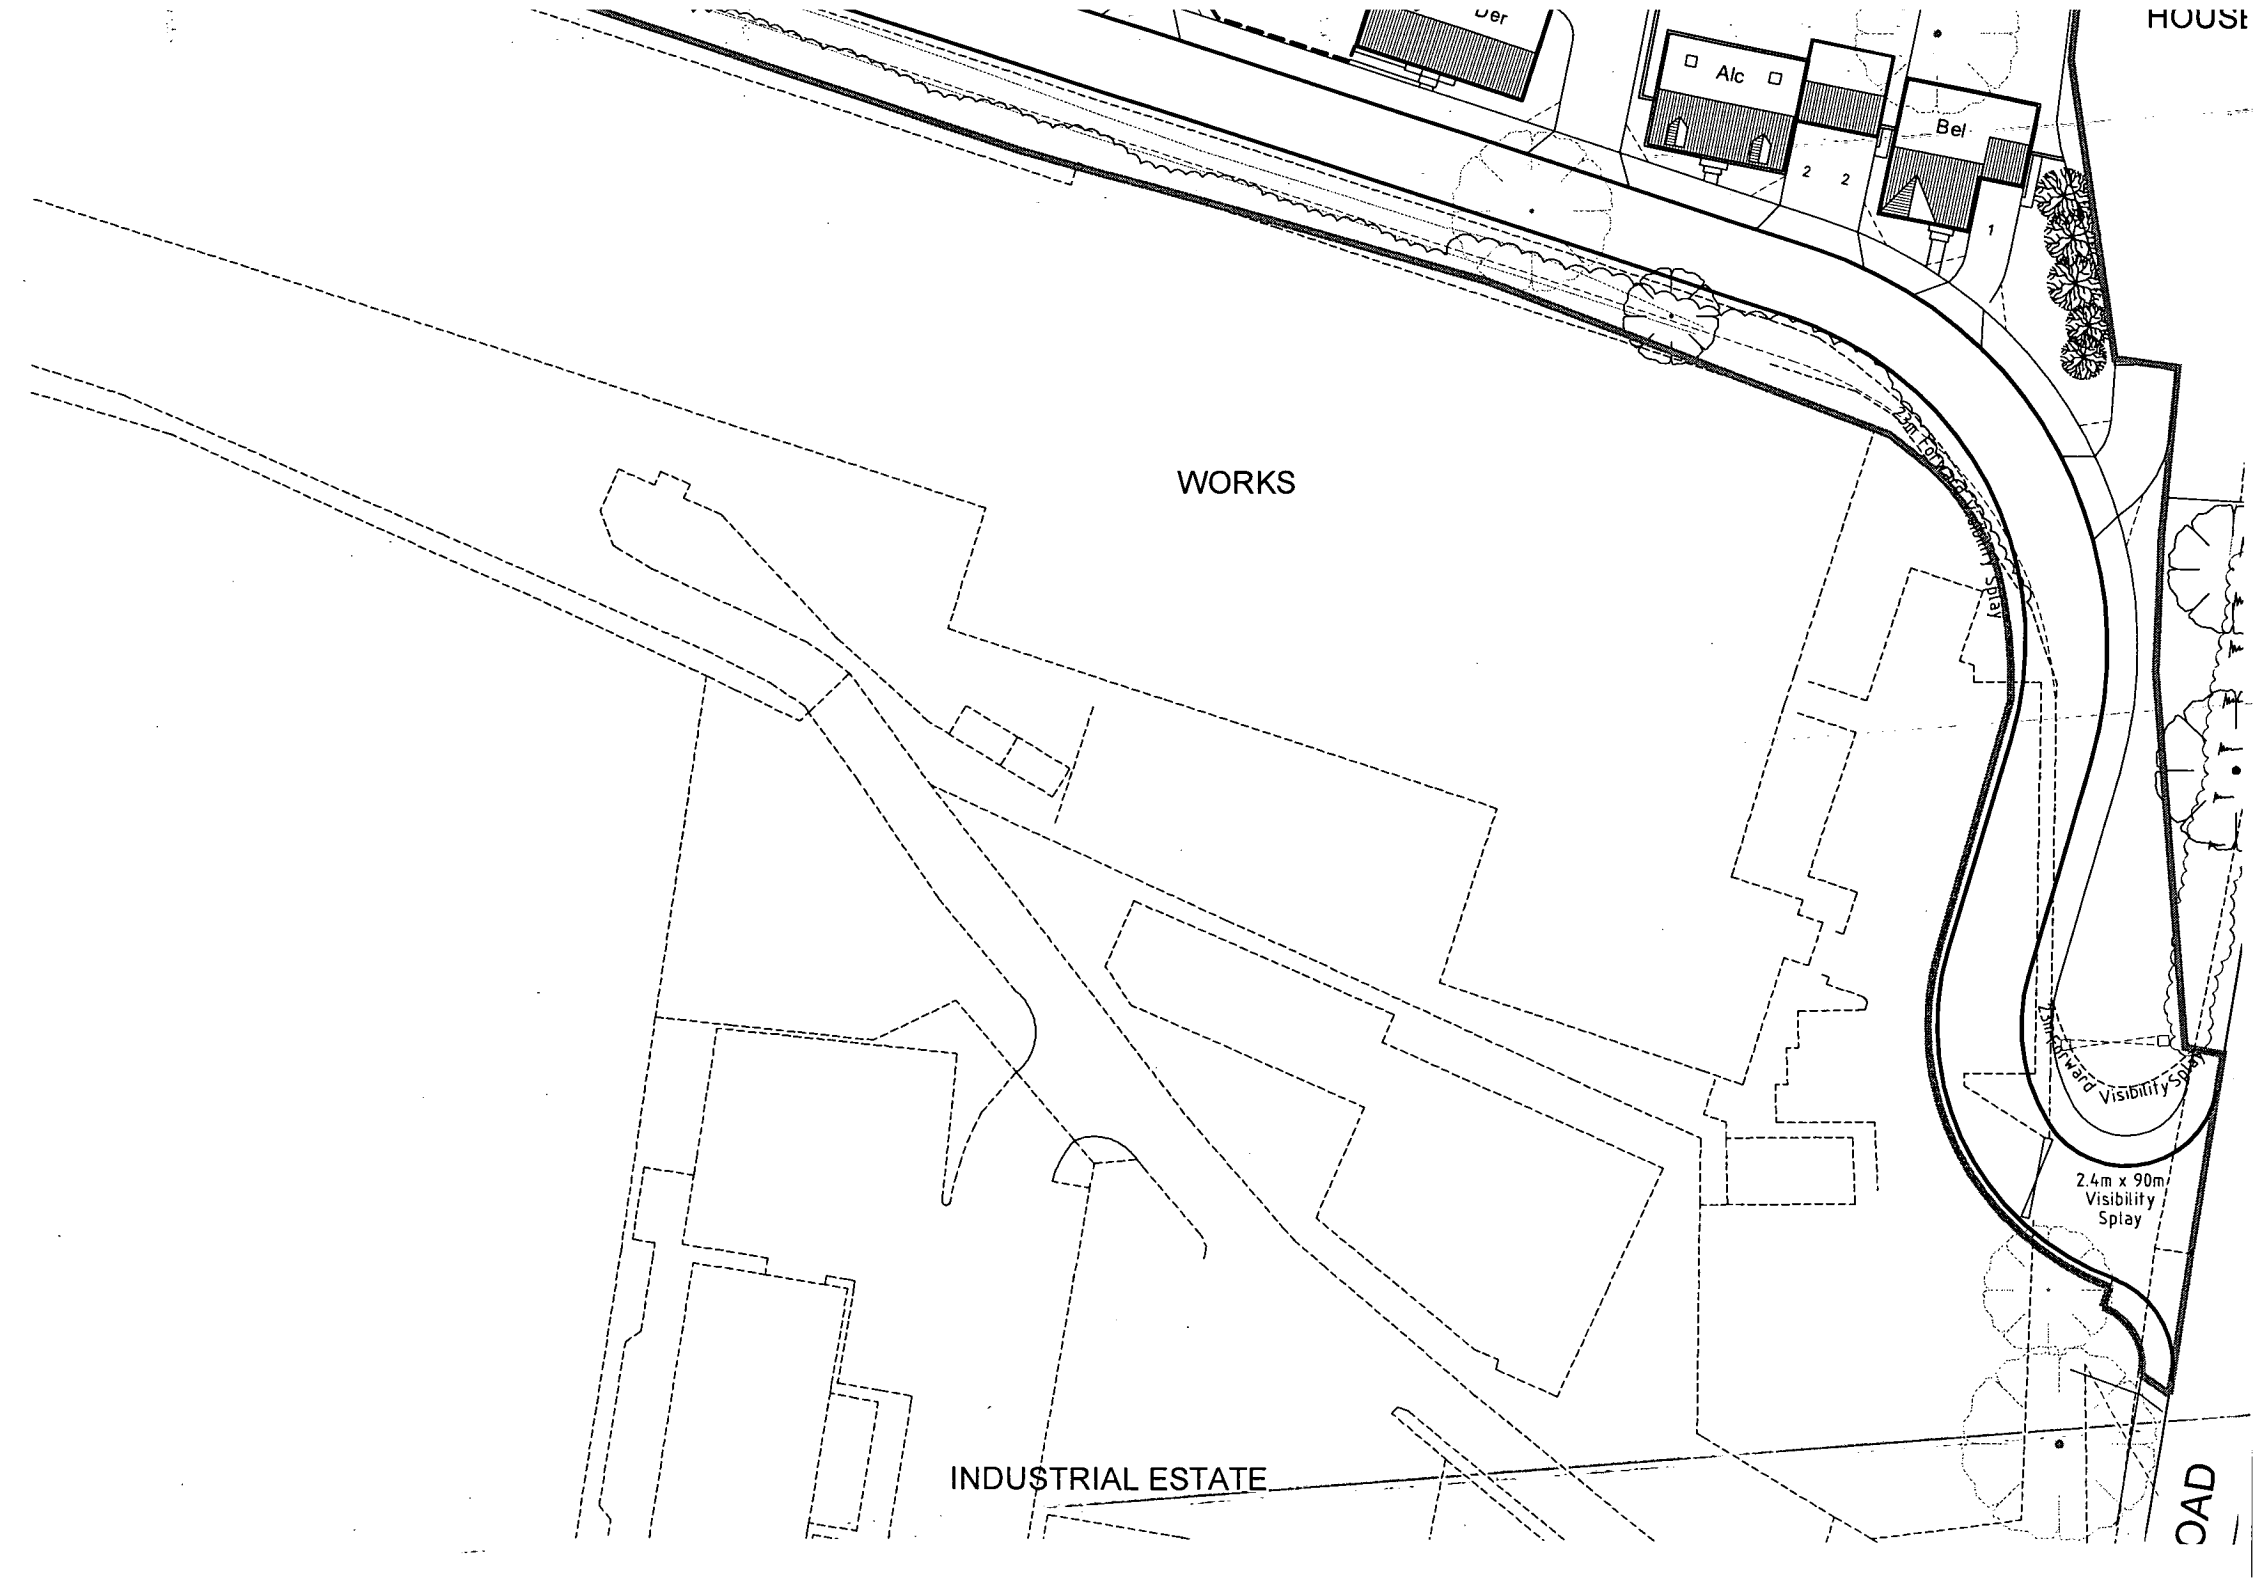
HOUSE
Alc
Bel
2
2
1
WORKS
2.4m x 90m Visibility Splay
2.4m x 90m Visibility Splay
2.4m x 90m Visibility Splay
INDUSTRIAL ESTATE
OAD