





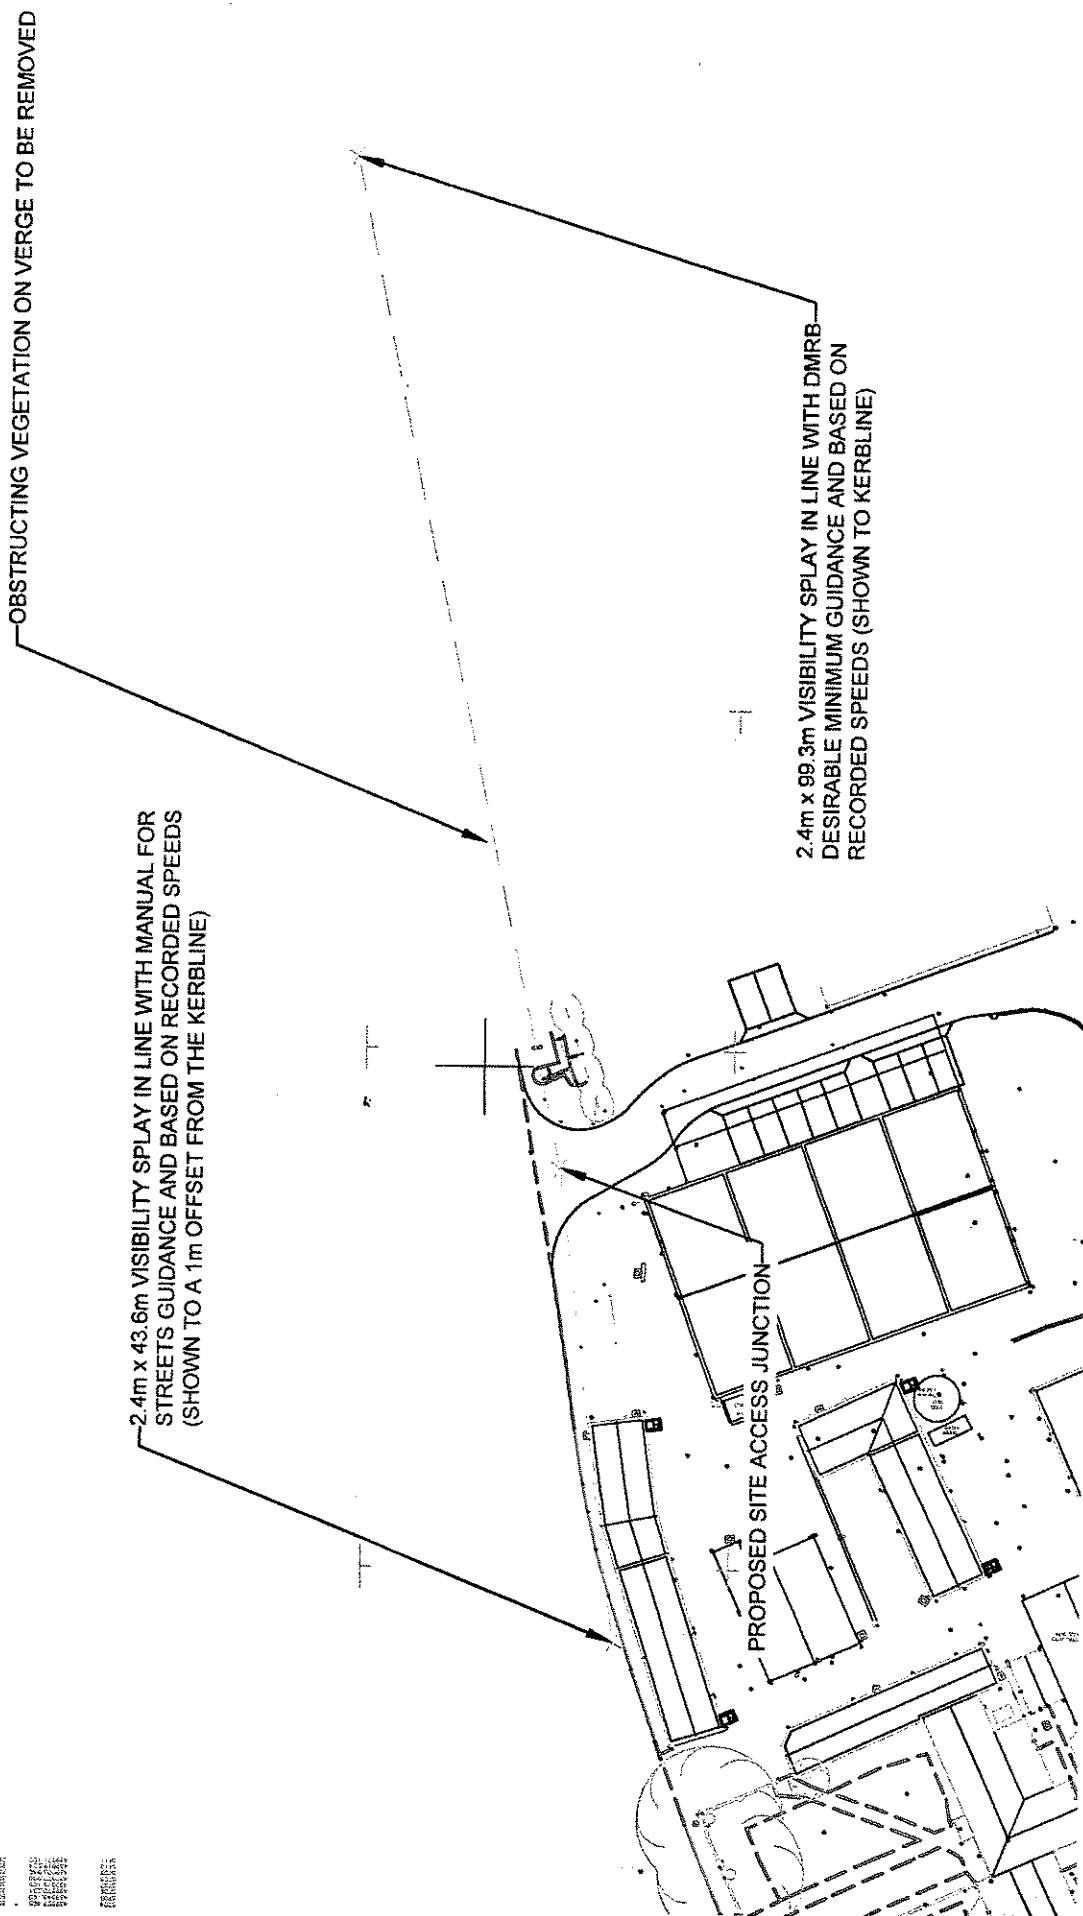

SITE ACCESS ARRANGEMENT

(TO BE READ IN CONJUNCTION WITH DRWG.No:HMD/PD/0507/01)