
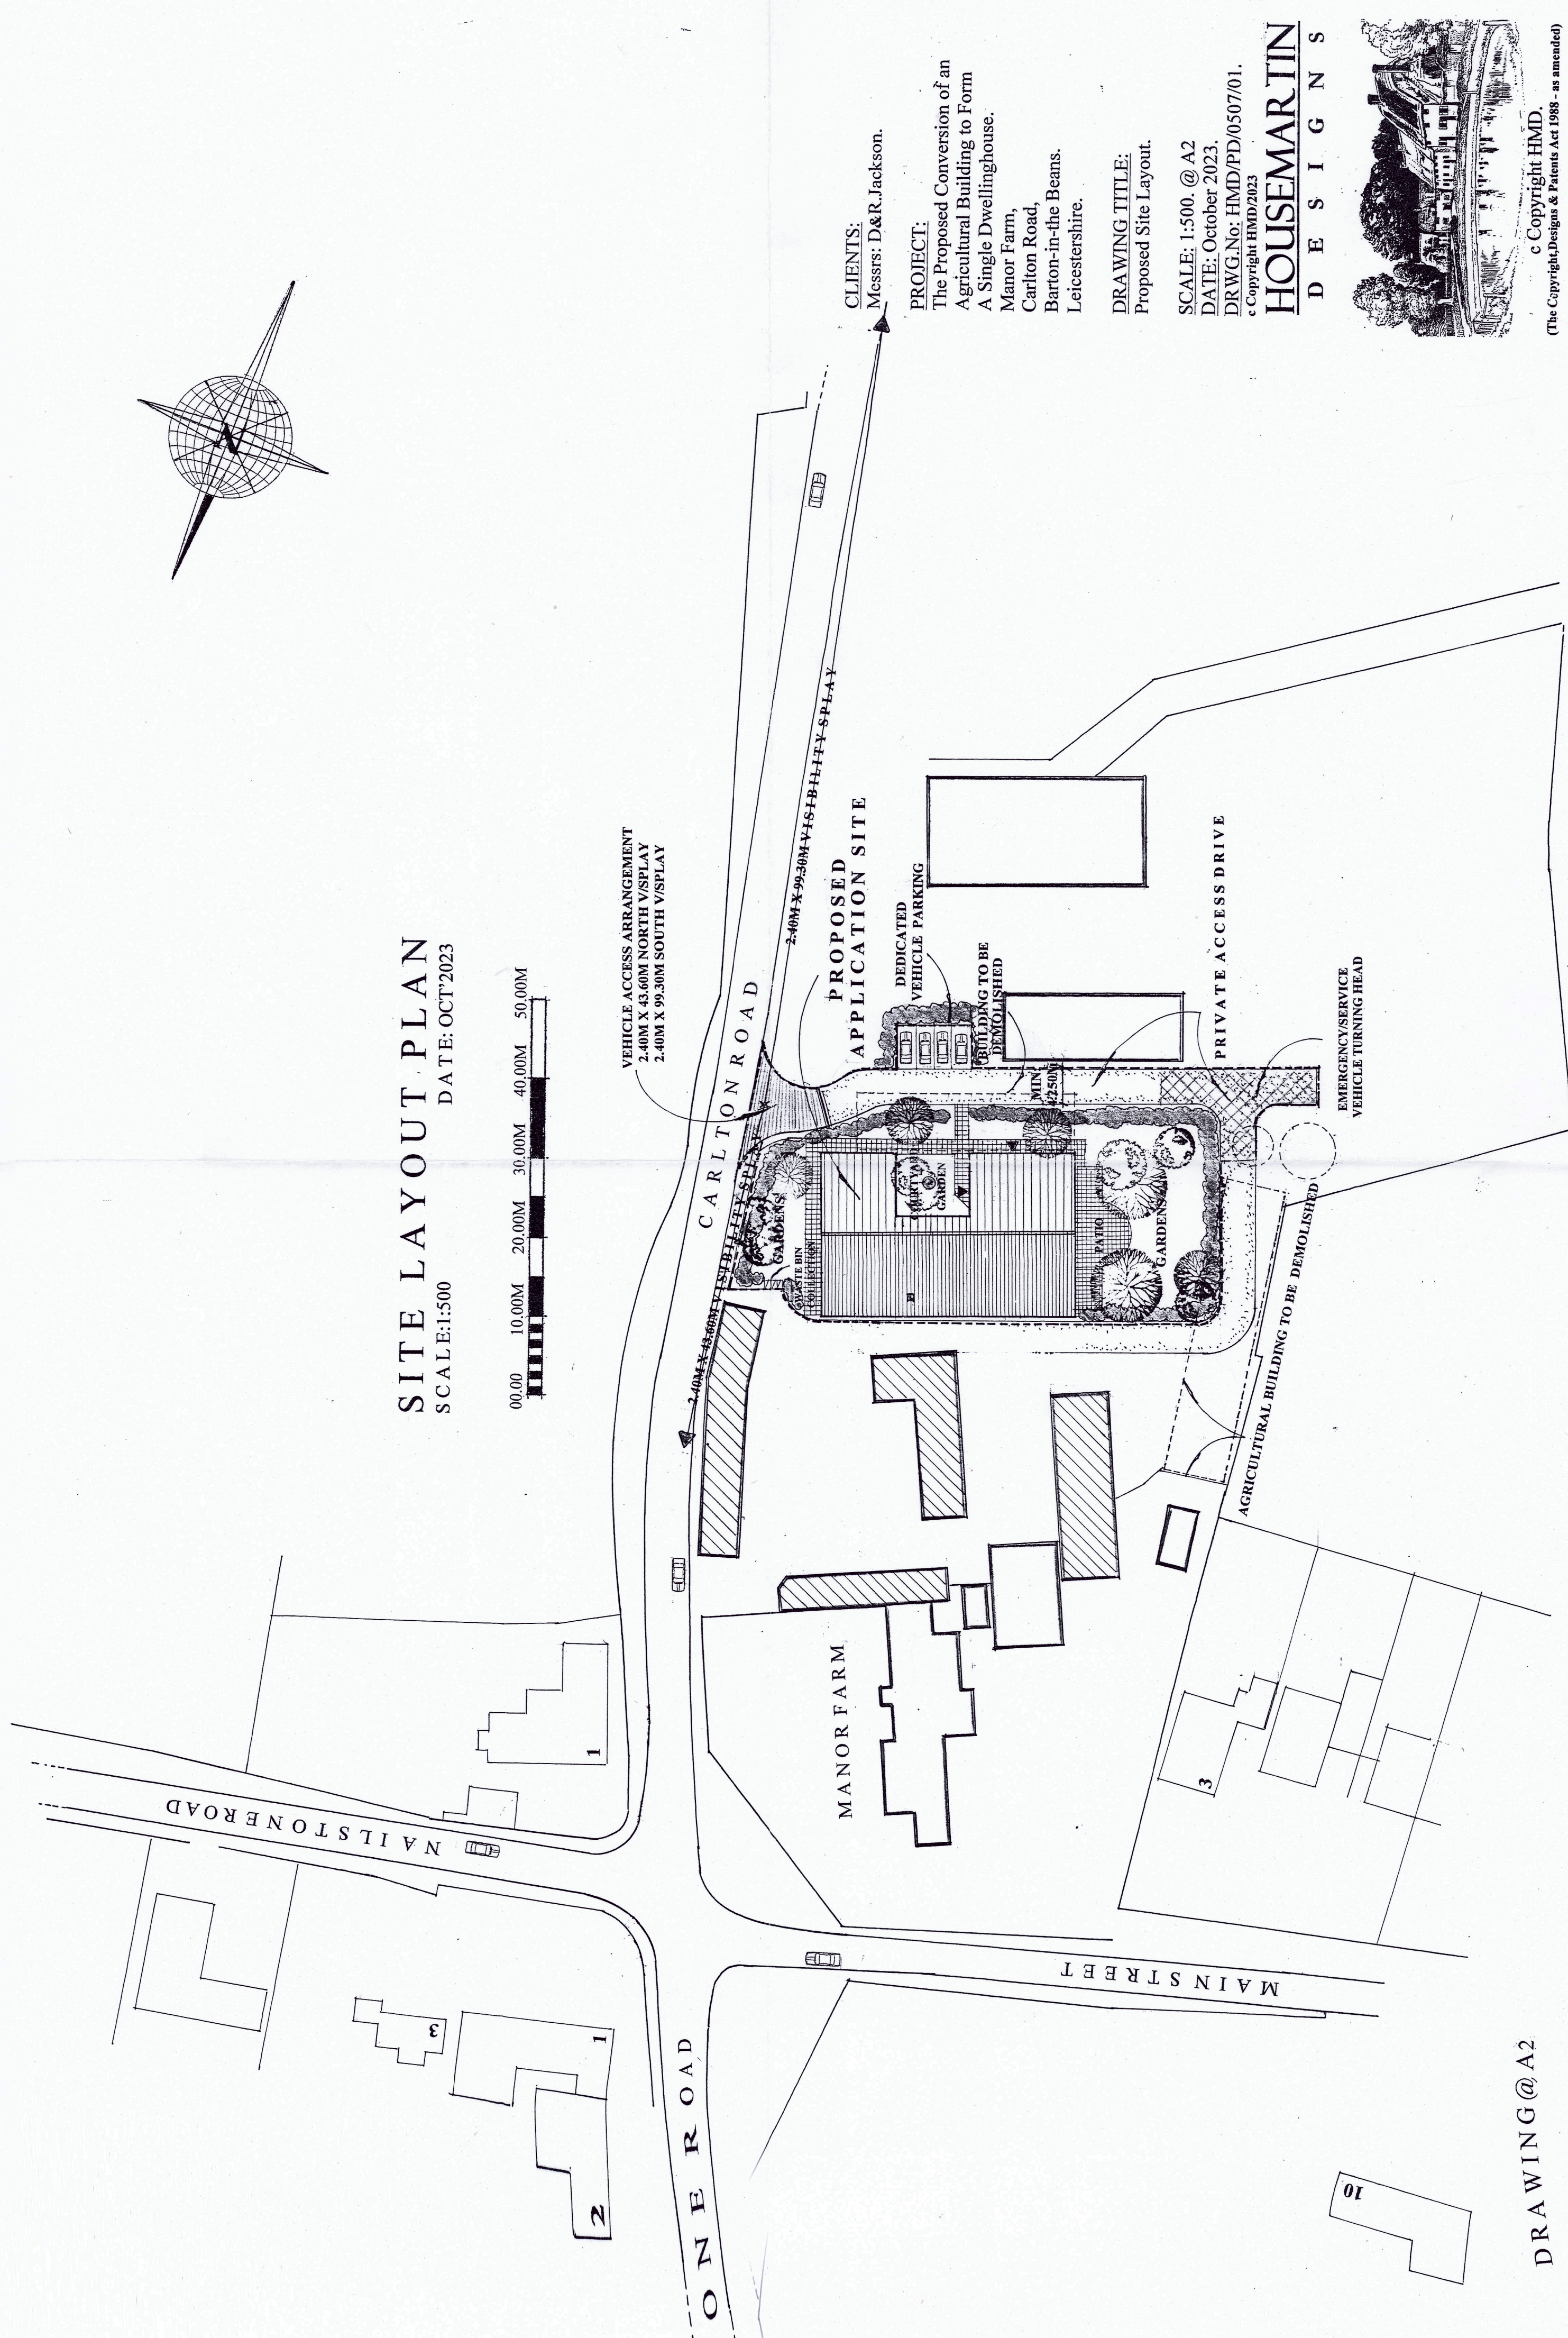
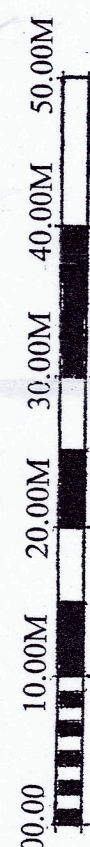


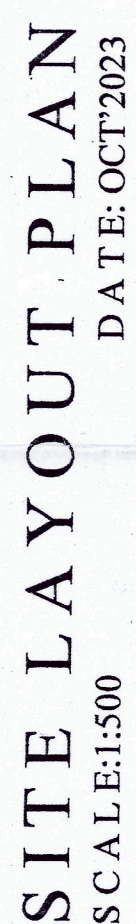

DRAWING@A2

CLIENTS:
Messrs: D&R Jackson.

PROJECT:
The Proposed Conversion of an
Agricultural Building to Form
A Single Dwellinghouse.
Manor Farm,
Carlton Road,
Barton-in-the Beans,
Leicestershire.

DRAWING TITLE:
Proposed Site Layout

SCALE: 1:500. @ A2
DATE: October 2023.
DRAWG.No: HMD/PD/0507/01.
e. Copyright HMD/2023

Copyright © 2020
HOUSEMARTIN
DESIGNS



c Copyright HMD.
(The Copyright, Designs & Patents Act 1988 - as amended)