



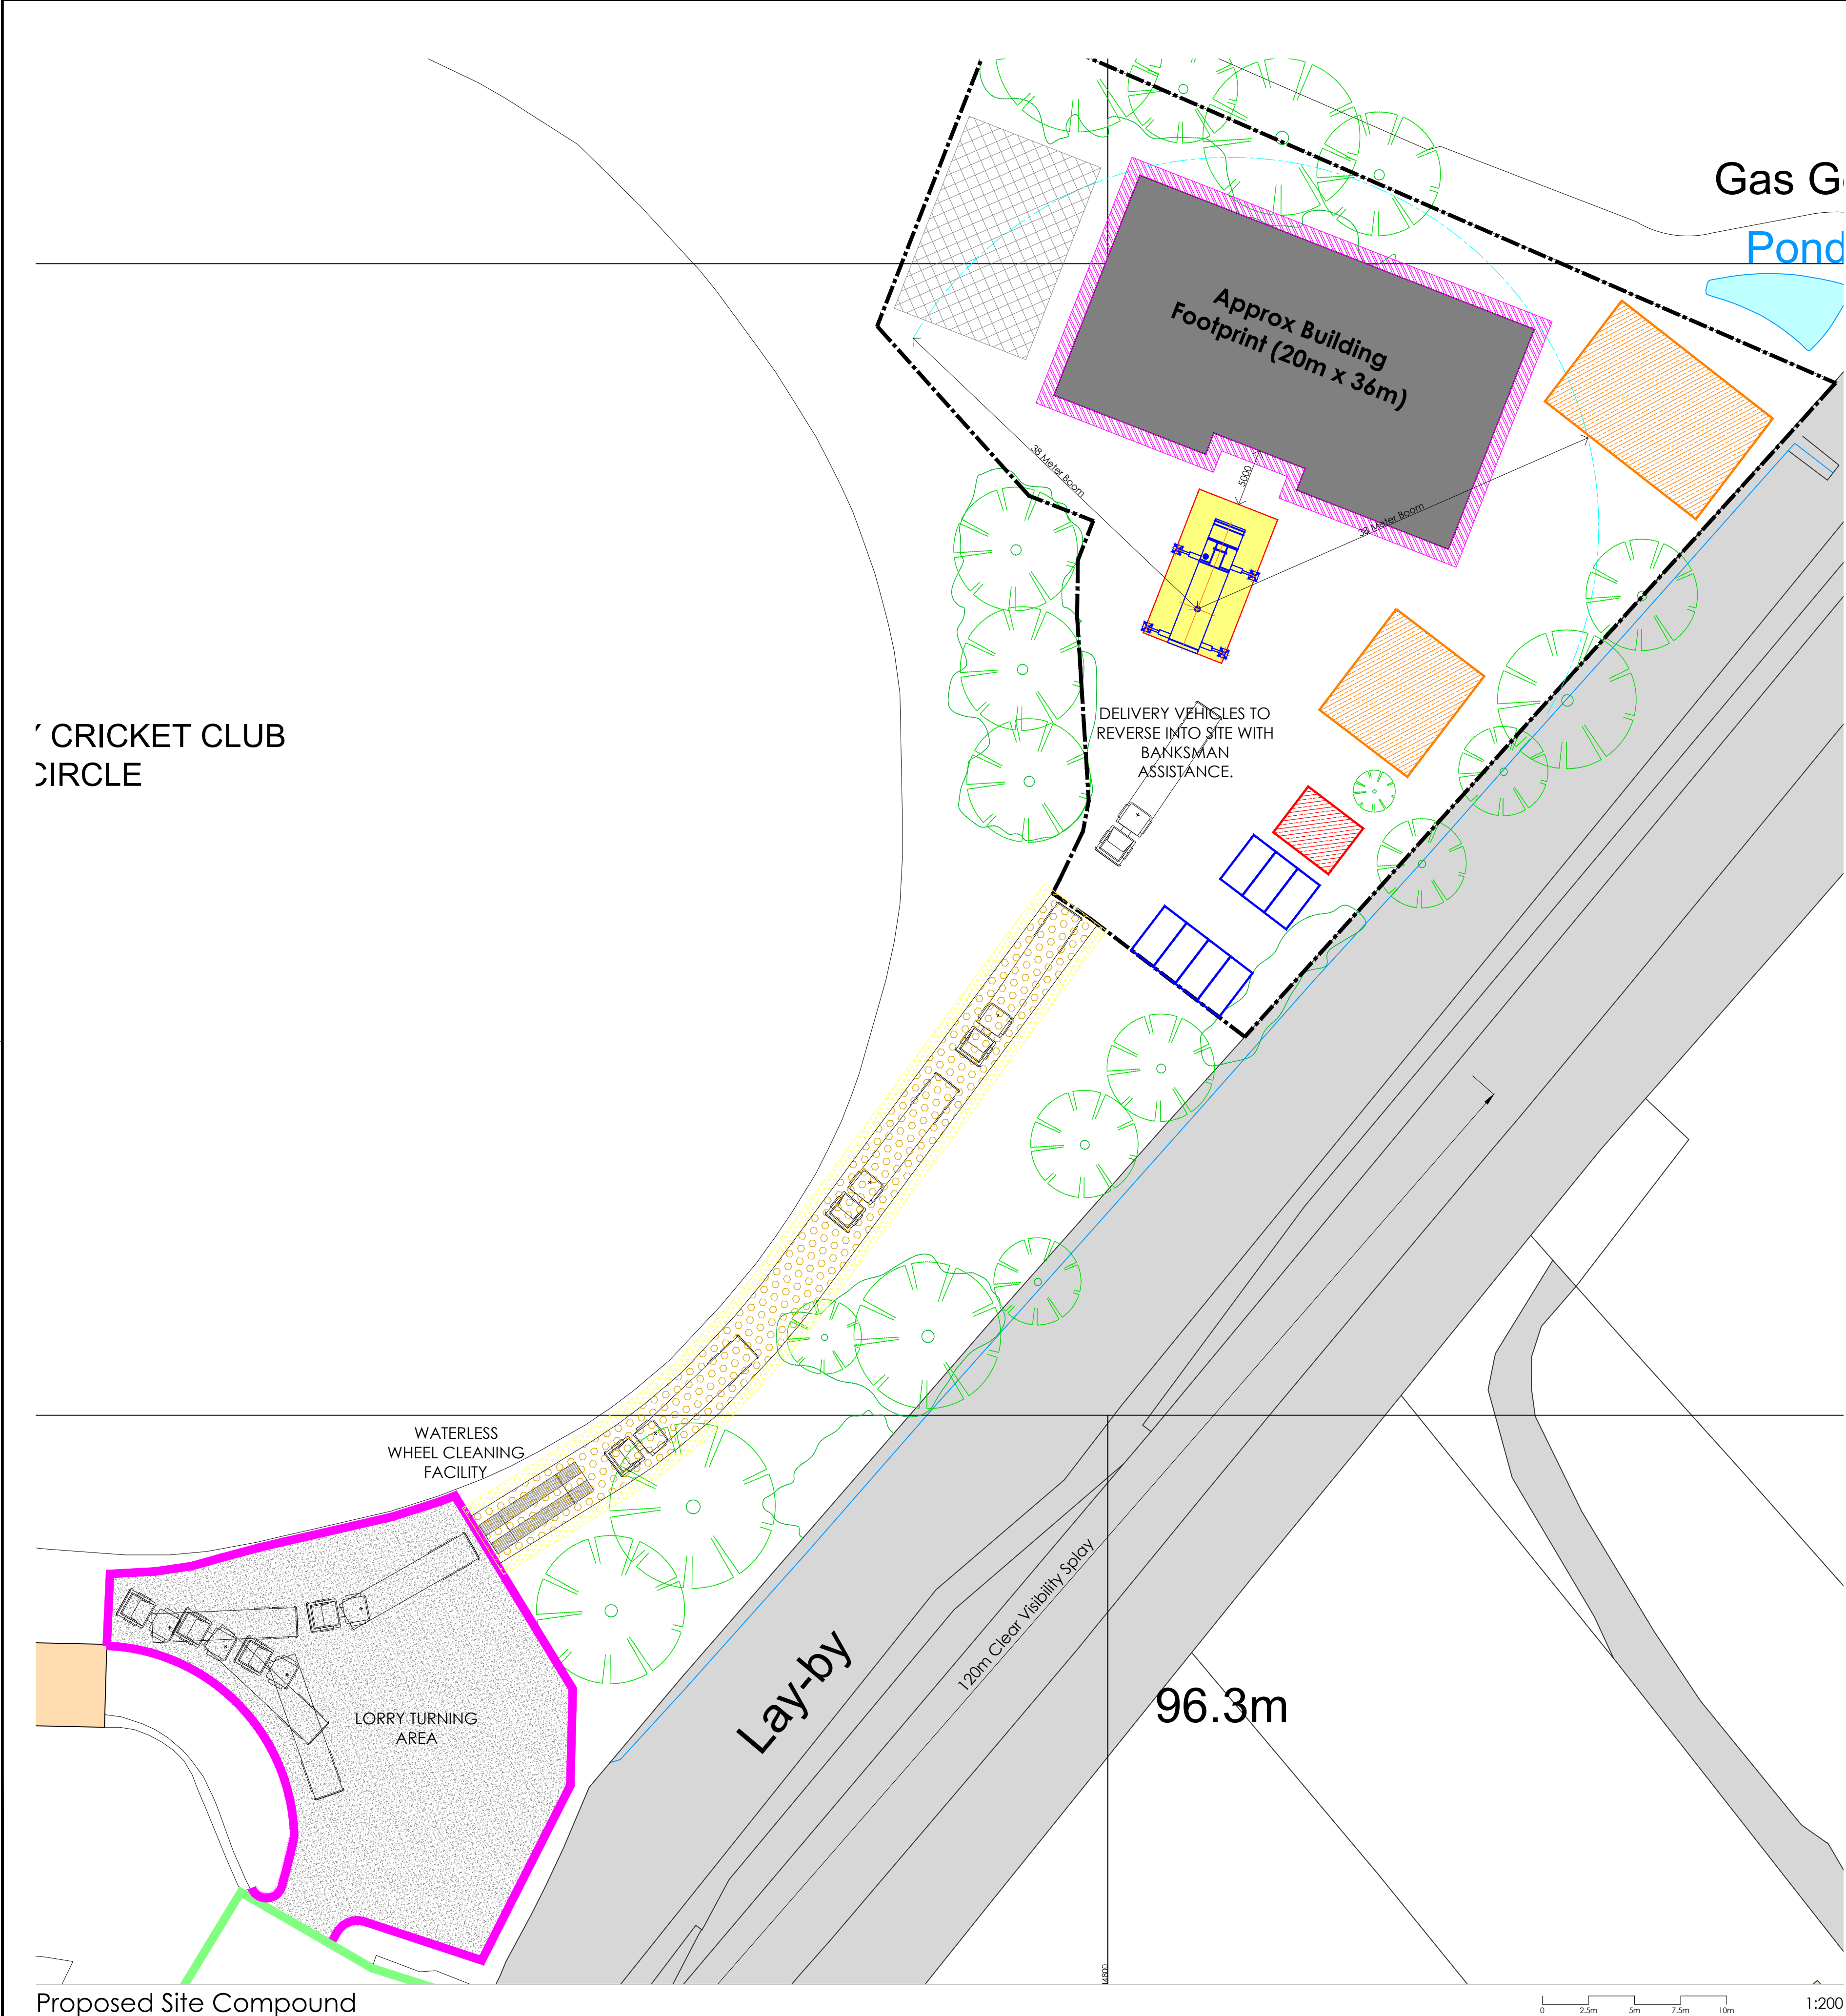

LEGEND

- Suggested contractors site cabin(s)
- Proposed car parking outlined for construction phase.
- Crane base location and radius TBC. Spans based on Liebherr LTM 1090-4.1. TBC by Main Contractor
- Suggested materials storage zone
- Minimum 1,600mm scaffold surrounding proposed building.
- Temporary impermeable layer - oil, chemical & fuel storage containers, as required, to be positioned in this location, above ground.
- Temporary access road by contractor for duration of main build works. Road to be 6F2/6F5 recycled crushed granular fill.
- To edge of temporary road if necessary contractor to lay GP Flex Tenax oscillated mesh to protect grass for duration of construction works.
- Extent of secure metal heras fencing to site boundary

Do not scale from this drawing. Work to given dimensions. All dimensions to be checked on site. Any discrepancies with this drawing to be reported and clarified prior to commencing work on site, if in doubt - Ask. Corporate Architecture Ltd accept no responsibility for works not undertaken fully in accordance with this drawing and relevant specifications. Copyright © Corporate Architecture Limited

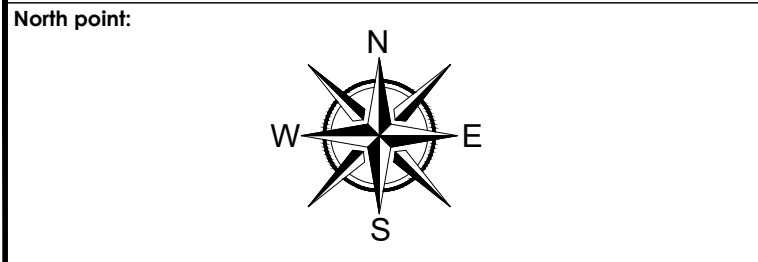

Notes:

Revision Log:			
P2	Access driveway updated to 4.8m wide to allow for vehicles passing.	JG	24/01/23
Rev:	Description:	By:	Date:
Project: Land Adjacent to Hinckley Rugby Club Hinckley Leicestershire			
Client: Heart of England Boxing Club Louise & Caspar Hobbs			
"The Christian Hobbs Boxing Gym"			
Scale: VARIOUS			
Drawn by: JG	Checked:	Date: Dec 2022	Paper Size: A1
Drawing Title: Proposed Site Compound			
Drawing Status: PRE-APPLICATION			
Drawing Number: 4594/HOEB/21/102			Revision Number: P2


CORPORATE ARCHITECTURE LIMITED
CHARTERED ARCHITECTS
HEAD OFFICE
Venari House, 1 Timbush Way,
Market Harborough,
Leicestershire, LE16 7XY
Tel: 01858 467476
ISO 9001
office@corporatearchitecture.co.uk
www.corporatearchitecture.co.uk
RIBA
Chartered Practice