


- Notes:
1. All dimensions to be confirmed on site prior to installation.
 2. All dimensions are indicative only and in m unless otherwise specified.
 3. Drawing based on satellite data:
Imagery date: 16/06/21

Reference drawings

Data-Solar_GroundMount_Project Form_Heath Road.docx	---	17/08/22
RC107 - 21-11-10 - Heath Road Fixed Layout REV3.pdf	---	17/08/22
RC107 - 22-01-17 - Heath Road NMC.amx	---	17/08/22
Heath Road Updated.amx	---	13/11/23
VML_Sk404.dwg	---	13/11/23
RC107 - Heath Road.dwg	---	13/11/23
2302103-TK01A-TK02A-TK03.dwg	---	22/07/24
Drainage Strategy - DRAPI 1 new RLB.pdf	---	22/07/24
Tree Survey.pdf	---	22/07/24

- Legend:
- Site boundary (31.90 ha)
 - Perimeter fence
 - Maintenance track
 - Customer substation
 - DNO
 - 20ft. Power Station
 - Inverter
 - Gate
 - OHL
 - Footpath
 - Skylark mitigation
 - Ecological enhancement area
 - CCTV

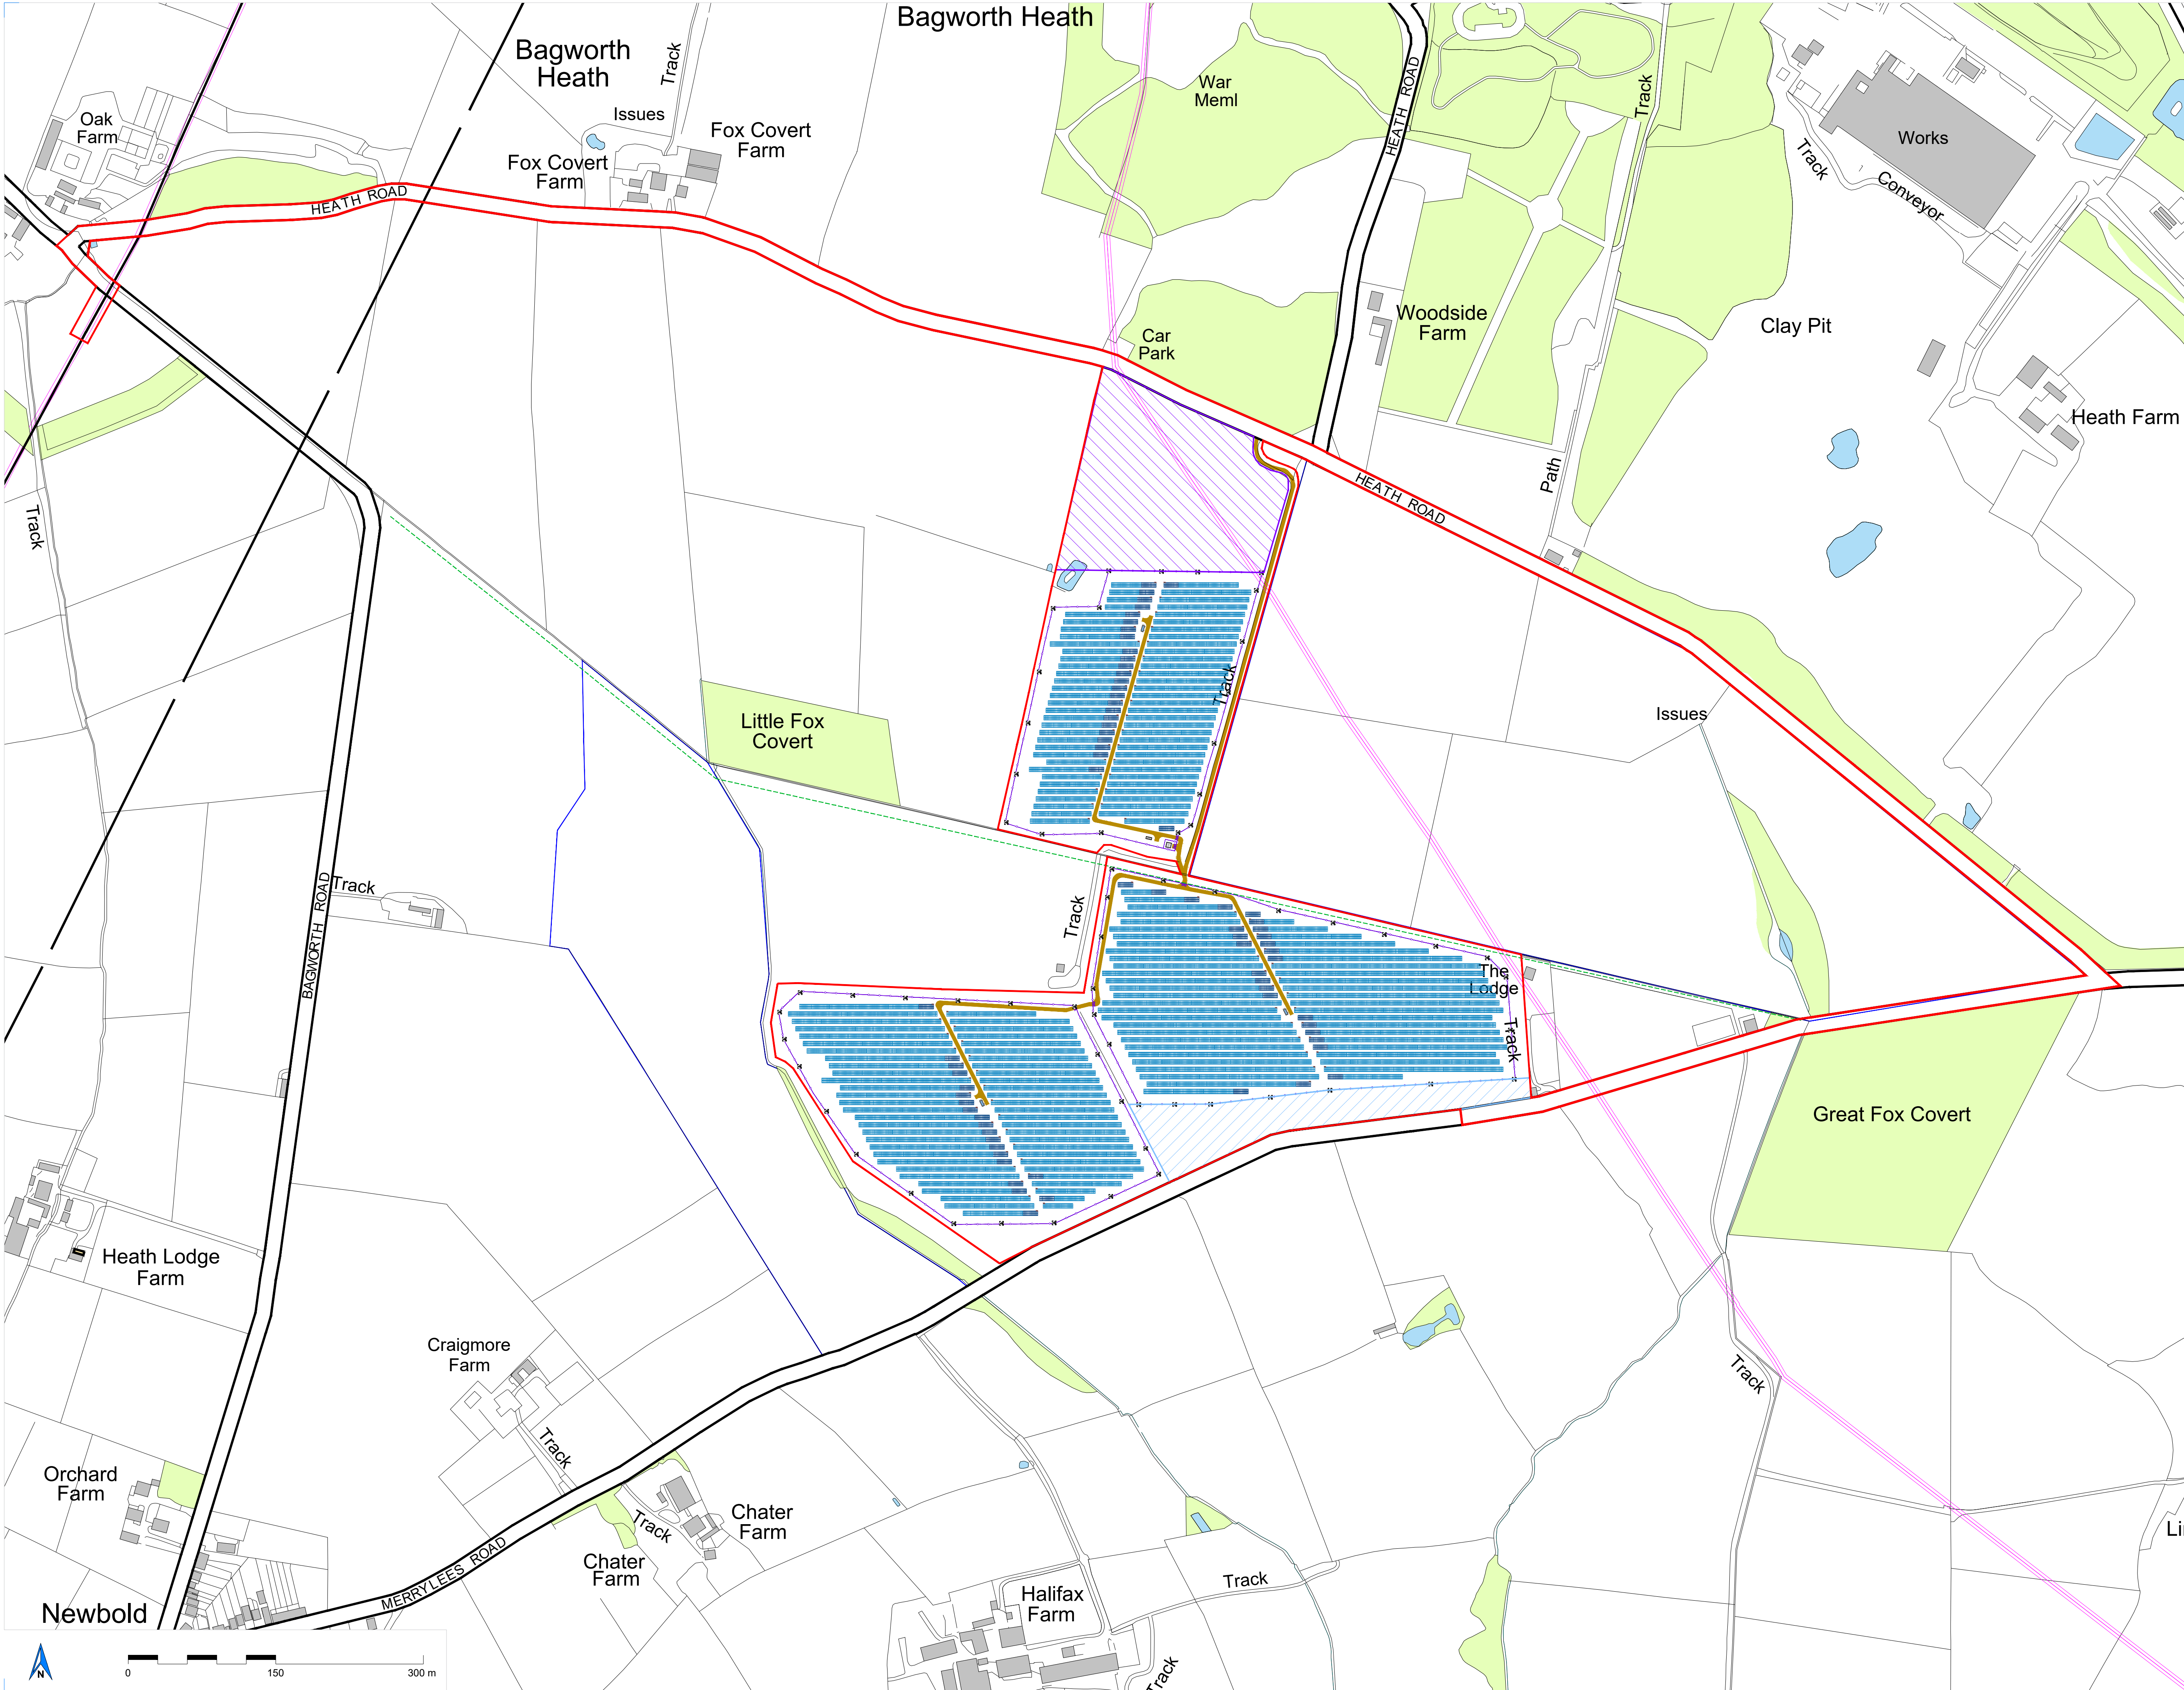

Revisions:

Rev	Date	Comments	Drawn	Approve
0	19/08/22	First issue	AP	DB
1	02/09/23	Changes in PV layout	GU	AP
2	02/09/23	Changes in PV layout	GU	AP
3	21/11/23	PV area added, site boundaries changed, configuration changed	IM	NM
4	11/11/23	Layout update	FJ	NM
5	23/07/24	Design constraints implemented	EL	GU
6	12/08/24	Layout update	IV	GU
7	19/08/24	Layout update	IV	GU
8	11/09/24	Layout update	IV	GU
9	11/11/24	Site boundary, skylark and ecological areas	IV	GU
10	14/11/24	Compound area removed	IV	GU
11	12/02/25	Site boundary updated	IV	GU

Project: Heath Road
Location: Heath Road and Merry Lees, Bagworth, LE9 9NR, UK
52.648197°, -1.329302°
Title: Indicative Proposed Site Layout

Drawn: Detra Solar / IV Checked: AM
Scale: 1:3000@A1 Date: 12/02/25
Drawing No: RCN1008-PL-01 Rev: 11

renewable connections
Level 4, LDN/W, 3 Noble Street
London, EC2V 7EE
+44 (0)20 7749 2650
www.renewableconnections.co.uk

detra SOLAR
Detra Solar
Lvovo str. 25-104,
LT-09320 Vilnius
www.detrasolar.com

Do not scale from this drawing. Site verify all dimensions prior to construction.
Report all discrepancies to the drawing originator immediately. This drawing is to be read in conjunction with all relevant documents and drawings.