



Sketchley Grange, Burbage, Hinckley

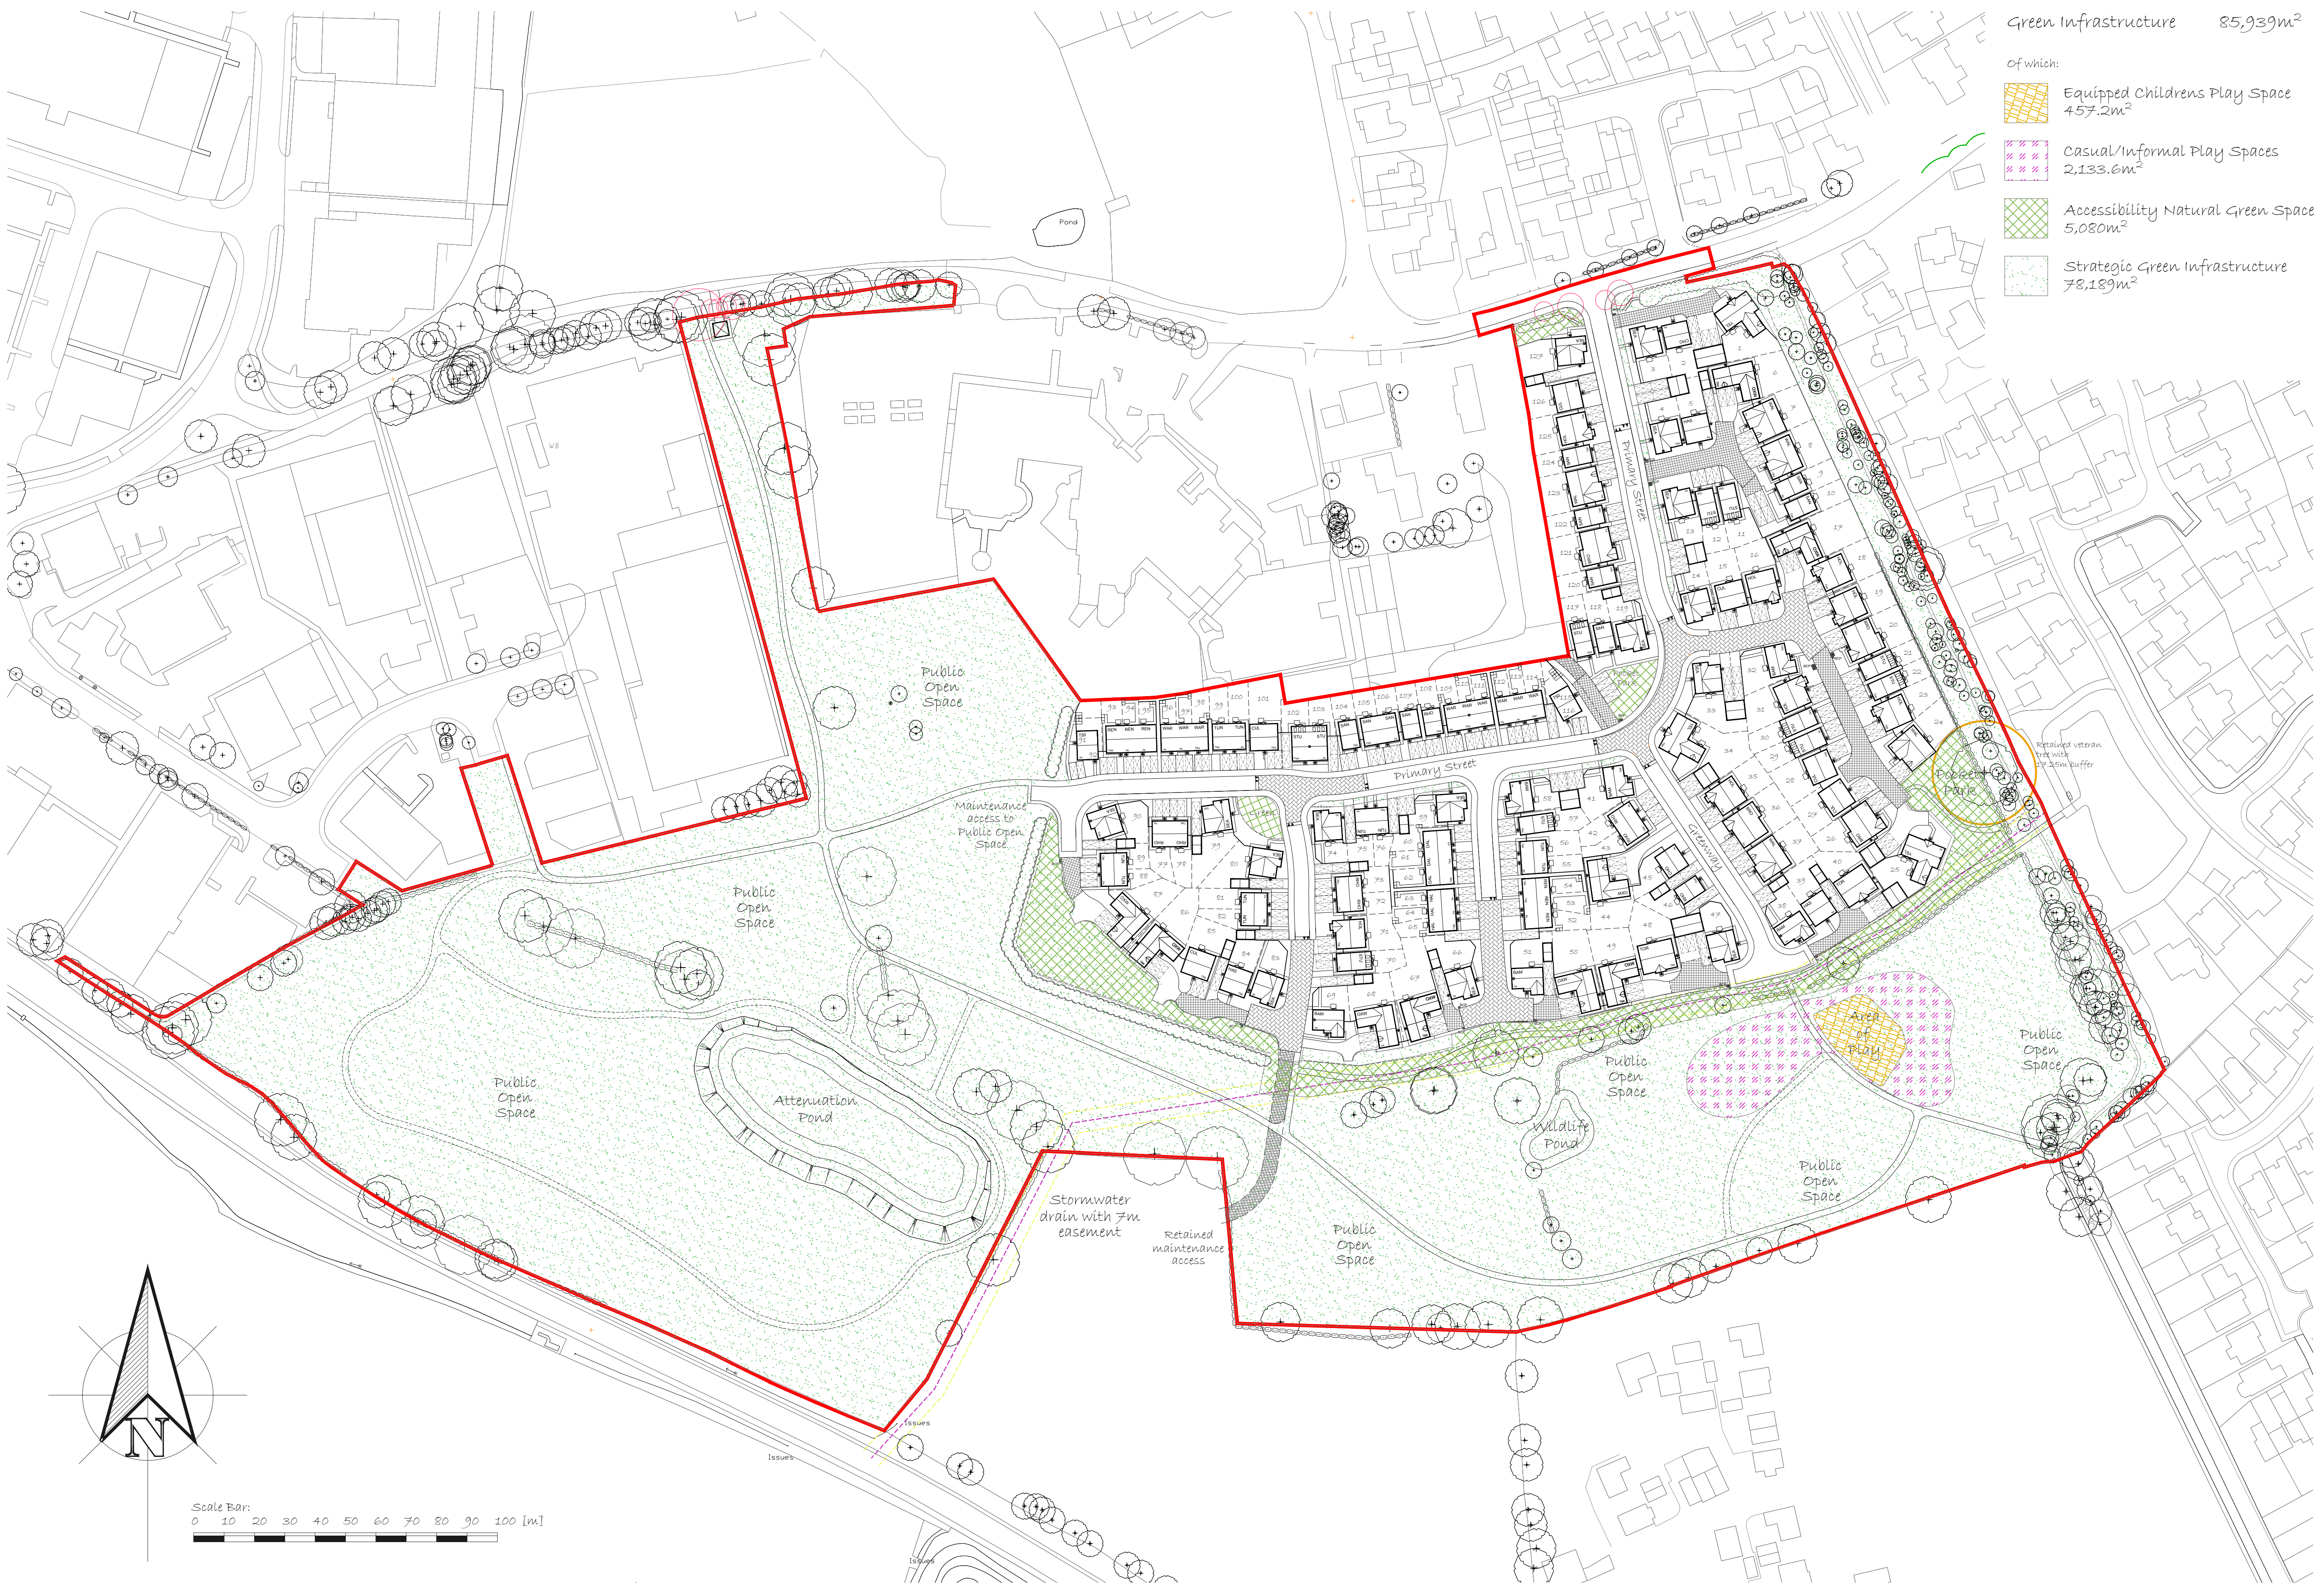

- Green Infrastructure 85,939m²
- Of which:
- Equipped Childrens Play Space 457.2m²
 - Casual/Informal Play Spaces 2,133.6m²
 - Accessibility Natural Green Space 5,080m²
 - Strategic Green Infrastructure 78,189m²

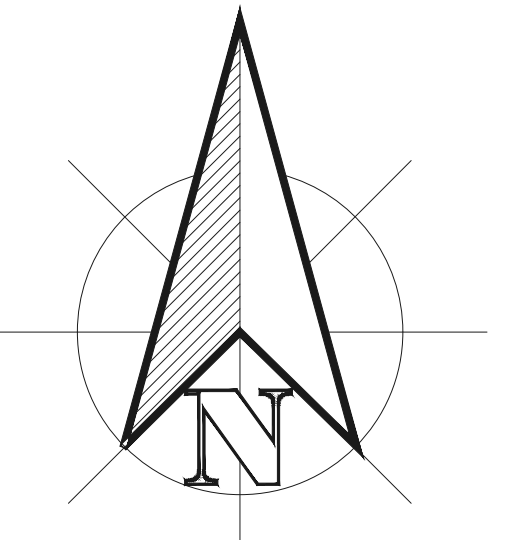

Revision: A: reference to 'Outdoor Sports Provision' omitted from plan. B: Minor amendments in line with LPA comments. C: Amendments in line with highways comments. D: Strategic Green Infrastructure illustrated plus amendments. E: Measures updated following inclusion of verge along main spine road. F: Area of Play updated to reflect detailed play space design.	TCBP 13-03-24 TGDP 14-03-24 TGDP 22-03-24 TGDP 27-03-24 TGDP 29-03-24 TGDP 01-05-24	Development: Sketchley Grange Location: Burbage, HINCKLEY	Drawing Title: POS Categorisation Plan Drawing Number: TGDP/SQ-BH/POS-CP	Scale @ A1: 1:1000 Revision: F	Drawn By: TGDP Date Started: 13/02/24