



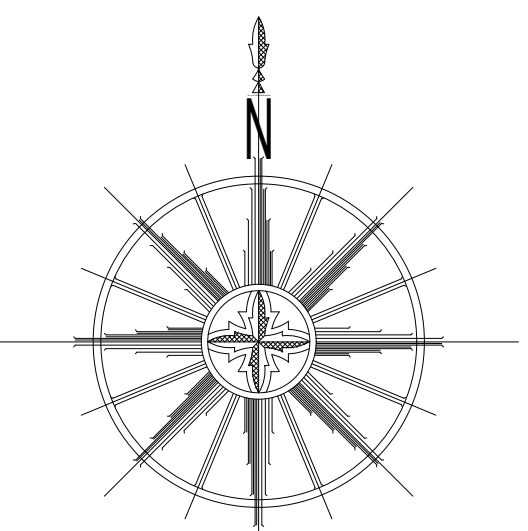


GENERAL NOTES


1. THE CONTRACTOR SHALL CHECK ALL THE NE FOR LINE AND LEVEL, WITH EXISTING SERVICE CONDUITS. ANY WORKS SHOULD BE COMPLETED BEFORE THE COMMENCEMENT OF ANY WORKS. THE CONTRACTOR SHALL BE RESPONSIBLE FOR THE PROTECTION OF ALL EXISTING SERVICES AND SHALL BE RESPONSIBLE FOR THE PROTECTION OF ALL EXISTING SERVICES. THE CONTRACTOR SHALL BE RESPONSIBLE FOR THE PROTECTION OF ALL EXISTING SERVICES. THE CONTRACTOR SHALL BE RESPONSIBLE FOR THE PROTECTION OF ALL EXISTING SERVICES.
2. THE IDENTIFICATION OF ANY SERVICE APPROPRIATE TO THE DRAWING HAS BEEN OBTAINED FROM THIRD PARTY SOURCES, AND IS NOT NECESSARILY ACCURATE OR COMPLETE. AS NO ONE HAS THE INFORMATION ON THE DRAWING ABOVE, THE CONTRACTOR SHALL TAKE ALL NECESSARY STEPS TO LOCATE SERVICES AND TO AVOID COLLISION WITH THE SERVICES. THE CONTRACTOR SHALL BE RESPONSIBLE FOR THE PROTECTION OF ALL EXISTING SERVICES. THE CONTRACTOR SHALL BE RESPONSIBLE FOR THE PROTECTION OF ALL EXISTING SERVICES.
3. SEWERS TO BE CONSTRUCTED IN ACCORDANCE WITH THE WEA PRODUCTION SEWERS FOR ADAPTION, 1974 EDITION AND COMMON WATER COMPANY AGREEMENT AND SITE SPECIFIC AGREEMENT.
4. ALL LATERAL DRAINAGE CONNECTIONS TO THE PUBLIC SEWER SHALL BE 150mm DIA UNLESS OTHERWISE SPECIFIED.
5. IT IS THE RESPONSIBILITY OF THE CONTRACTOR TO EXECUTE THE WORKS AT ALL TIMES IN STRICT ACCORDANCE WITH THE REQUIREMENTS OF THE TPA HEALTH AND SAFETY AT WORK ACT, AND THE CIVILIAN REGULATION. THE CONTRACTOR SHALL BE RESPONSIBLE FOR THE PROTECTION OF ALL EXISTING SERVICES. THE CONTRACTOR SHALL BE RESPONSIBLE FOR THE PROTECTION OF ALL EXISTING SERVICES.
6. FOR DETAILS OF SEWER CONSTRUCTION REFER TO THE 10 SERIES PROJECT DRAWINGS.
7. FOR DETAILS OF SEWER CONSTRUCTION REFER TO THE 40 SERIES PROJECT DRAWINGS.

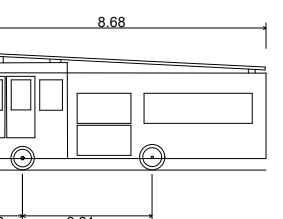

DE32 Fire Appliance
Overall Length 11.80m
Overall Width 2.50m
Overall Body Height 3.45m
Min Body Ground Clearance 0.45m
Max Track Width 2.12m
Lock to Lock Time 6.00s
Kerb to Kerb Turning Radius 7.91m

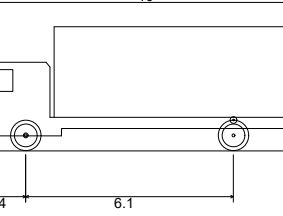

FTA Design 13/18 Tonne Rigid Vehicle (2016)
Overall Length 10.00m
Overall Width 2.50m
Overall Body Height 3.45m
Min Body Ground Clearance 0.45m
Track Width 2.40m
Lock to Lock Time 3.00s
Kerb to Kerb Turning Radius 11.00m

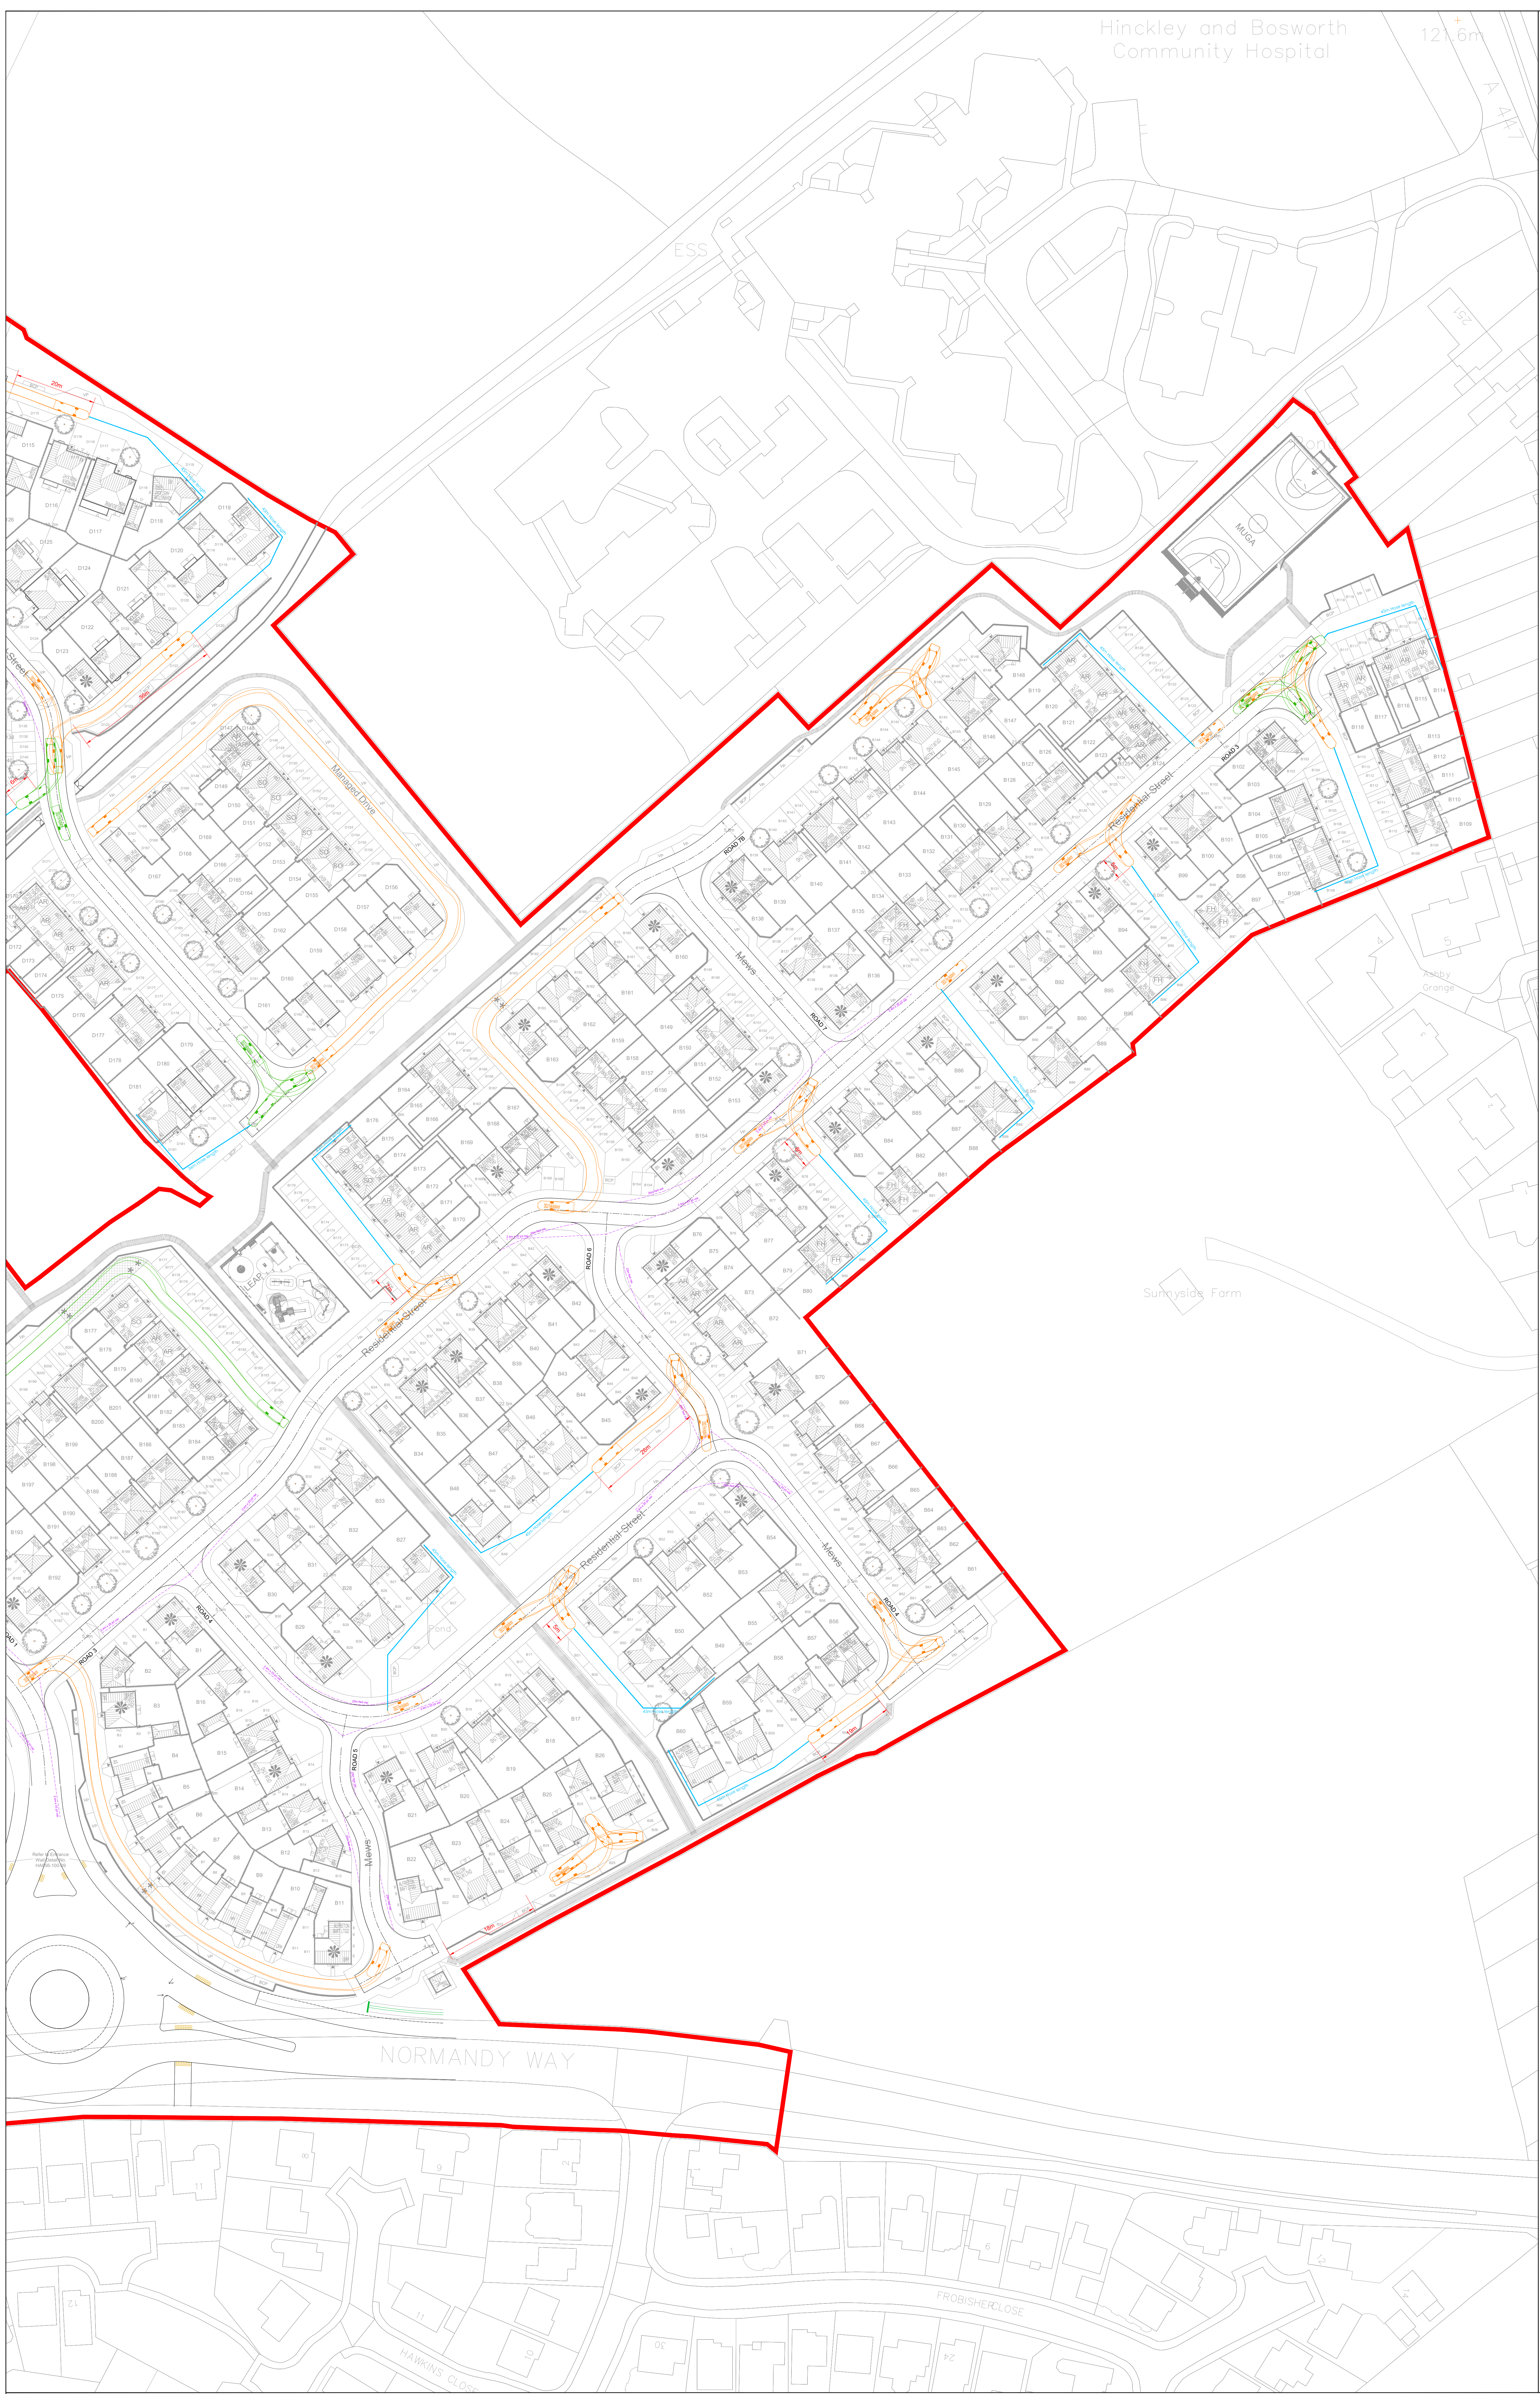

Rev	Description	Initial	Date
A	Updated with latest planning layout (Phase 2 Composite Rev B) received 24.10.25	EN	30.10.25