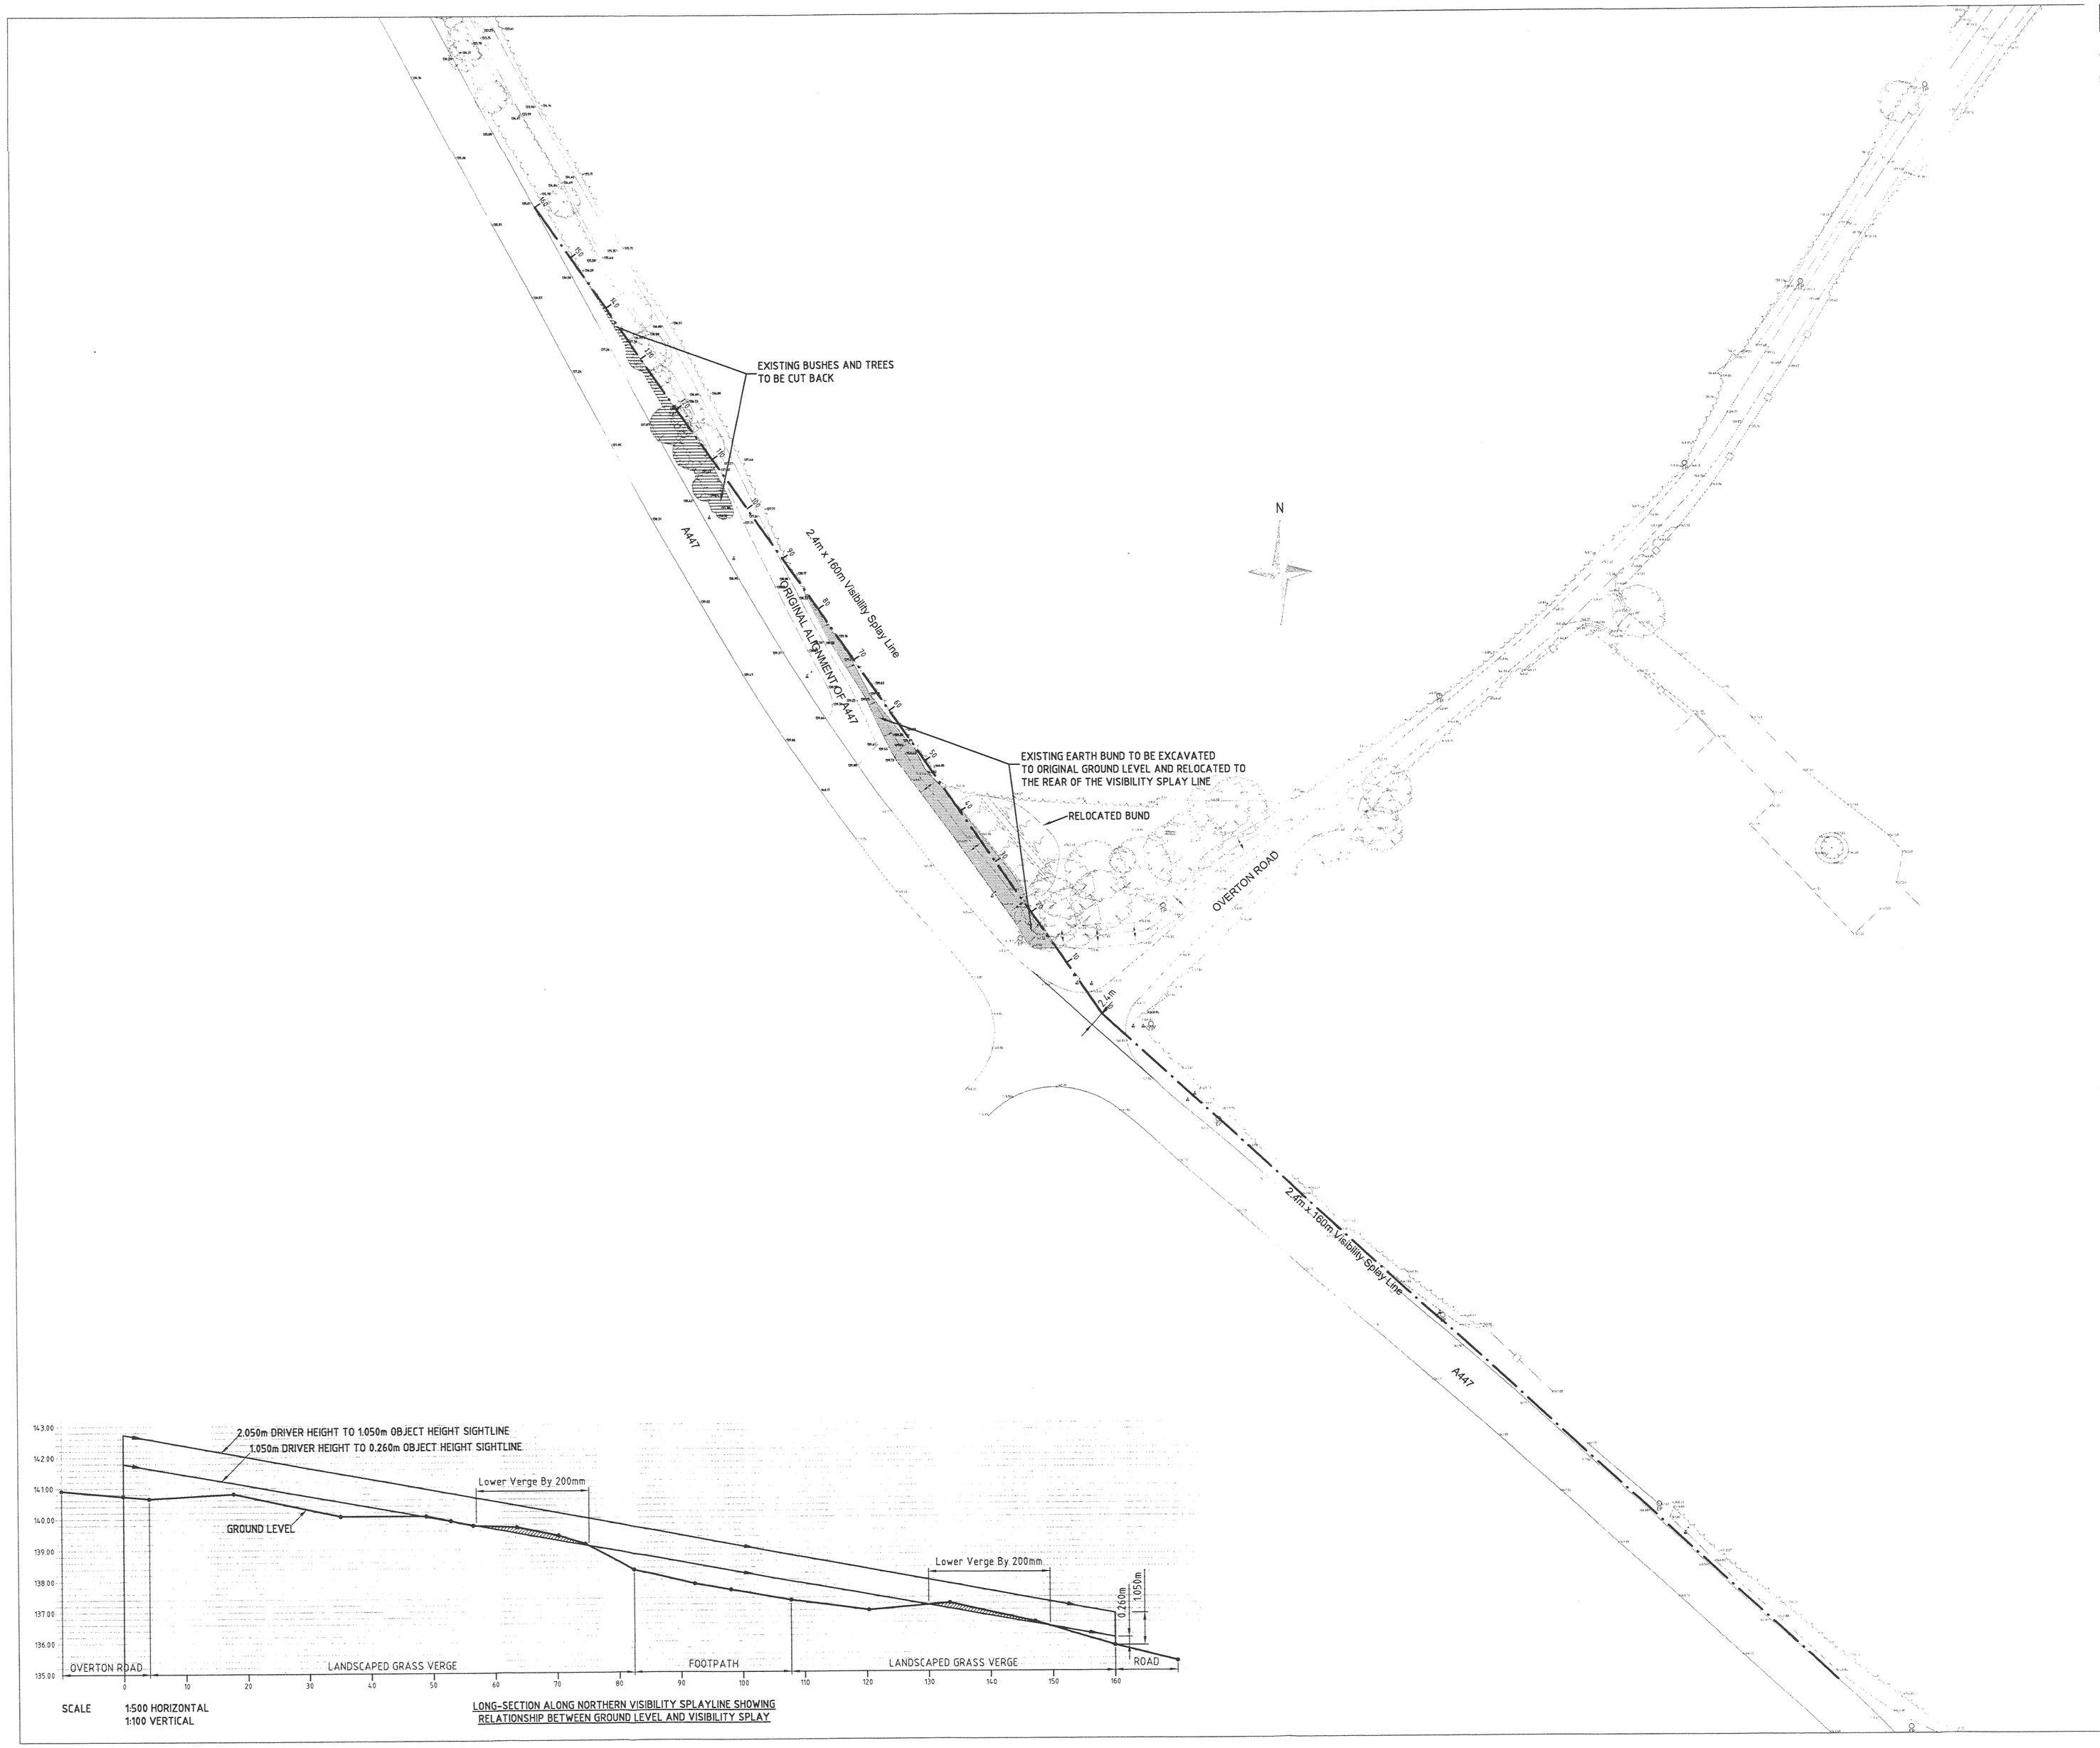


SCALE 1:500 HORIZONTAL
1:100 VERTICAL

LONG-SECTION ALONG NORTHERN VISIBILITY SPLAYLINE SHOWING RELATIONSHIP BETWEEN GROUND LEVEL AND VISIBILITY SPLAY

NO DIMENSIONS TO BE SCALED FROM THIS DRAWING

This drawing is issued for the sole and exclusive use of the named recipient. Distribution to any third party is on the strict understanding that no liability is accepted by Pick Everard for any discrepancies, errors or omissions that may be present, and no guarantee is offered as to the accuracy of information shown

DEVELOPMENT SERVICES
22 JUL 2009
RECEIVED

PRELIMINARY

	Revisions	Date	Drawn	Chk'd
C	Notation added	14.05.09	PNN	MPC
B	Notes added and sightline long section	12.05.09	PNN	MPC
A	First issue	29.04.09	JJD	MPC

Client
Mr Roy Borthwick

Architects
Consulting Engineers
Project Managers
Surveyors
PICK EVERARD
Halford House
Charles Street
Leicester
LE1 1HA
Phone 0116 223 4400
Fax 0116 223 4411/22/33
consultants@pickeverard.co.uk
www.pickeverard.co.uk

Project
Pinewood, Overton Road
Ibstock

Drawing Title
Visibility Splay at the
Overton Road / A447 Junction

Status
PRELIMINARY

Scale - unless otherwise stated
1:500 at A1

Drawing Number
080613/C/004

Rev
C