


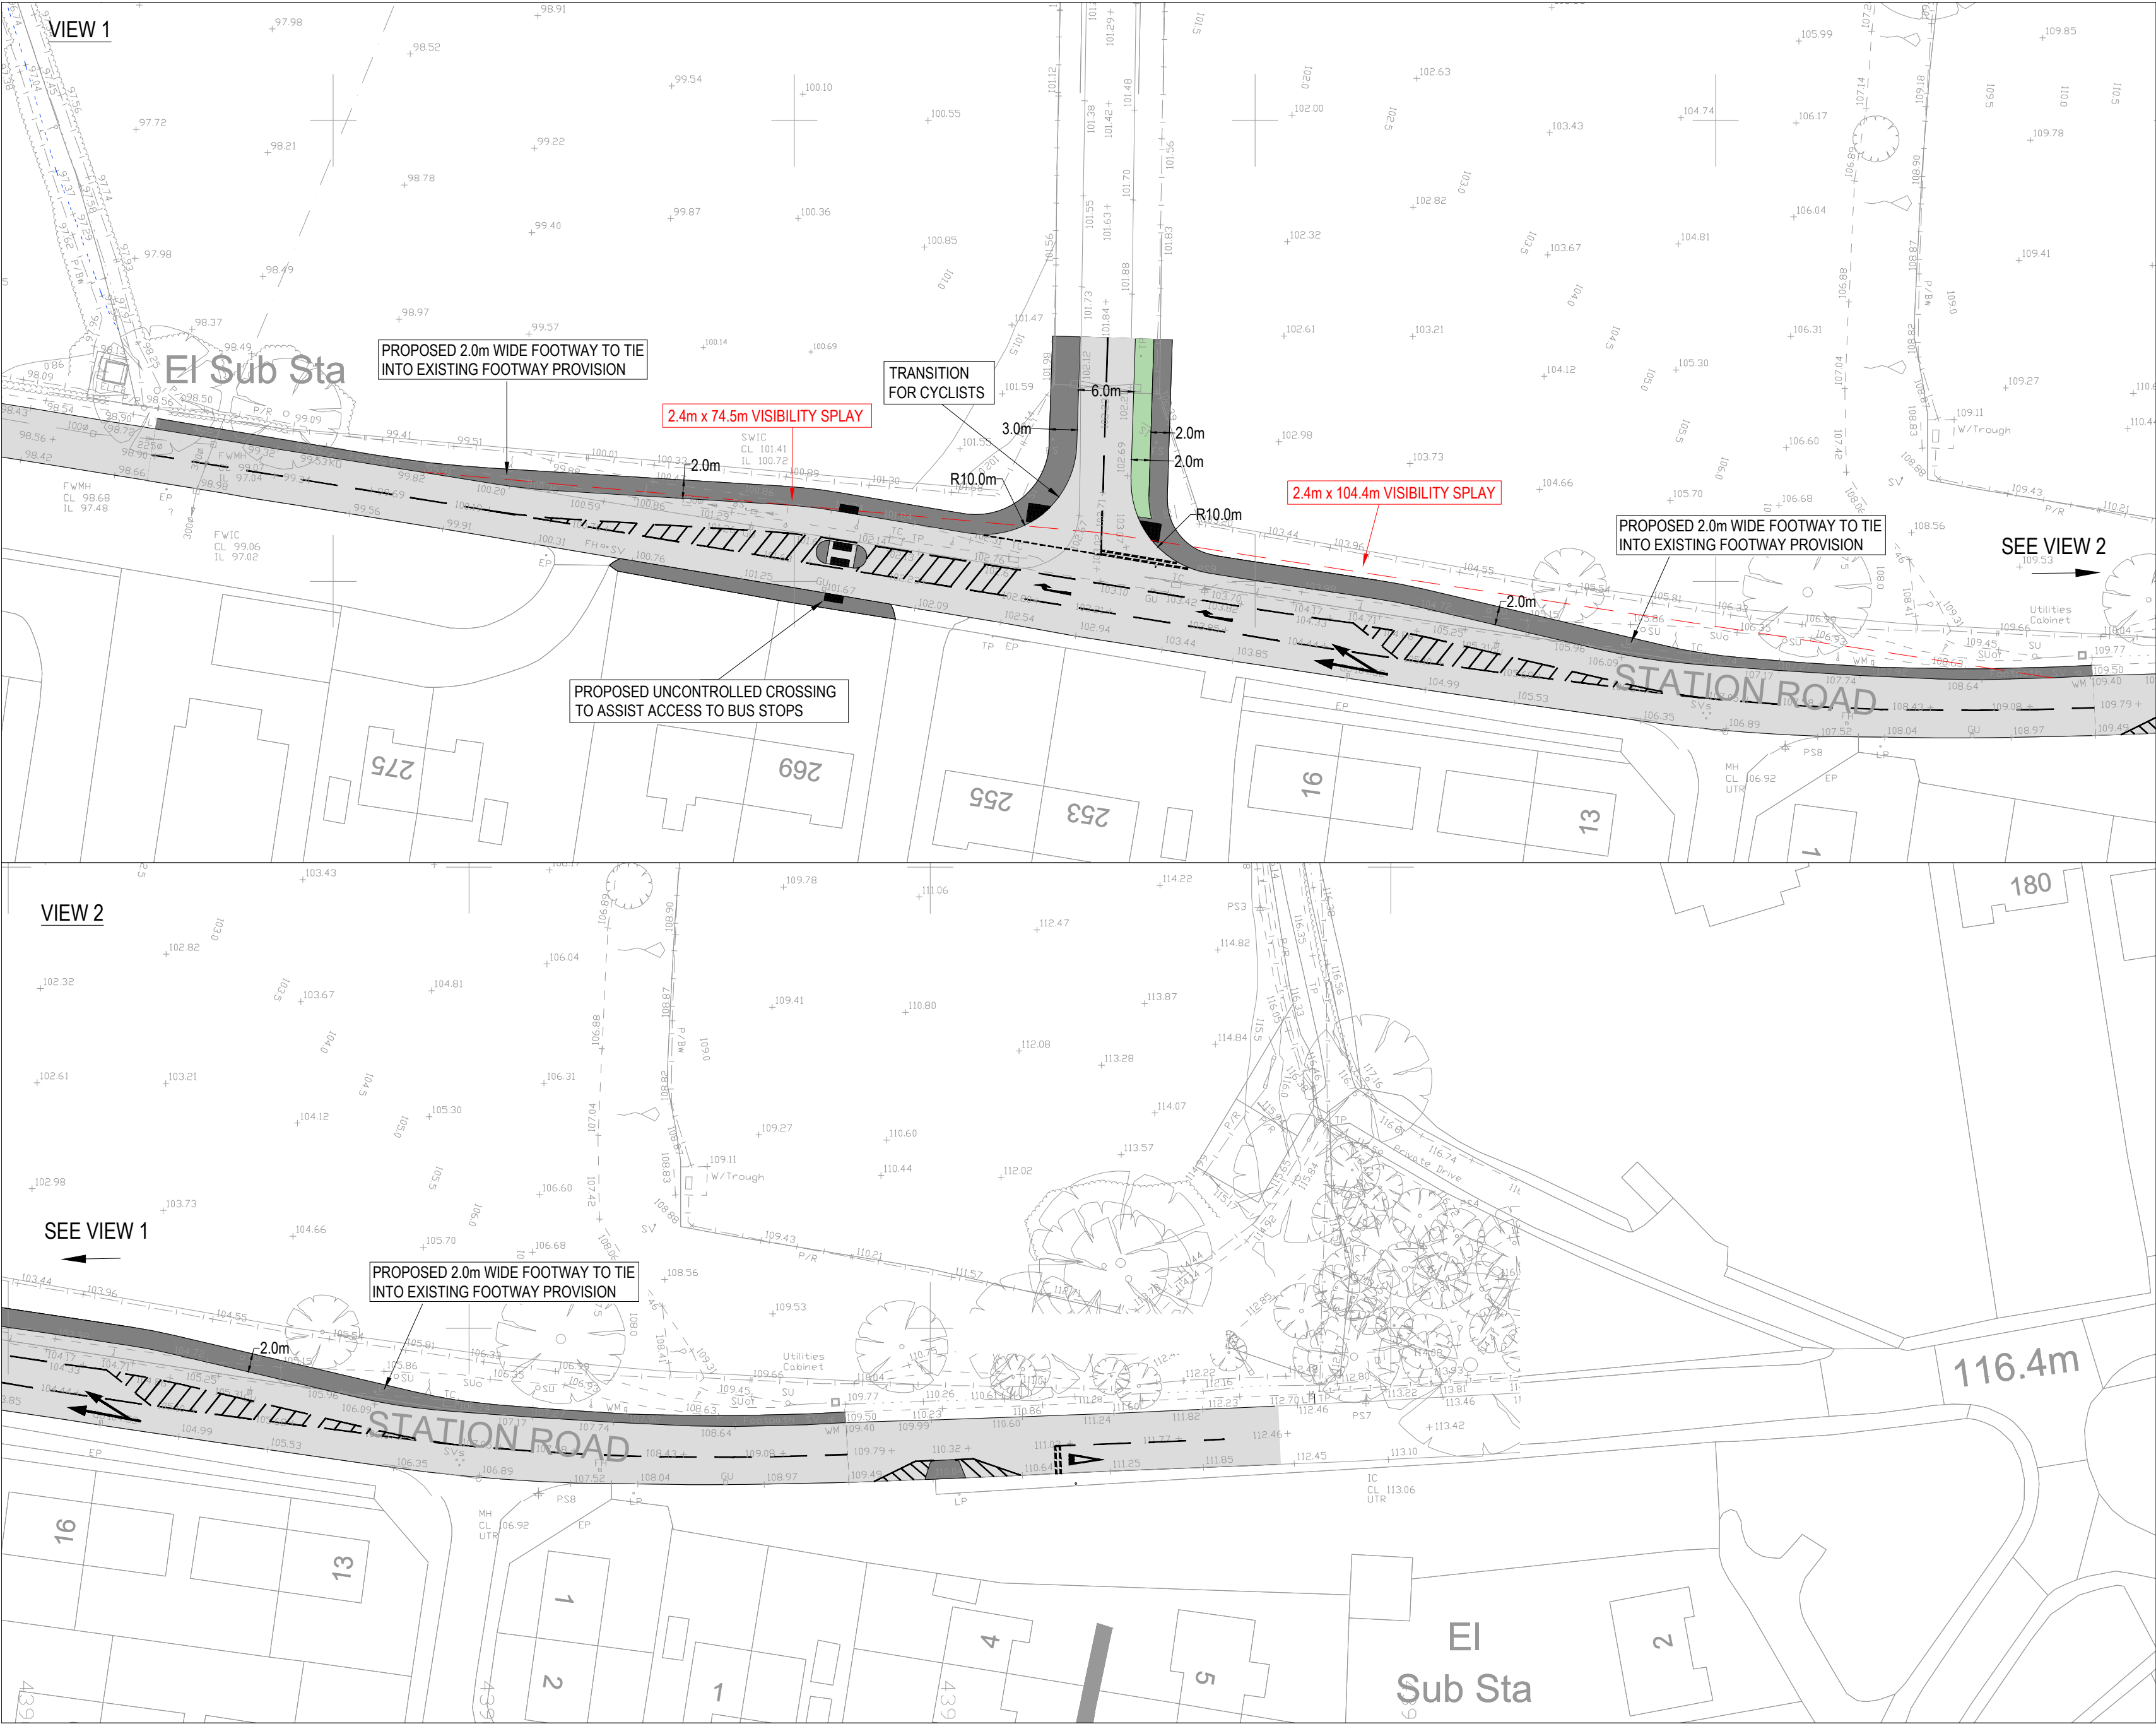

1. THIS DRAWING IS NOT TO BE SCALED FOR CONSTRUCTION PURPOSES.
2. THE CONTRACTOR SHALL CHECK ALL DIMENSIONS AND LEVELS ON SITE.

| C   | REDESIGN OF SITE ACCESS        | 13.06.25       | MJ                 | NB               |
|---|--------------------------------|----------------|--------------------|------------------|
| B   | UPDATE OF EXISTING LAYOUT DATA | 09.04.25       | NB                 | GM               |
| A   | REDESIGN OF SITE ACCESS        | 24.03.25       | NB                 | GM               |
| REV   | DESCRIPTION                    | DATE           | BY                 | AUTH             |
| <div><div><div>hub</div><div>TRANSPORT PLANNING LTD</div></div><div>Hub Transport Planning Ltd<br/>Floor 1B<br/>4 Temple Row<br/>Birmingham<br/>B2 5HG<br/>T : 0121 454 5530</div></div> |                                |                |                    |                  |
| CLIENT<br>RICHBOROUGH   |                                |                |                    |                  |
| PROJECT<br>LAND NORTH OF STATION ROAD,<br>MARKET BOSWORTH   |                                |                |                    |                  |
| TITLE<br>PROPOSED SITE ACCESS<br>LAYOUT PLAN   |                                |                |                    |                  |
| DRAWN<br>NB   | AUTHORISED<br>GM               | SCALE<br>1:500 | SHEET SIZE<br>A2   | DATE<br>24.03.25 |
| PROJECT NO.<br>T24554   |                                |                | DRAWING NO.<br>001 | REV<br>C         |