



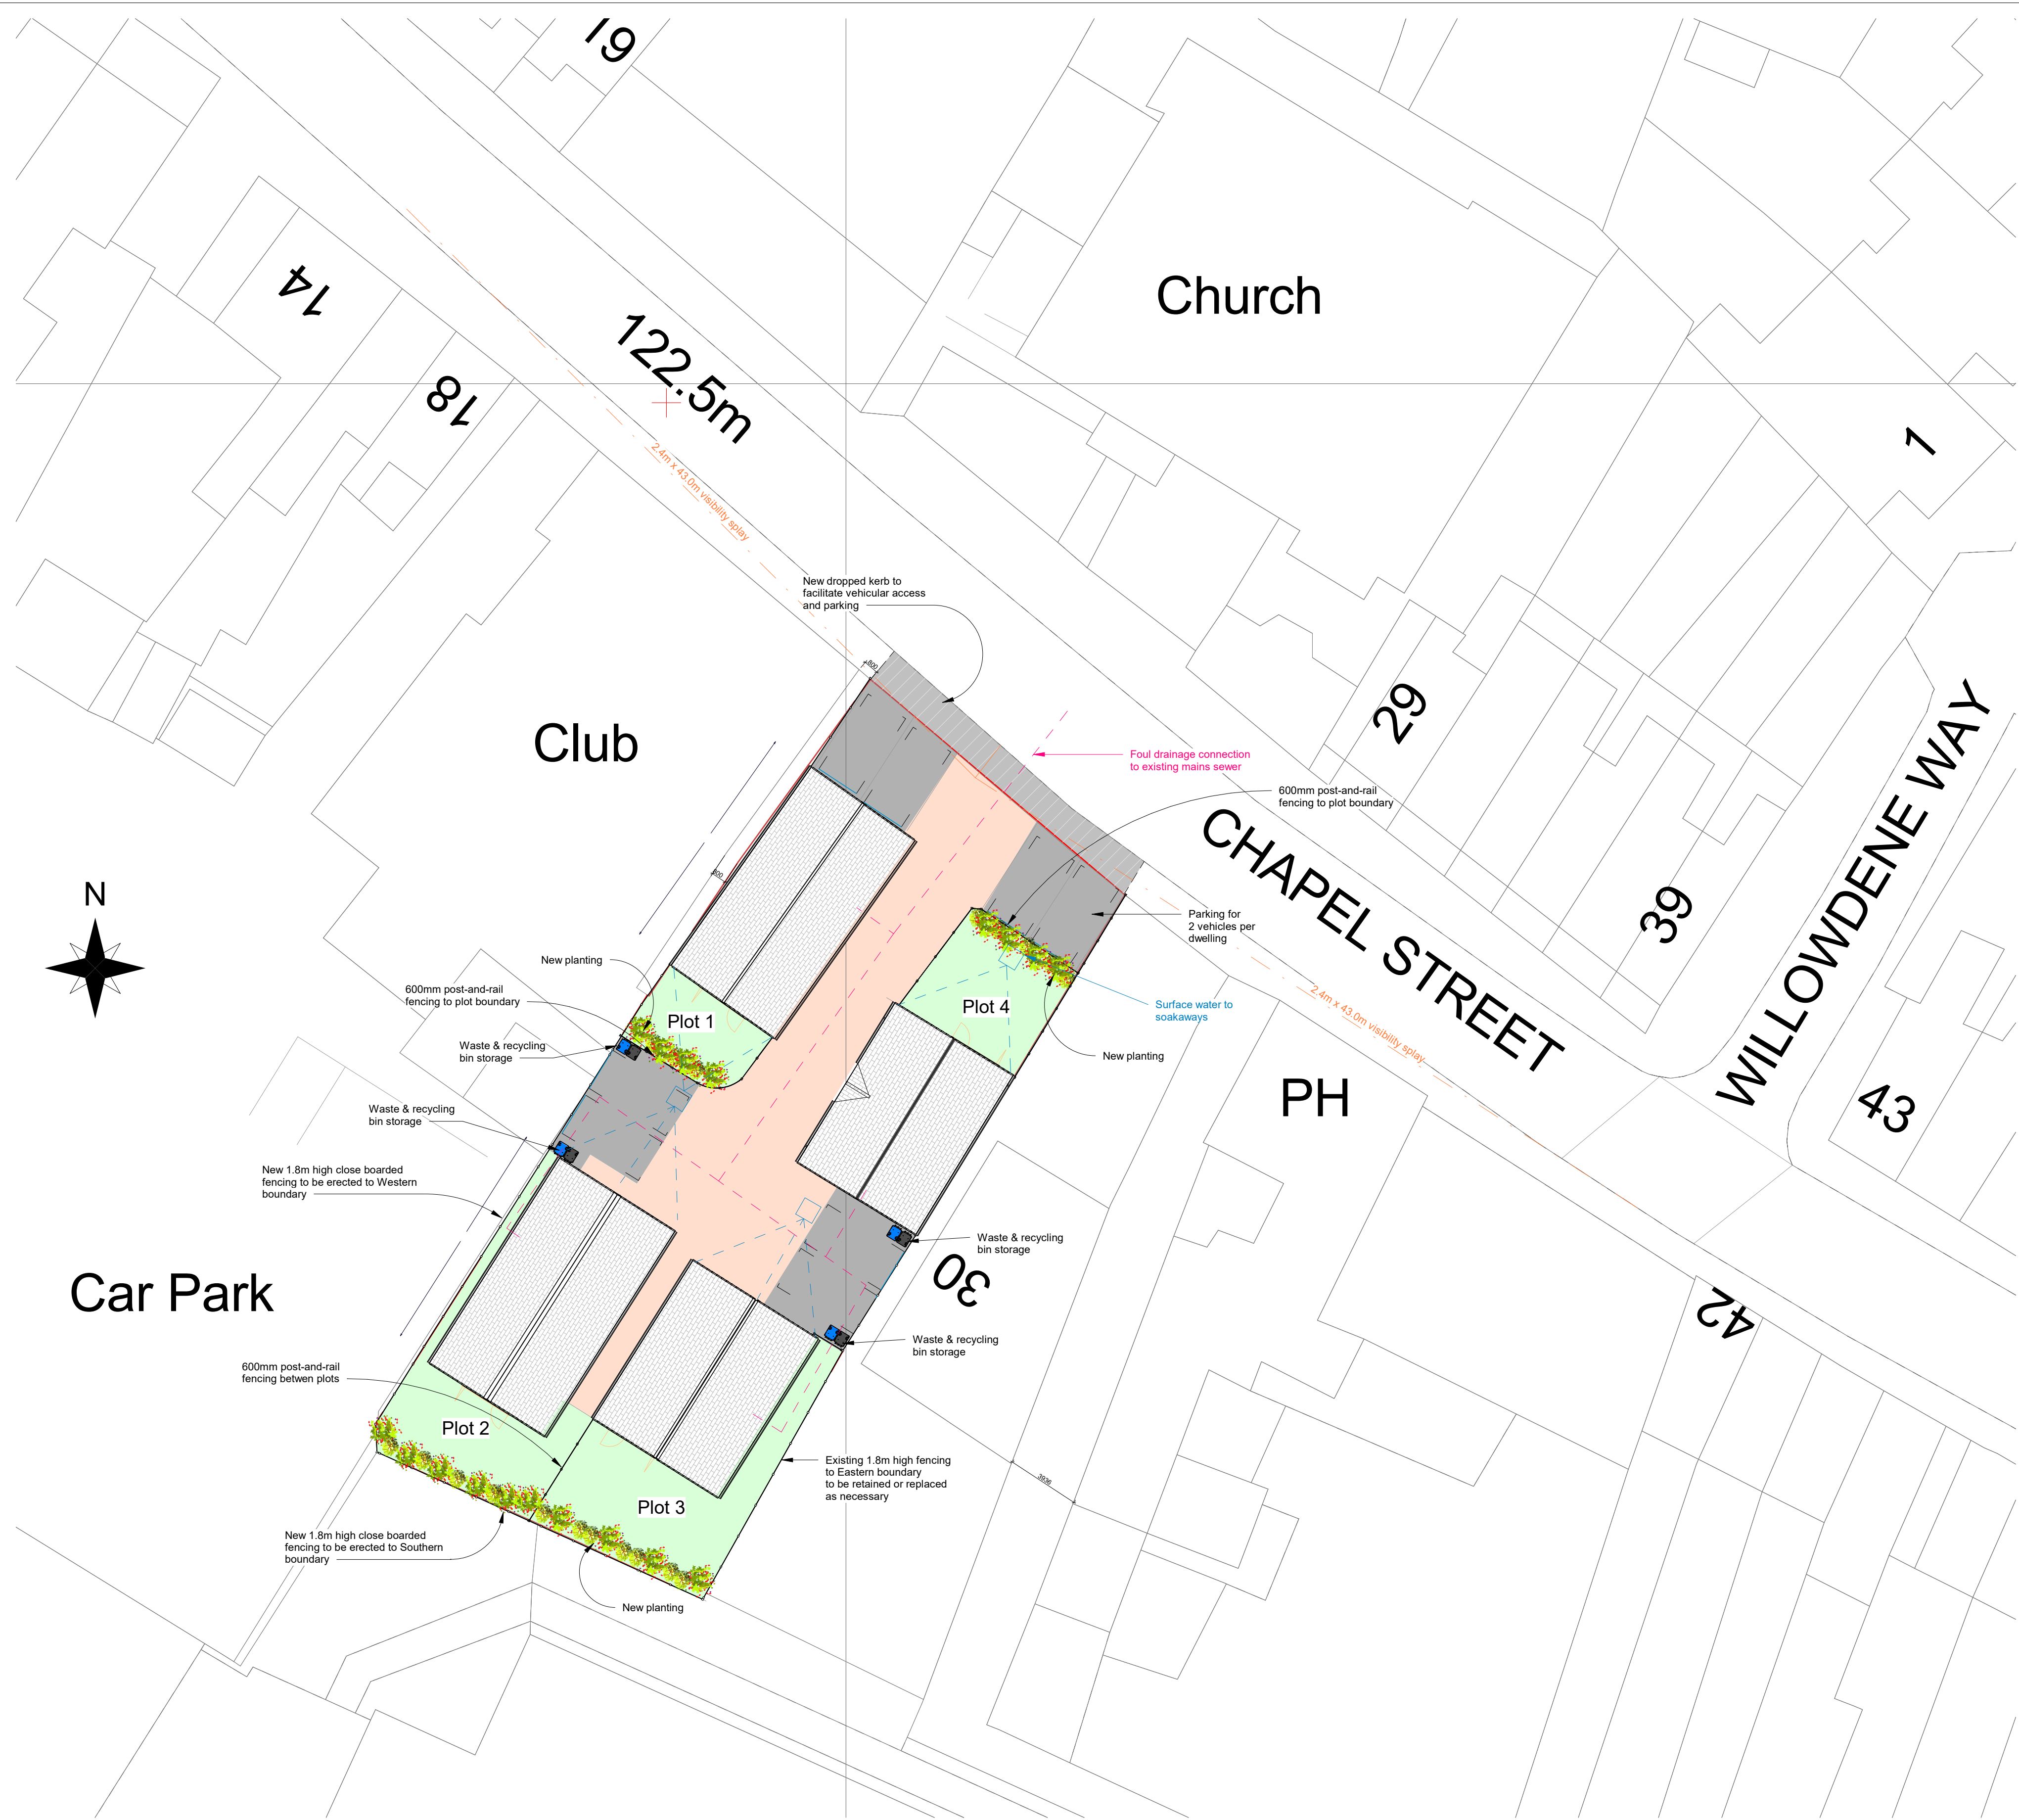

1 Proposed Block Plan
1 : 200

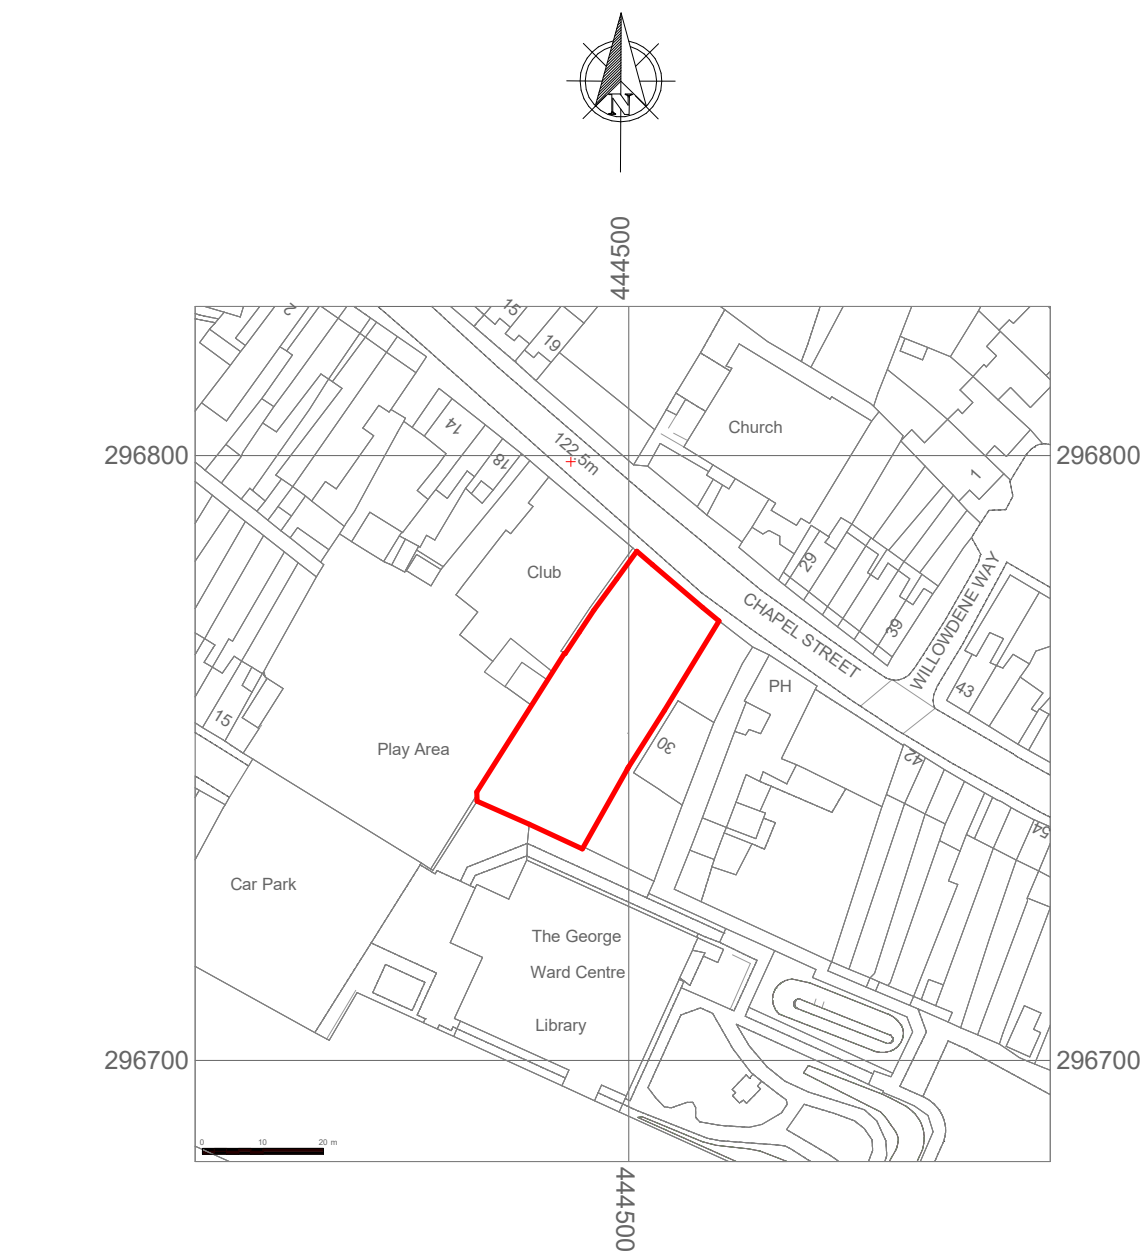

2 Location Plan
1 : 1250

Notes:

0.5 0 0.5 1 1.5 2 2.5
SCALE 1: 50 m

1 0 1 2 3 4 5
SCALE 1: 100 m

2 0 2 4 6 8 10
SCALE 1: 200 m

10 0 10 20 30 40 50
SCALE 1: 1250 m

STATUS: For Approval

Houseplansdirect Limited
The Coppice
Fownhope
Herefordshire
HR1 4PA
Tel: 01432 806409
Email: support@houseplansdirect.co.uk

PROJECT: Proposed residential development

CLIENT: Richardson & Hall Luxury Developments

SITE: Barwell Constitutional Club, Chapel Street, Barwell

TITLE: Proposed Block & Location Plans

SCALE AT A1: As indicated	DATE: July 2023	DRAWN: AC	CHECKED: DC
PROJECT NO: RAH02	DRAWING NO: FP002	REVISION:	