DISCONS.

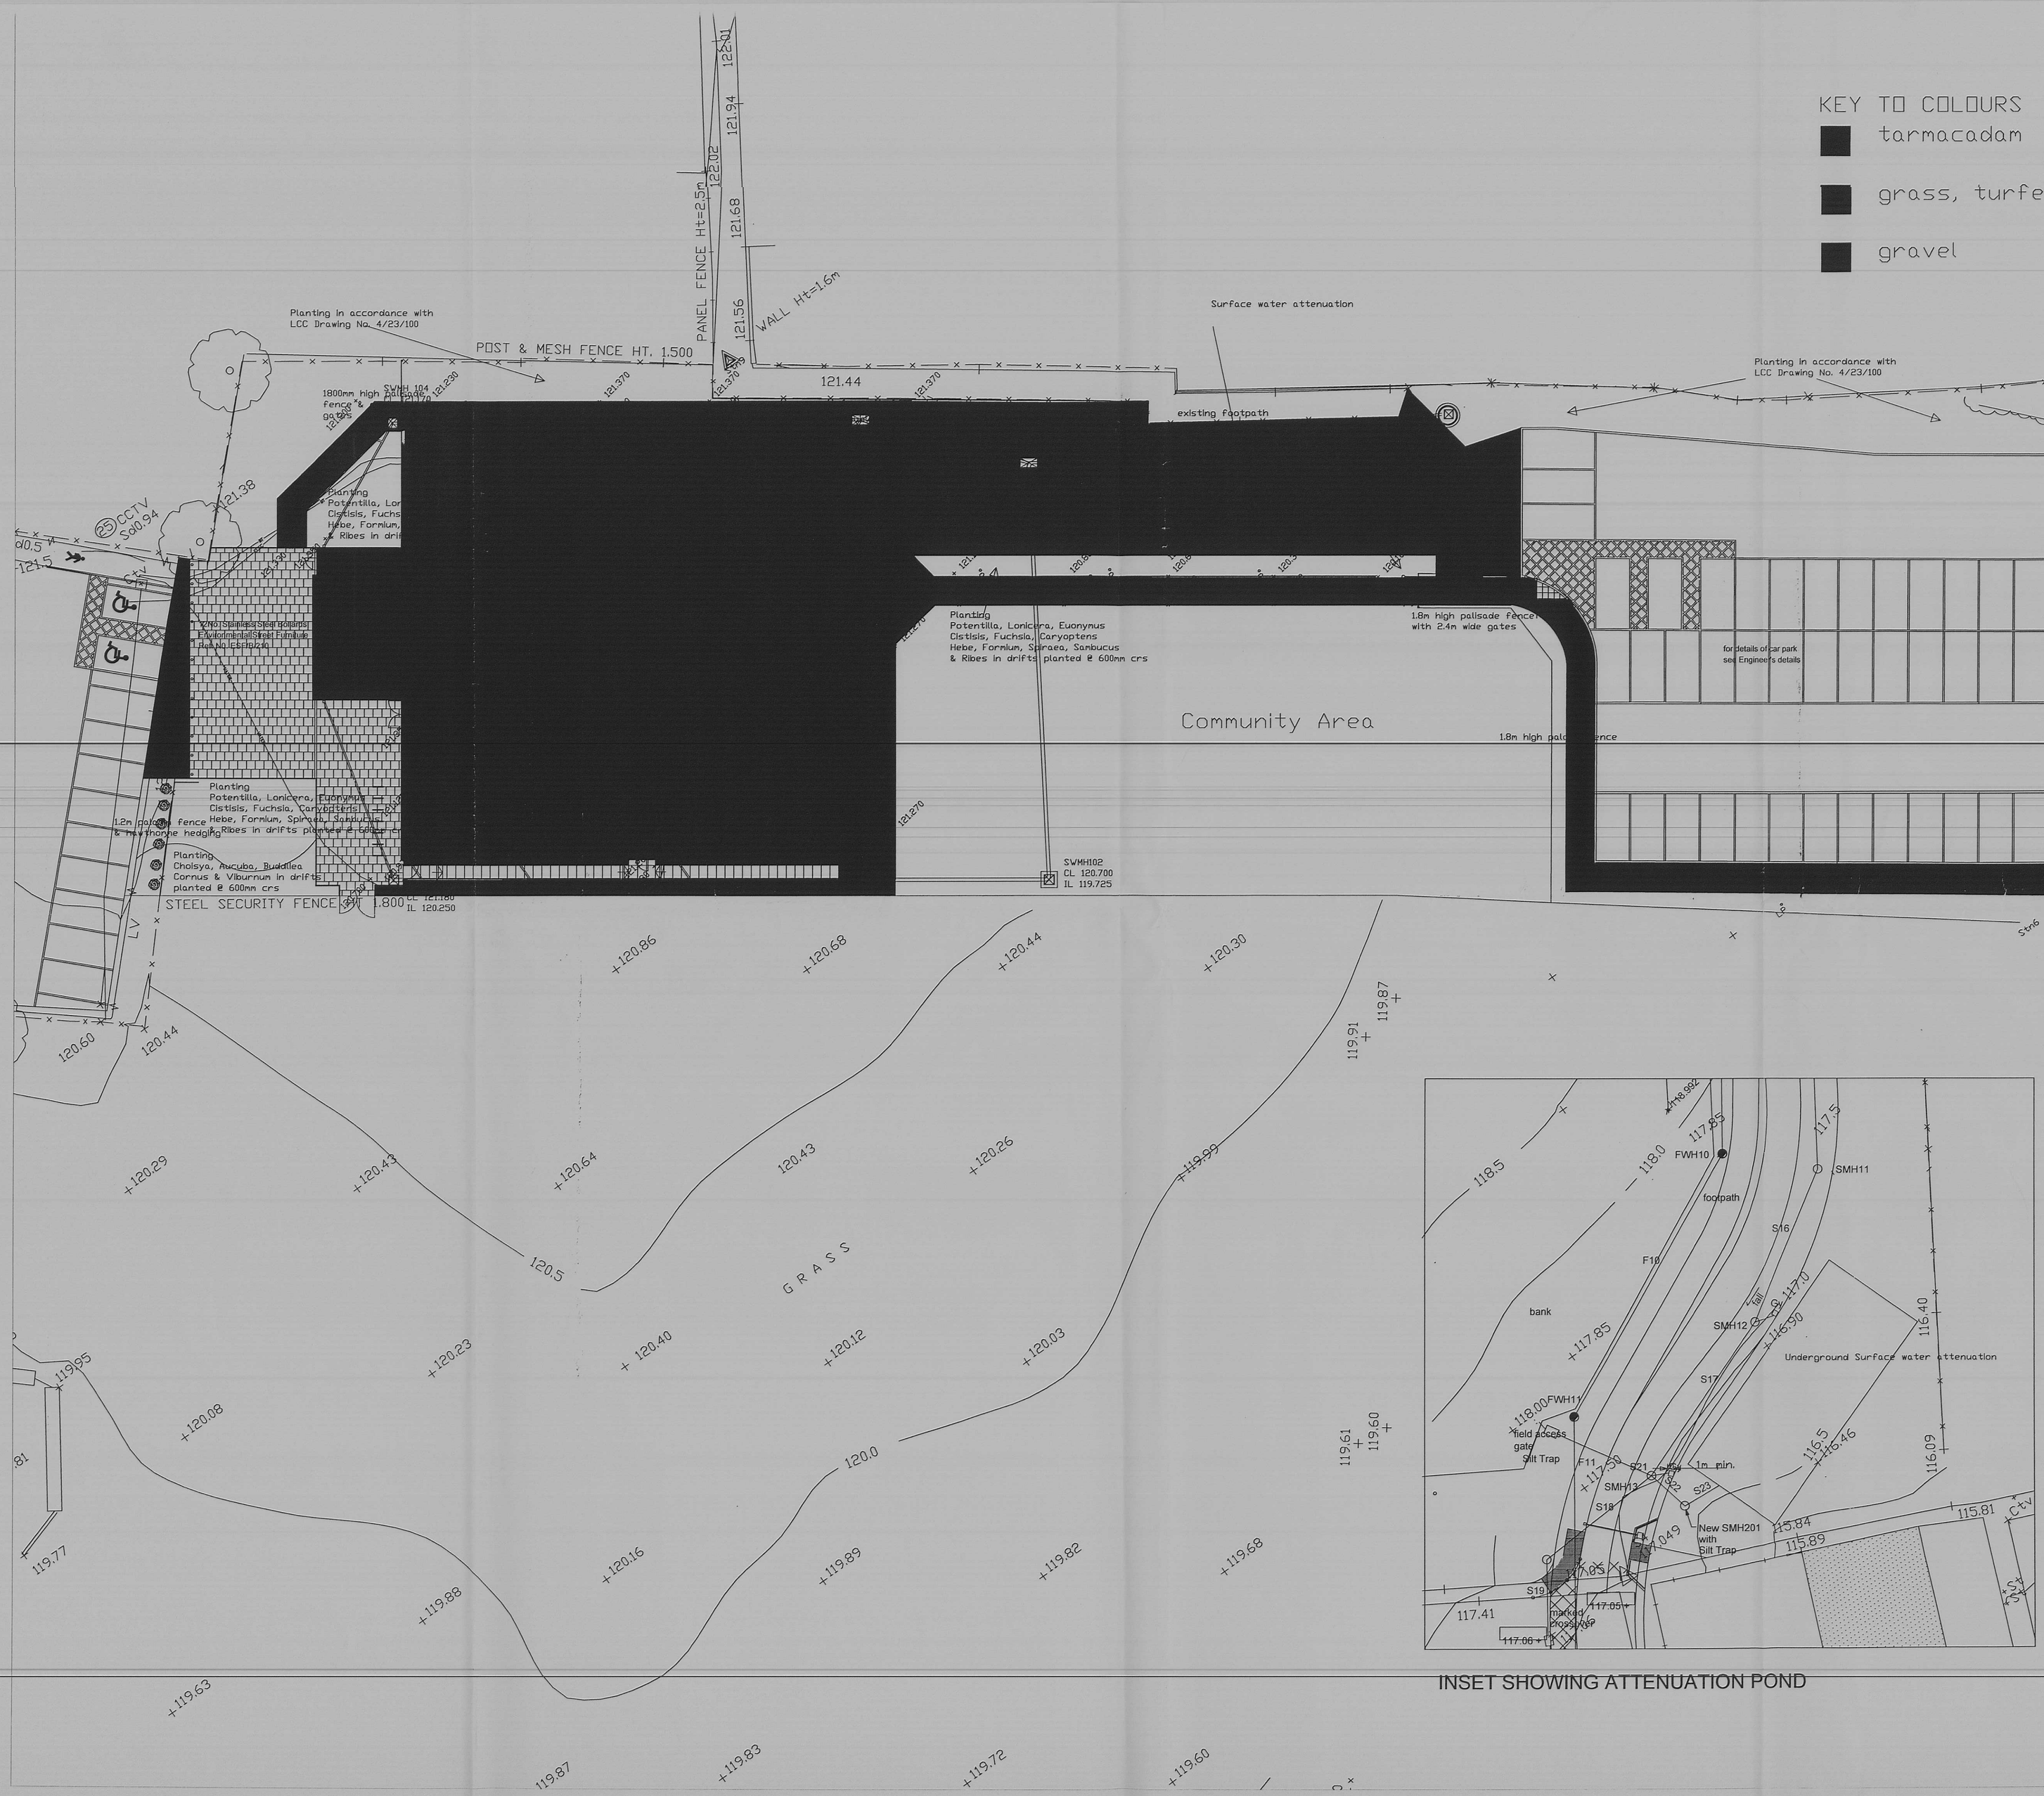

INSET SHOWING ATTENUATION POND

No	Date	Revision	Initial
G	17/06/10	Landscaping & fencing amended	jfb
F	21/04/10	Play area moved	jfb
E	19/04/10	Canopy amended	jfb
D	14/04/10	Landscape added, Entrance paving shown	jfb
C	04/12/09	NW fence & gate moved	jfb
B	31/11/09	fencing & attenuation pond added	jfb
A	26/10/09	Storm water attenuation channel revised	jfb

bwd
Architects and Surveyors
9/11 Regent Stre
Hinckley
Leicestershire
LE10 0AZ
Tel/FAX 01 455 251 157

Project

Barwell Community Centre
Church Lane
Barwell
LE9 8DJ

Client

Drawing

Site Plan

Scale 1:200 @ A1 Date 10/08/2009

Drawn jfb Checked +

Drawing No

0826 - 109 G

This drawing and design is the copyright of burgoine williams design limited and must not be reproduced in part or in whole without the prior written permission of a Director of burgoine williams design limited.
Contractors must verify all dimensions on site prior to commencing work or preparing fabrication drawings.