



FORMER KENNELS, KENNEL LANE, WITHERLEY.

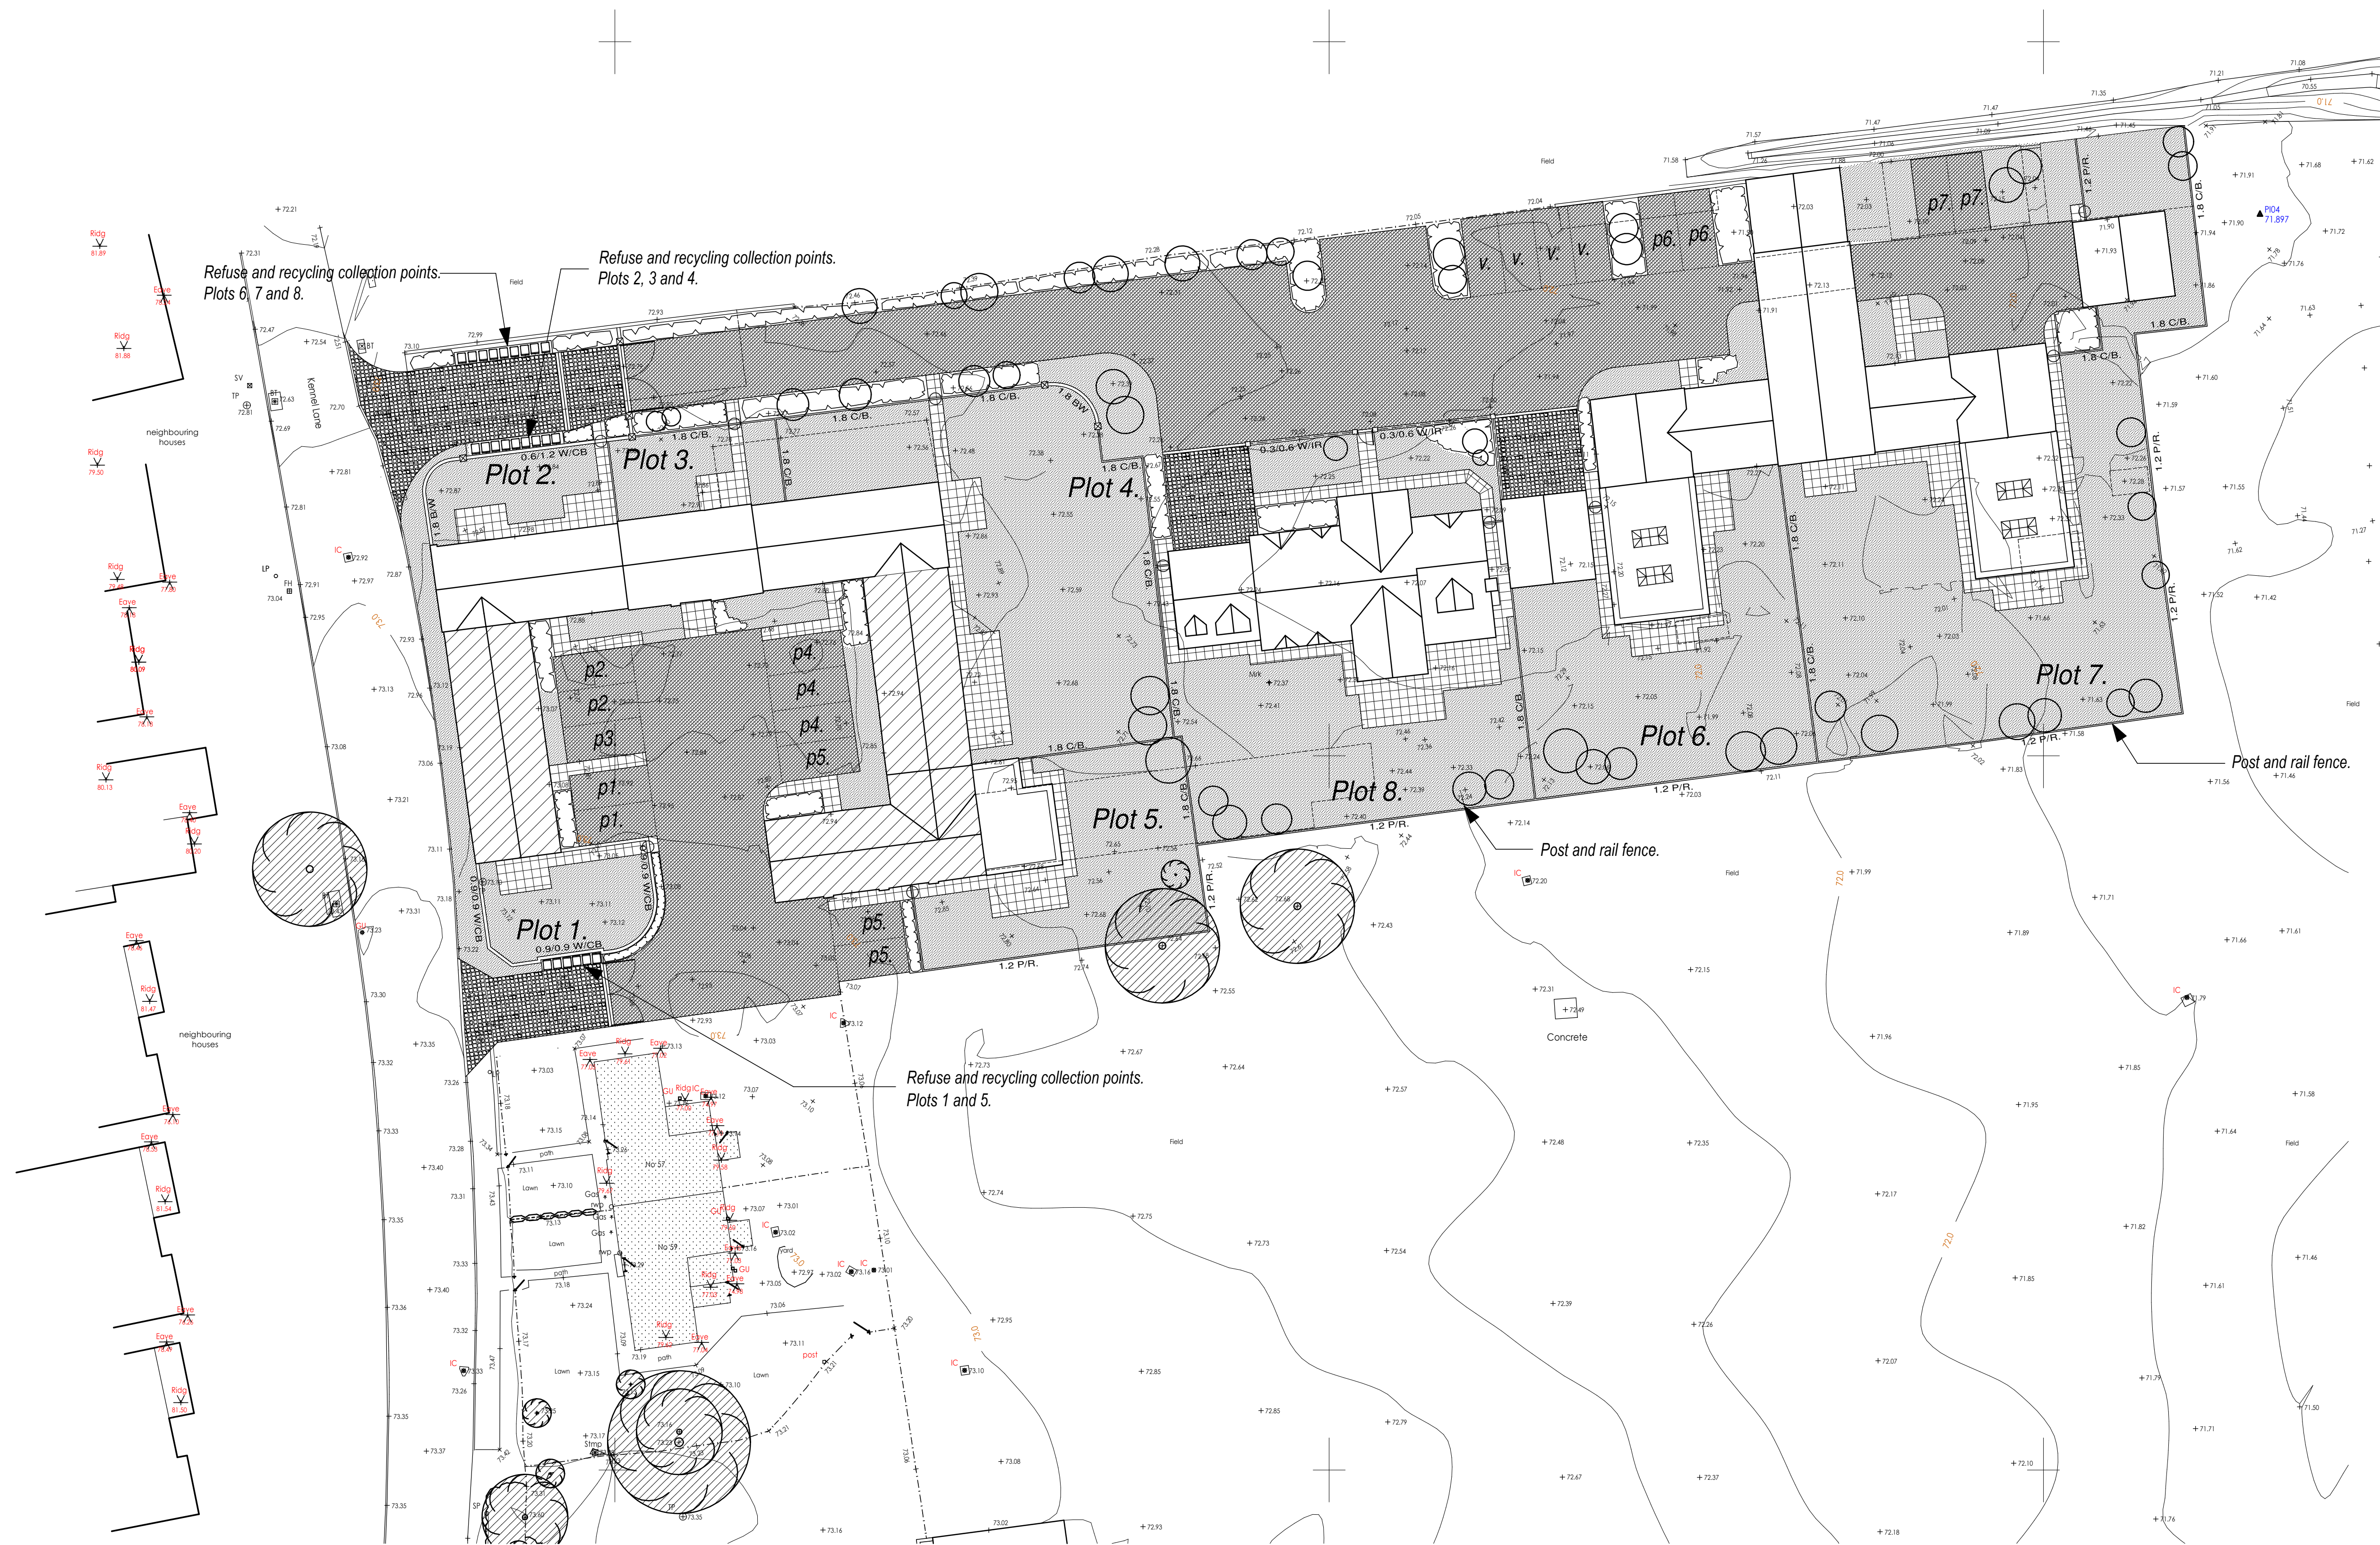

The Builder is to check and verify all buildings and site dimensions, levels and sewer invert levels prior to commencement of work.

This drawing must be read and checked with all structural and relevant specialist drawings.

The Builder is to comply in all respects with the current Building Regulations and latest Codes of Practice.

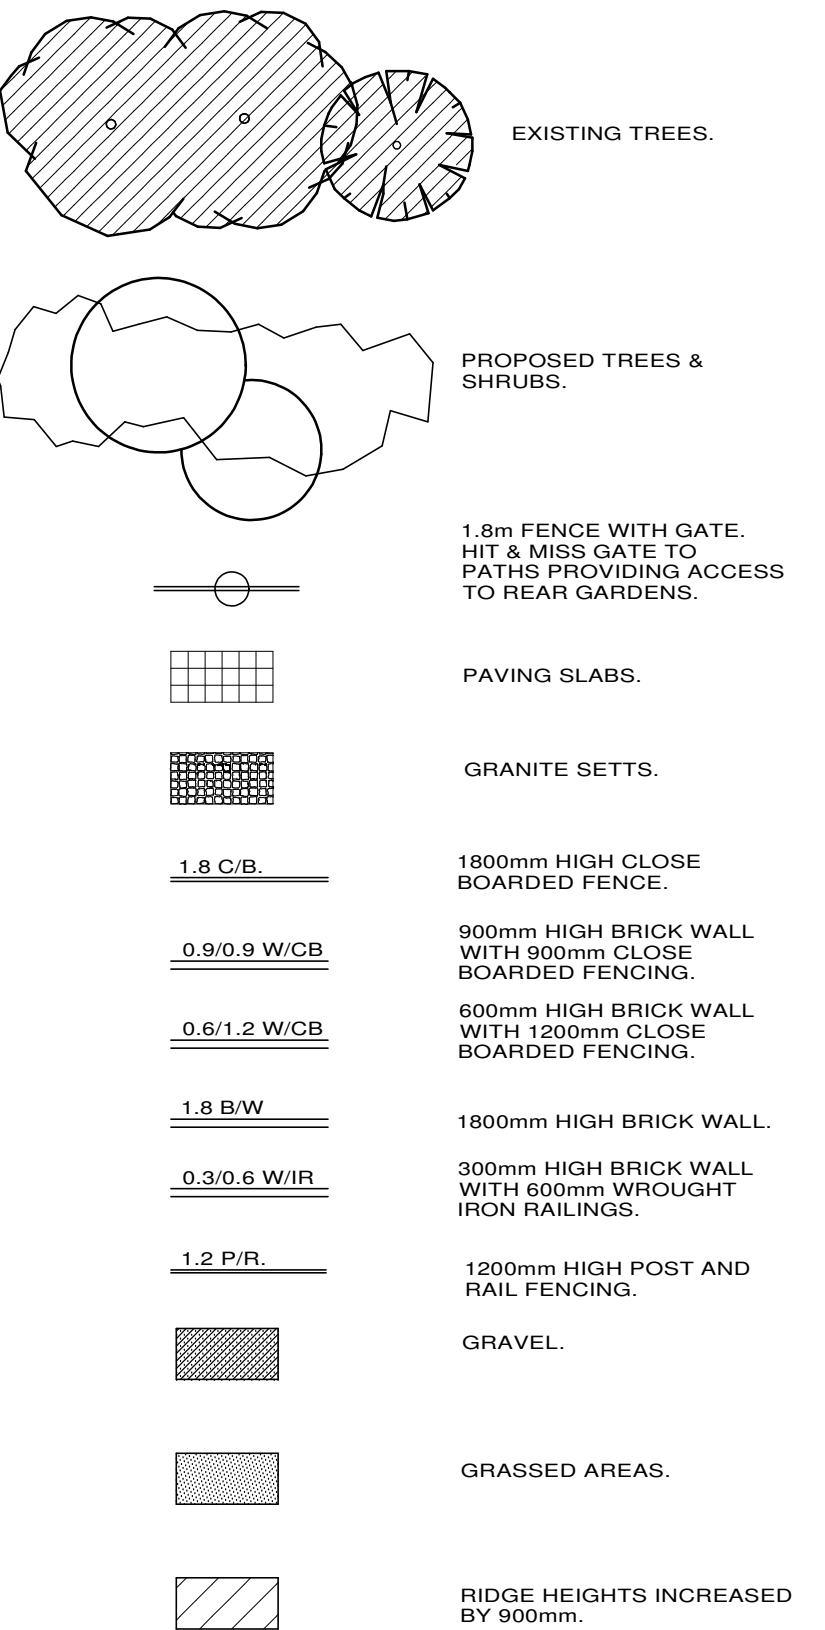

ACCOMMODATION.

Plot 1	- 174 sq.m. (1872 sq.ft.)
Plot 2	- 136 sq.m. (1463 sq.ft.)
Plot 3	- 98 sq.m. (1054 sq.ft.)
Plot 4	- 309 sq.m. (3326 sq.ft.)
Plot 5	- 215 sq.m. (2314 sq.ft.)
Plot 6	- 389 sq.m. (4187 sq.ft.)
Plot 7	- 178 sq.m. (1915 sq.ft.)
Plot 8	- 344 sq.m. (3702 sq.ft.)

TOTAL - 1843 sq.m. (19833 sq.ft.)

revisions		JOB No.
No.	Description	Date
A.	Refuse collection points added.	18/10/22.
B.	Layout changes.	16/01/23.
C.	Layout and boundary changes.	28/06/23.

BAILEY DESIGN LIMITED
ARCHITECTURAL, PLANNING & DEVELOPMENT CONSULTANTS
43a MITCHELLS COURT LOWER GUNGATE TAMWORTH
STAFFORDSHIRE B79 7AS Tel 01827 314962
Email tim@baileydesign.ltd.uk

RESIDENTIAL RE-DEVELOPMENT AT
FORMER KENNELS, KENNEL LANE,
WITHERLEY.

EXTERNAL WORKS LAYOUT.

SCALE	DATE	DRAWN	JOB No.
1/250.	Aug. 22.	tb.	9754.22

copyright of this drawing and of work executed from it remain the property of BD Ltd.