


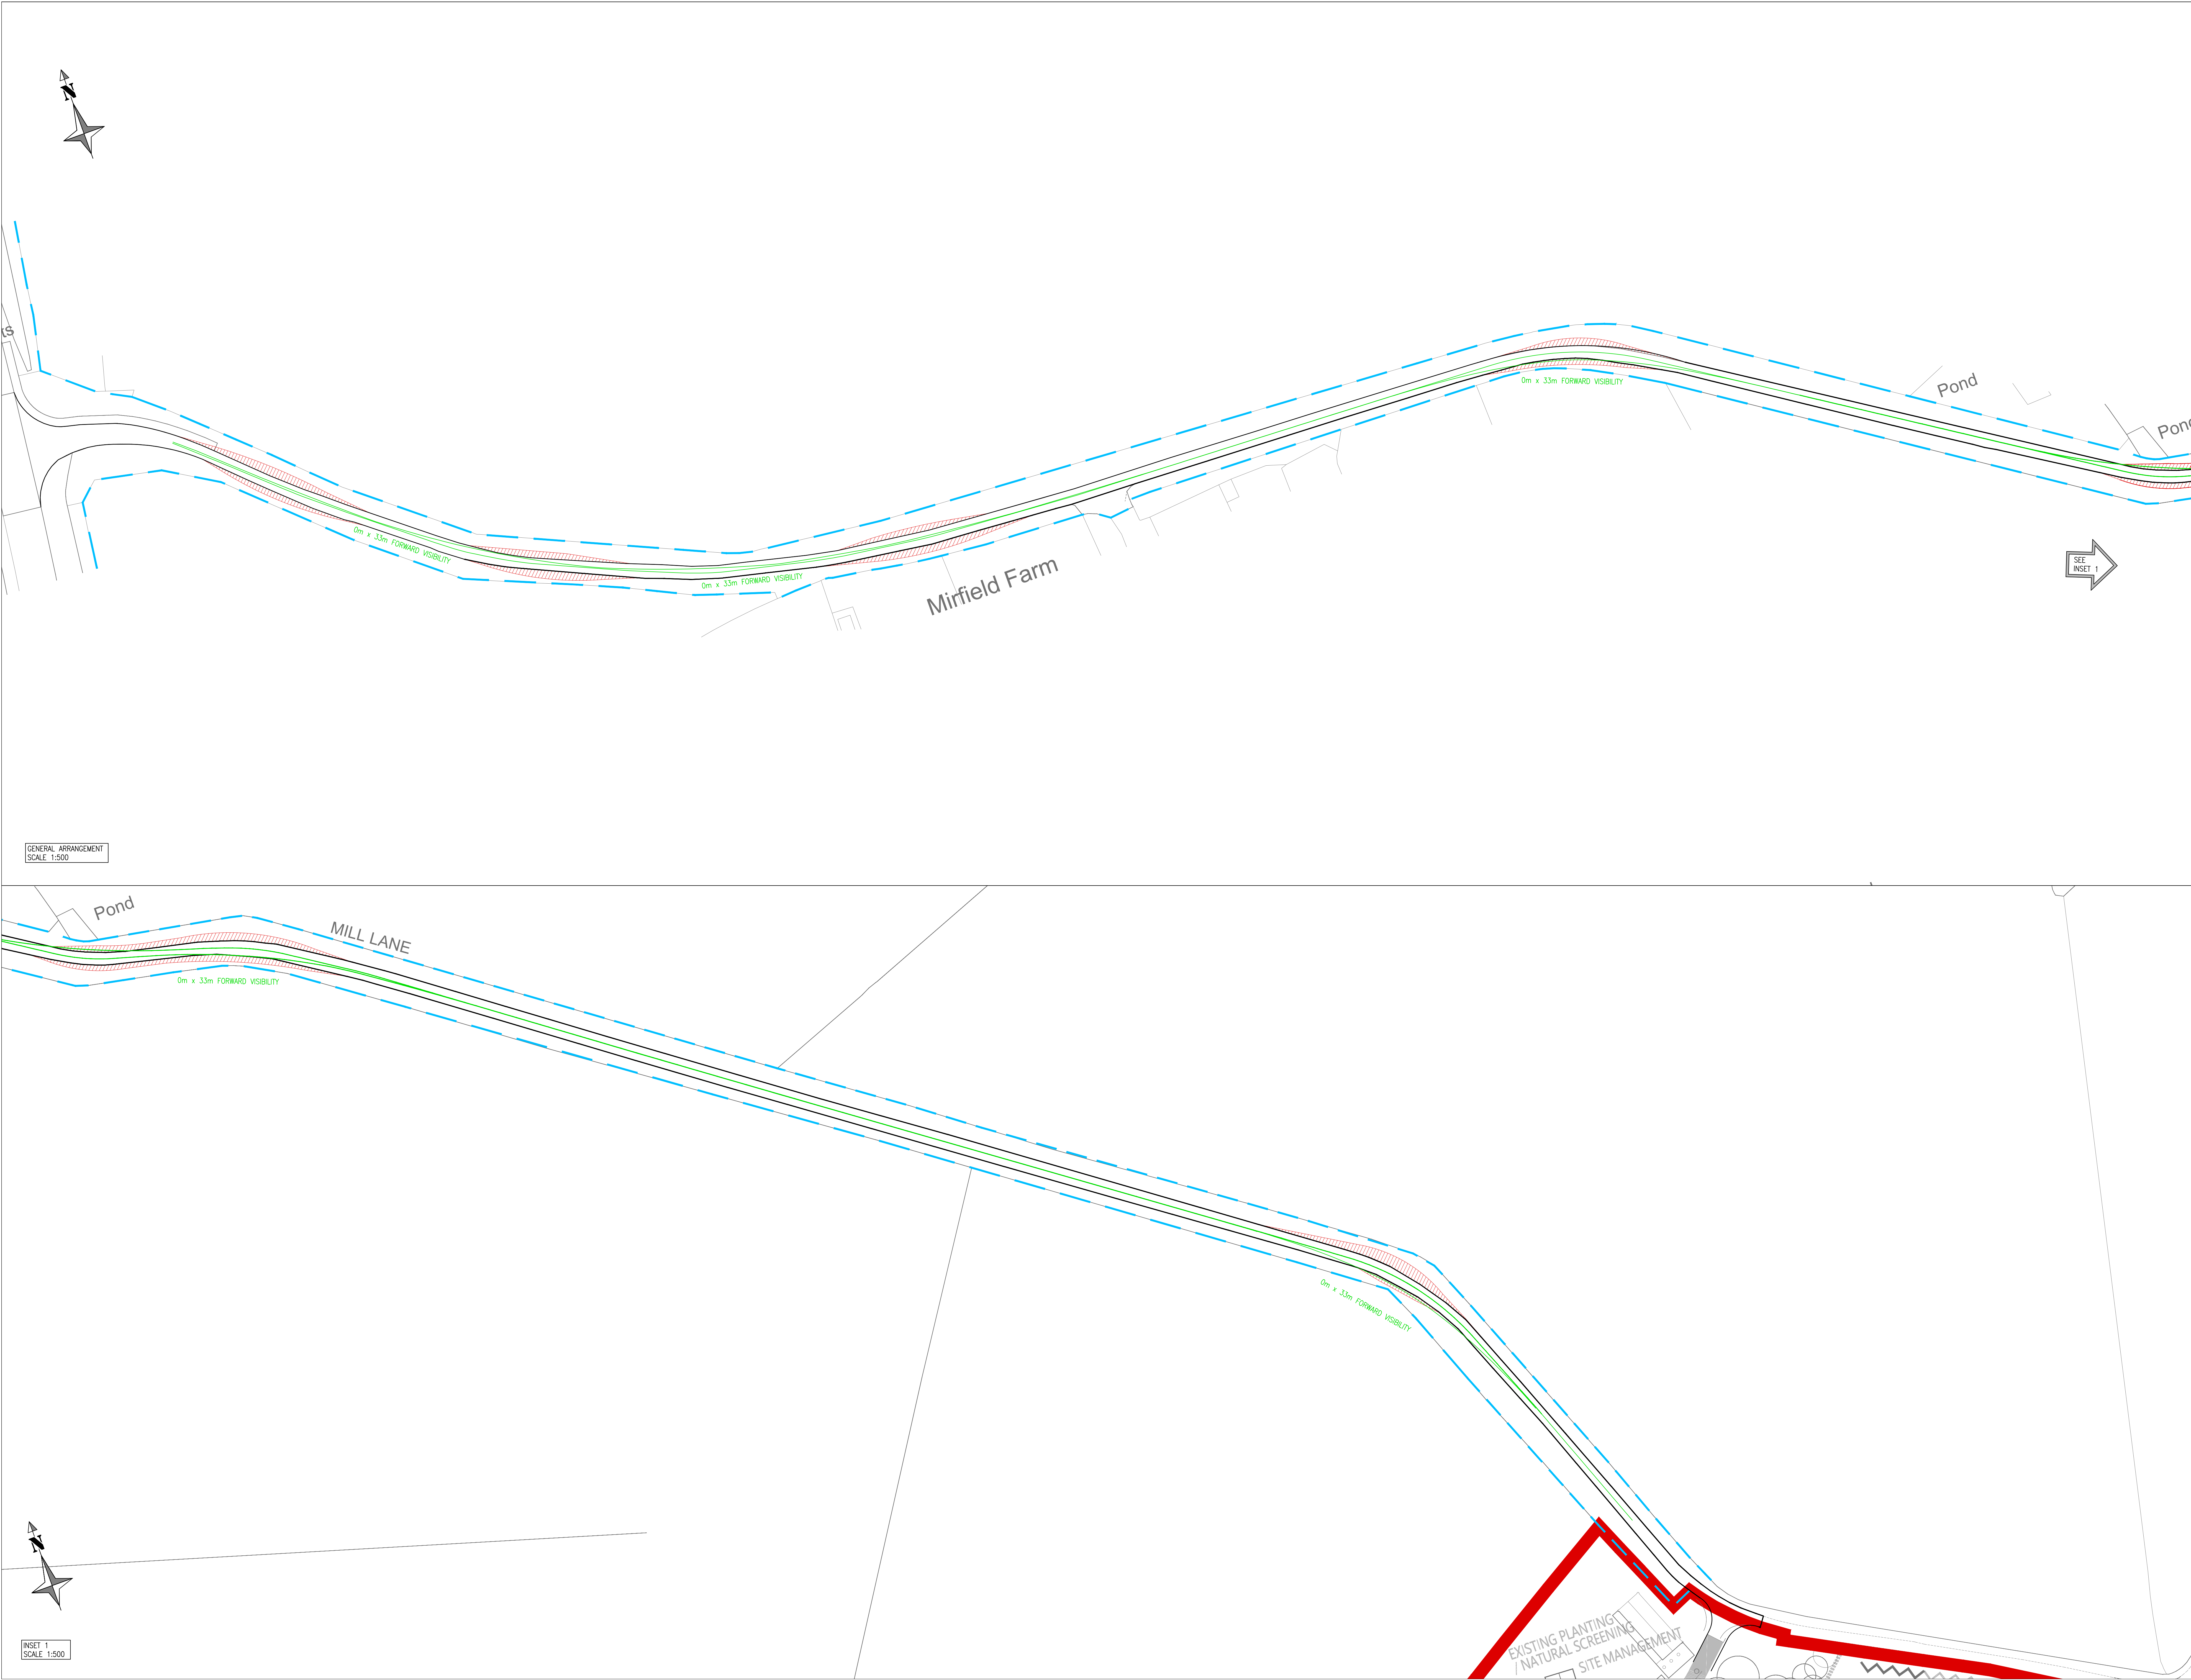

NOTES:

1. DO NOT SCALE THIS DRAWING.
2. THIS DRAWING IS TO BE READ IN CONJUNCTION WITH ALL OTHER RELEVANT ENGINEERS, ARCHITECTS AND SPECIALIST DESIGN DRAWINGS AND DETAILS.
3. ALL DIMENSIONS ARE IN METRES UNLESS NOTED OTHERWISE.
4. DIMENSIONS TAKEN FROM BANCROFT CONSULTING DRAWING REF: F21116/05. DETAILS AND DIMENSIONS SUBJECT TO REVIEW OF TOPOGRAPHICAL SURVEY INFORMATION & DMRB/LCC REQUIREMENTS FOR TAPER LENGTHS & MINIMUM WIDTHS.

KEY:

- HIGHWAY BOUNDARY
- EXTENTS OF HIGHWAY IMPROVEMENTS (DIMENSIONED)

ALL WORK TO LEICESTERSHIRE COUNTY COUNCILS STANDARDS AND TO THE SATISFACTION OF THE LEICESTERSHIRE COUNTY COUNCIL ENGINEER.

THIS DRAWING IS FOR INFORMATION / APPROVAL AND SUBJECT TO AMENDMENT. NO RELIANCE SHOULD BE TAKEN UNTIL THE DRAWING STATUS IS CHANGED TO 'FOR CONSTRUCTION'.

1	FIRST ISSUE	JW	NB	AW	18.02.20
REV	AMENDMENTS	DRN	CHK	APP	DATE
PROJECT:	BARROW HILL QUARRY MILL LANE EARL SHILTON				
DRAWING TITLE:	FORWARD VISIBILITY PLAN				
CLIENT:	AT CONTRACTING & PLANT HIRE LTD (BEDWORTH)				
DRAWING NUMBER:	26726_03_010_01				
REVISION:	-	SHEET SIZE:	A1	SCALE:	1:500
STATUS:	FOR INFORMATION / APPROVAL				
M-EC Consulting Development Engineers		Telephone: 01530 264 753 Email: groups@m-ec.co.uk Website: www.m-ec.co.uk ORDNANCE SURVEY © CROWN COPYRIGHT 2015. ALL RIGHTS RESERVED. LICENCE NUMBER 100056661			