


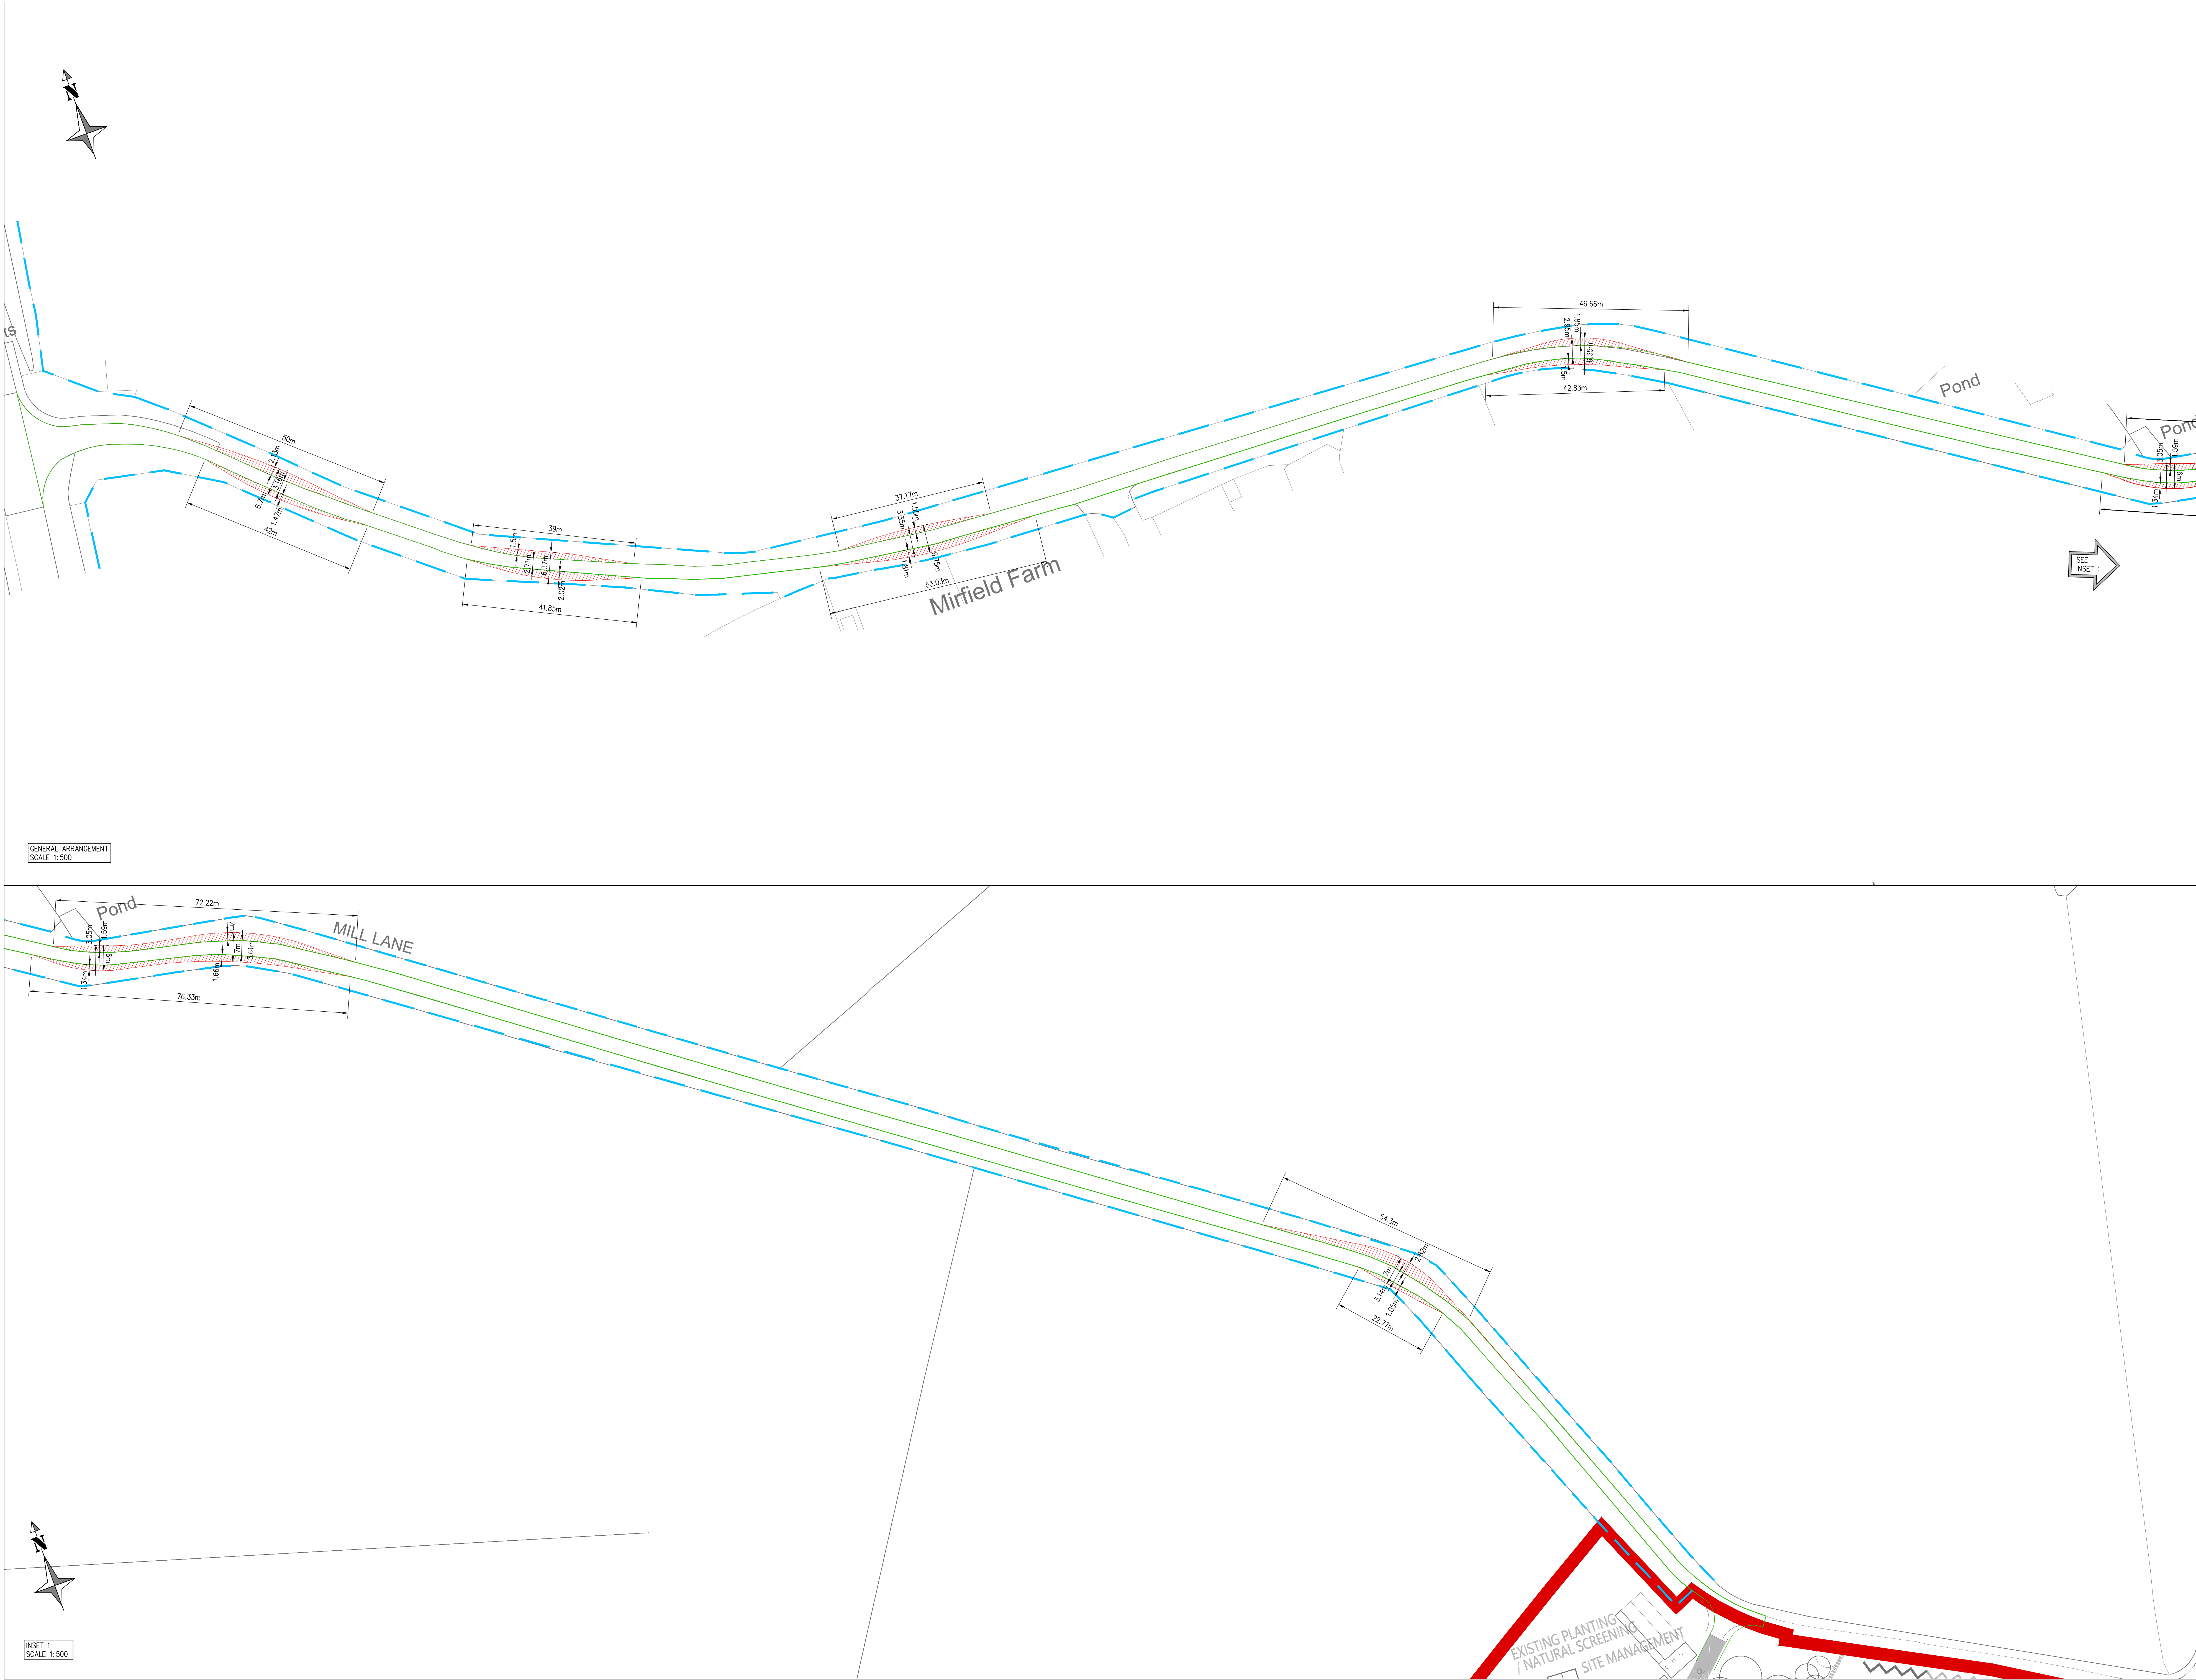

1. DO NOT SCALE THIS DRAWING.
2. THIS DRAWING IS TO BE READ IN CONJUNCTION WITH ALL OTHER RELEVANT ENGINEERS, ARCHITECTS AND SPECIALIST DESIGN DRAWINGS AND DETAILS.
3. ALL DIMENSIONS ARE IN METRES UNLESS NOTED OTHERWISE.
4. DIMENSIONS TAKEN FROM BANCROFT CONSULTING DRAWING REF. F21116/05. DETAILS AND DIMENSIONS SUBJECT TO REVIEW OF TOPOGRAPHICAL SURVEY INFORMATION & DMRB/LCC REQUIREMENTS FOR TAPER LENGTHS & MINIMUM WIDTHS.

 HIGHWAY BOUNDARY
 EXTENTS OF HIGHWAY IMPROVEMENTS (DIMENSIONED)

INSET 1
SCALE 1:500

THIS DRAWING IS FOR INFORMATION/ APPROVAL
AND SUBJECT TO AMENDMENT. NO RELIANCE
SHOULD BE TAKEN UNTIL THE DRAWING STATUS
IS CHANGED TO 'FOR CONSTRUCTION'.

PROJECT: BARROW HILL QUARRY
MILL LANE
EARL SHILTON

CLIENT: AT CONTRACTING &
PLANT HIRE LTD (BEDWORTH)

DRAWING NUMBER: 26726_03_010_01

REVISION: A	SHEET SIZE: A1	SCALE: 1:500
-----------------------	--------------------------	------------------------

STATUS: FOR INFORMATION / APPROVAL

M·EC
Consulting Development Engineers

Telephone: 01550 264 753
Email: group@m-ec.co.uk
Website: www.m-ec.co.uk

ORDNANCE SURVEY © CROW
COPYRIGHT 2015. ALL RIGHT
RESERVED. LICENCE NUMBER
100155685.