


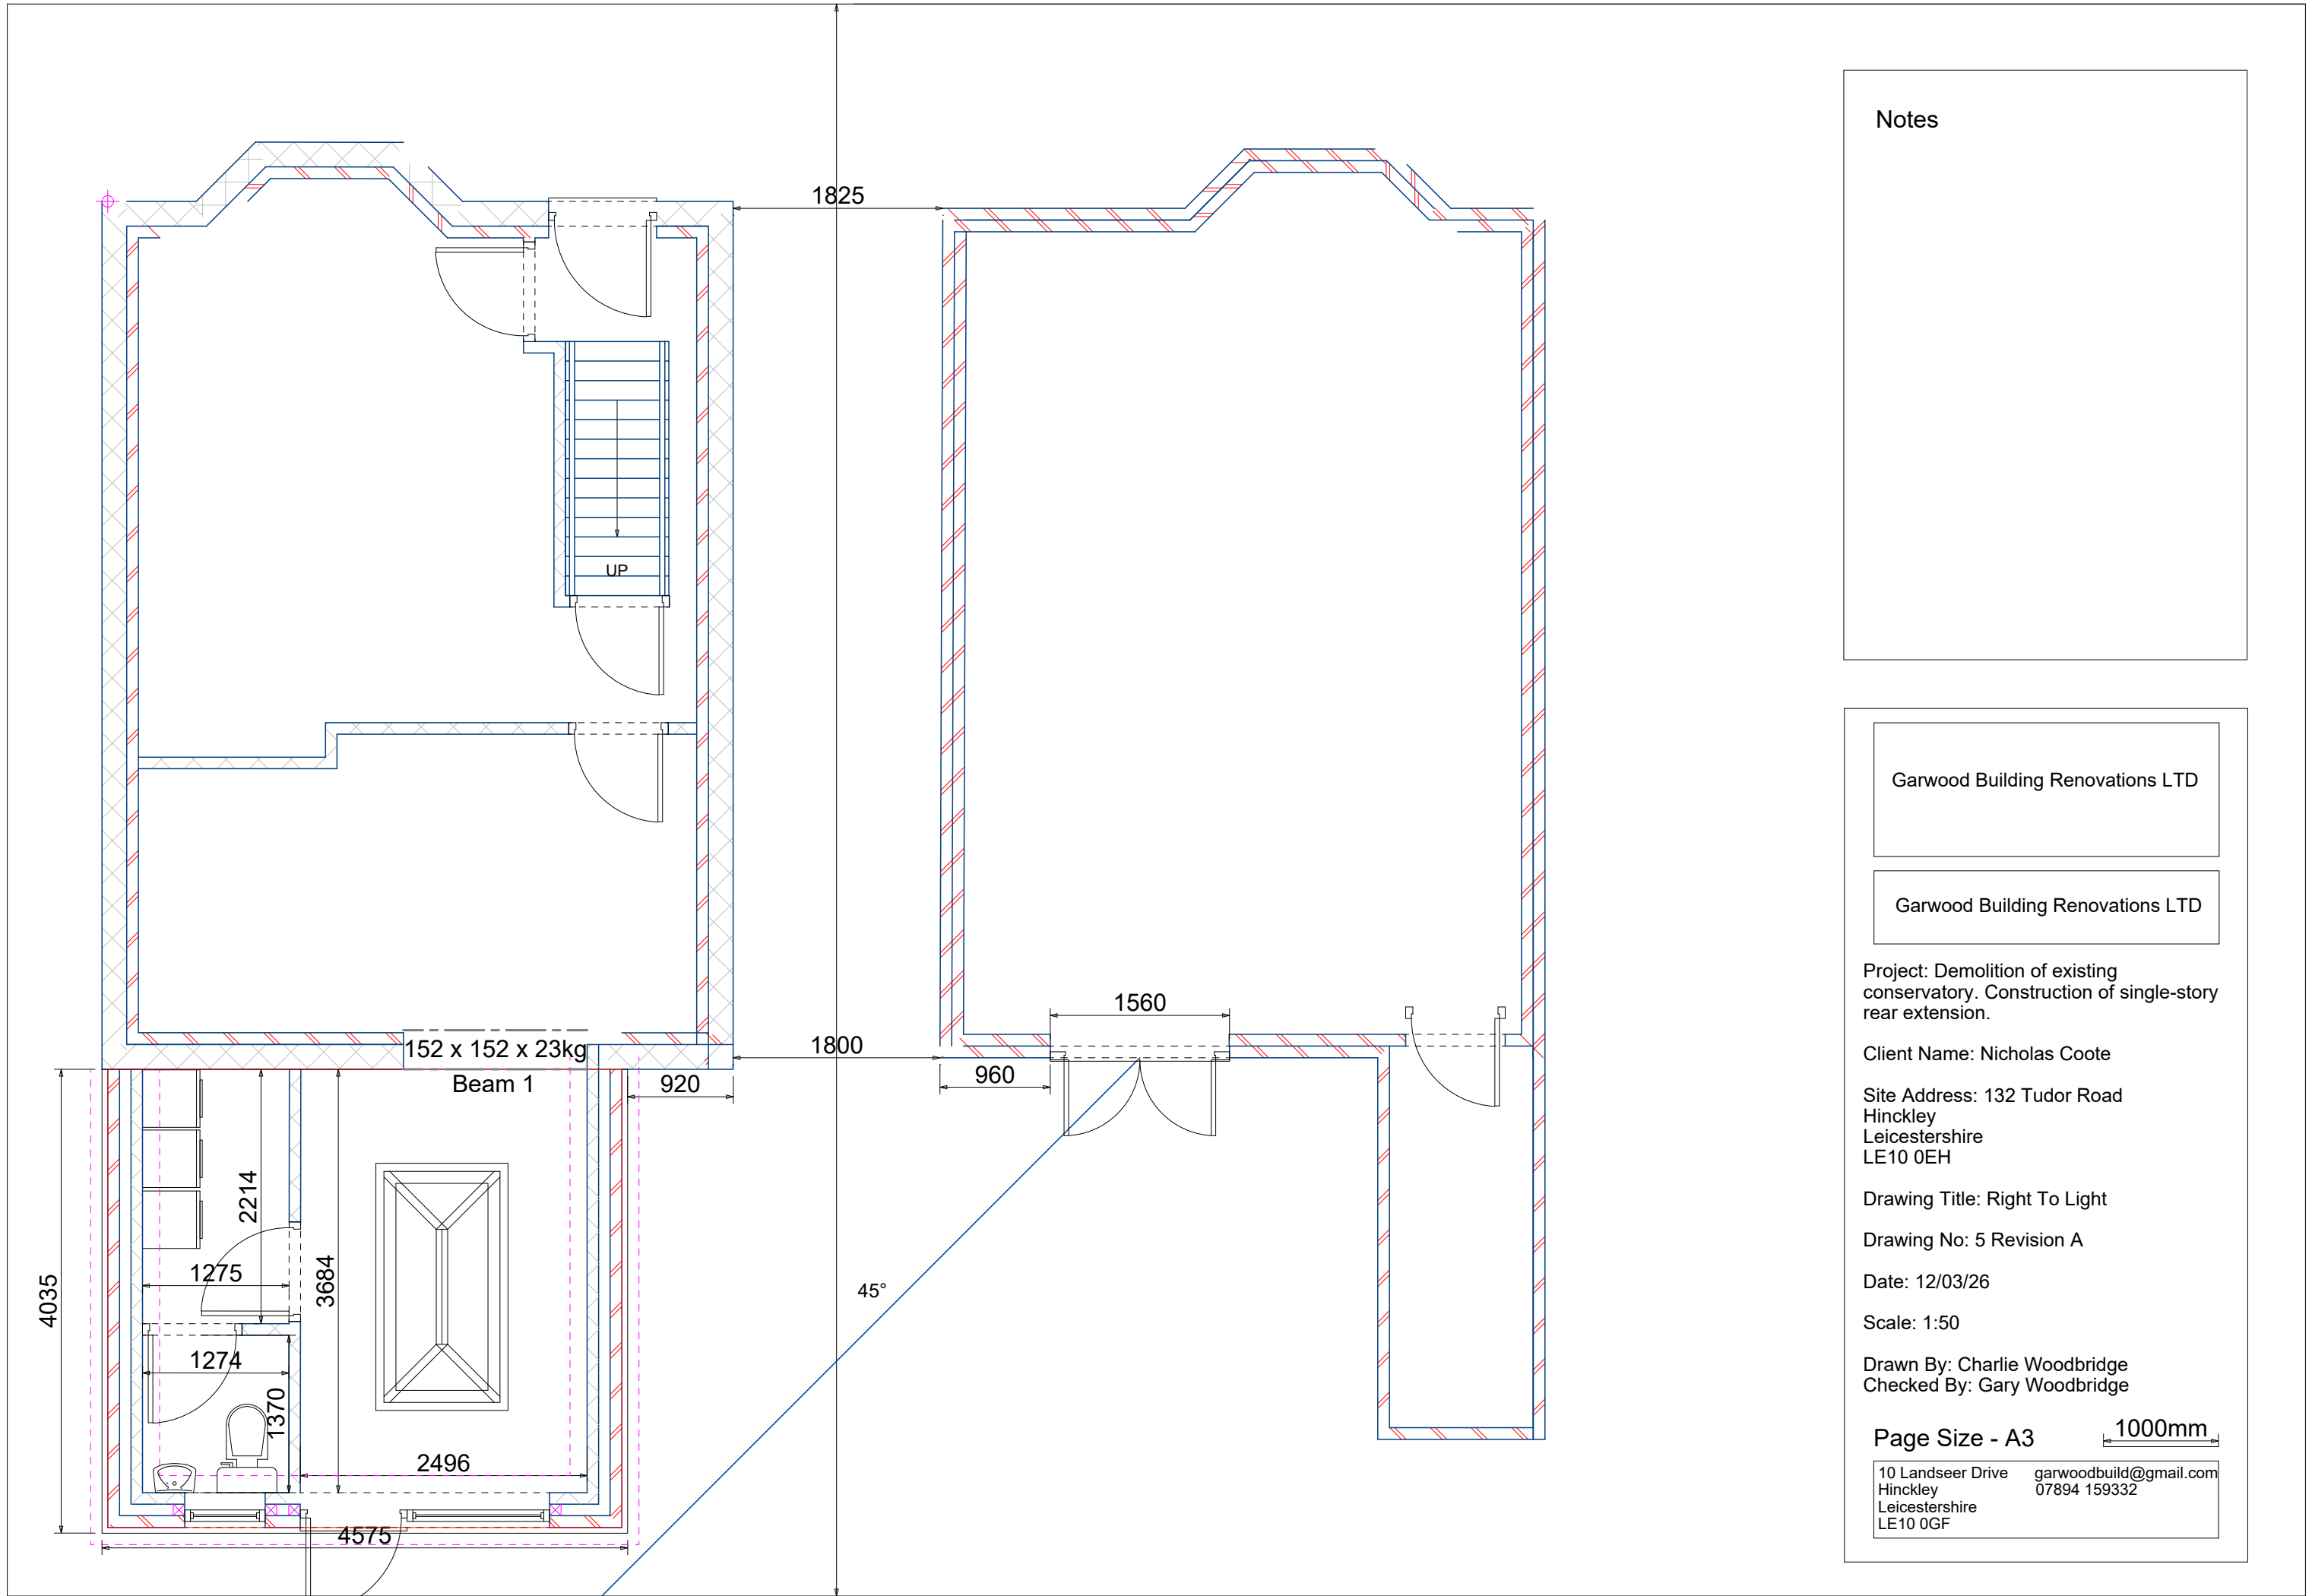

Notes

Garwood Building Renovations LTD

Garwood Building Renovations LTD

Project: Demolition of existing conservatory. Construction of single-story rear extension.

Client Name: Nicholas Coote

Site Address: 132 Tudor Road
Hinckley
Leicestershire
LE10 0EH

Drawing Title: Right To Light

Drawing No: 5 Revision A

Date: 12/03/26

Scale: 1:50

Drawn By: Charlie Woodbridge
Checked By: Gary Woodbridge

Page Size - A3 1000mm
10 Landseer Drive garwoodbuild@gmail.com
Hinckley 07894 159332
Leicestershire
LE10 0GF