Planting Schedule

Planting @ 1m c/s, into 450mm topsoil & comprising 300/600mm Planting Stock


All work to be implemented in the 1st Planting season following the construction work and maintained for minimum 5 years.

Shrubs

1. Mixture Pyracantha Orange Glow & Red Column
2. Cordyline
3. Cotoneaster
4. Berberis
5. Prunus Rotundiflora.

Trees

T1 Blue Colarado Spruce Tree
T2 Magnolia Grandiflora
T3 Laburnum
T4 Cotoneaster Cornubia.

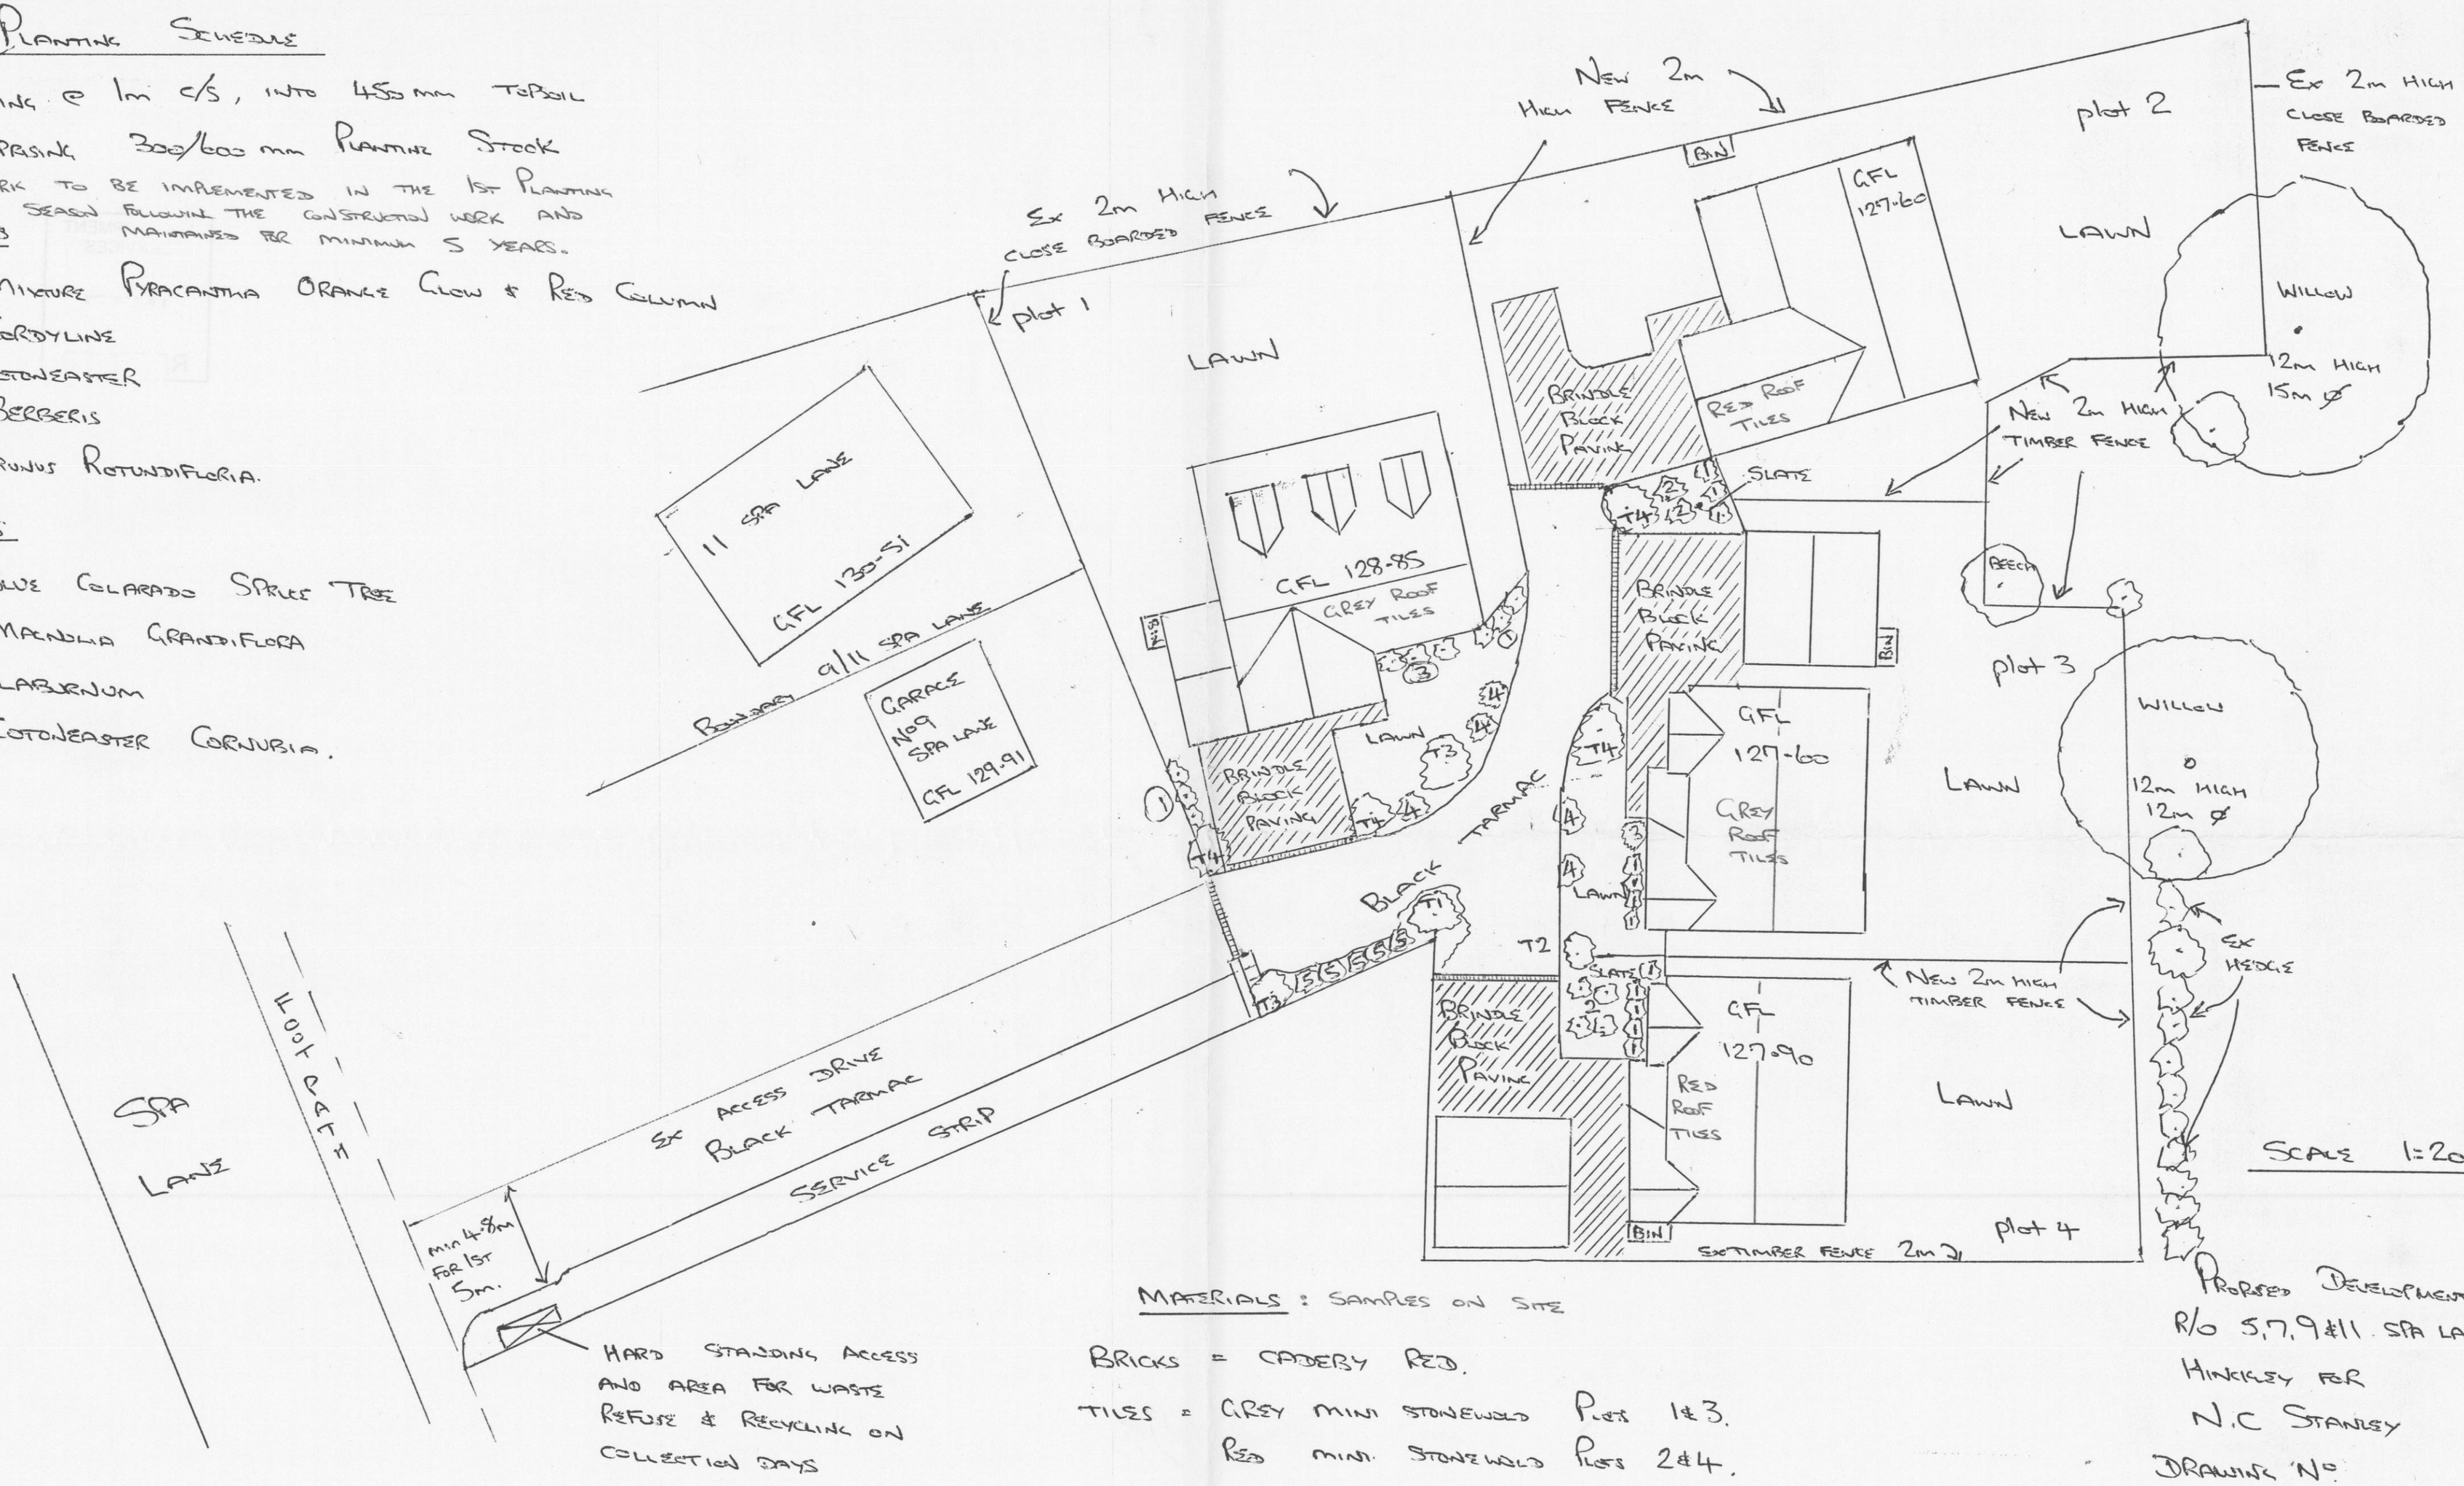

Scale 1:200

Materials : samples on site

Bricks = Cadeby Red.

Tiles = Grey Mini Stonewold Plots 1 & 3.
Red Mini Stonewold Plots 2 & 4.

Brindle Block Paving.

Proposed Development
R/O 5,7,9 & 11 Spa Lane
Hinckley for
N.C Stanley

Drawing No
NCS 280114