


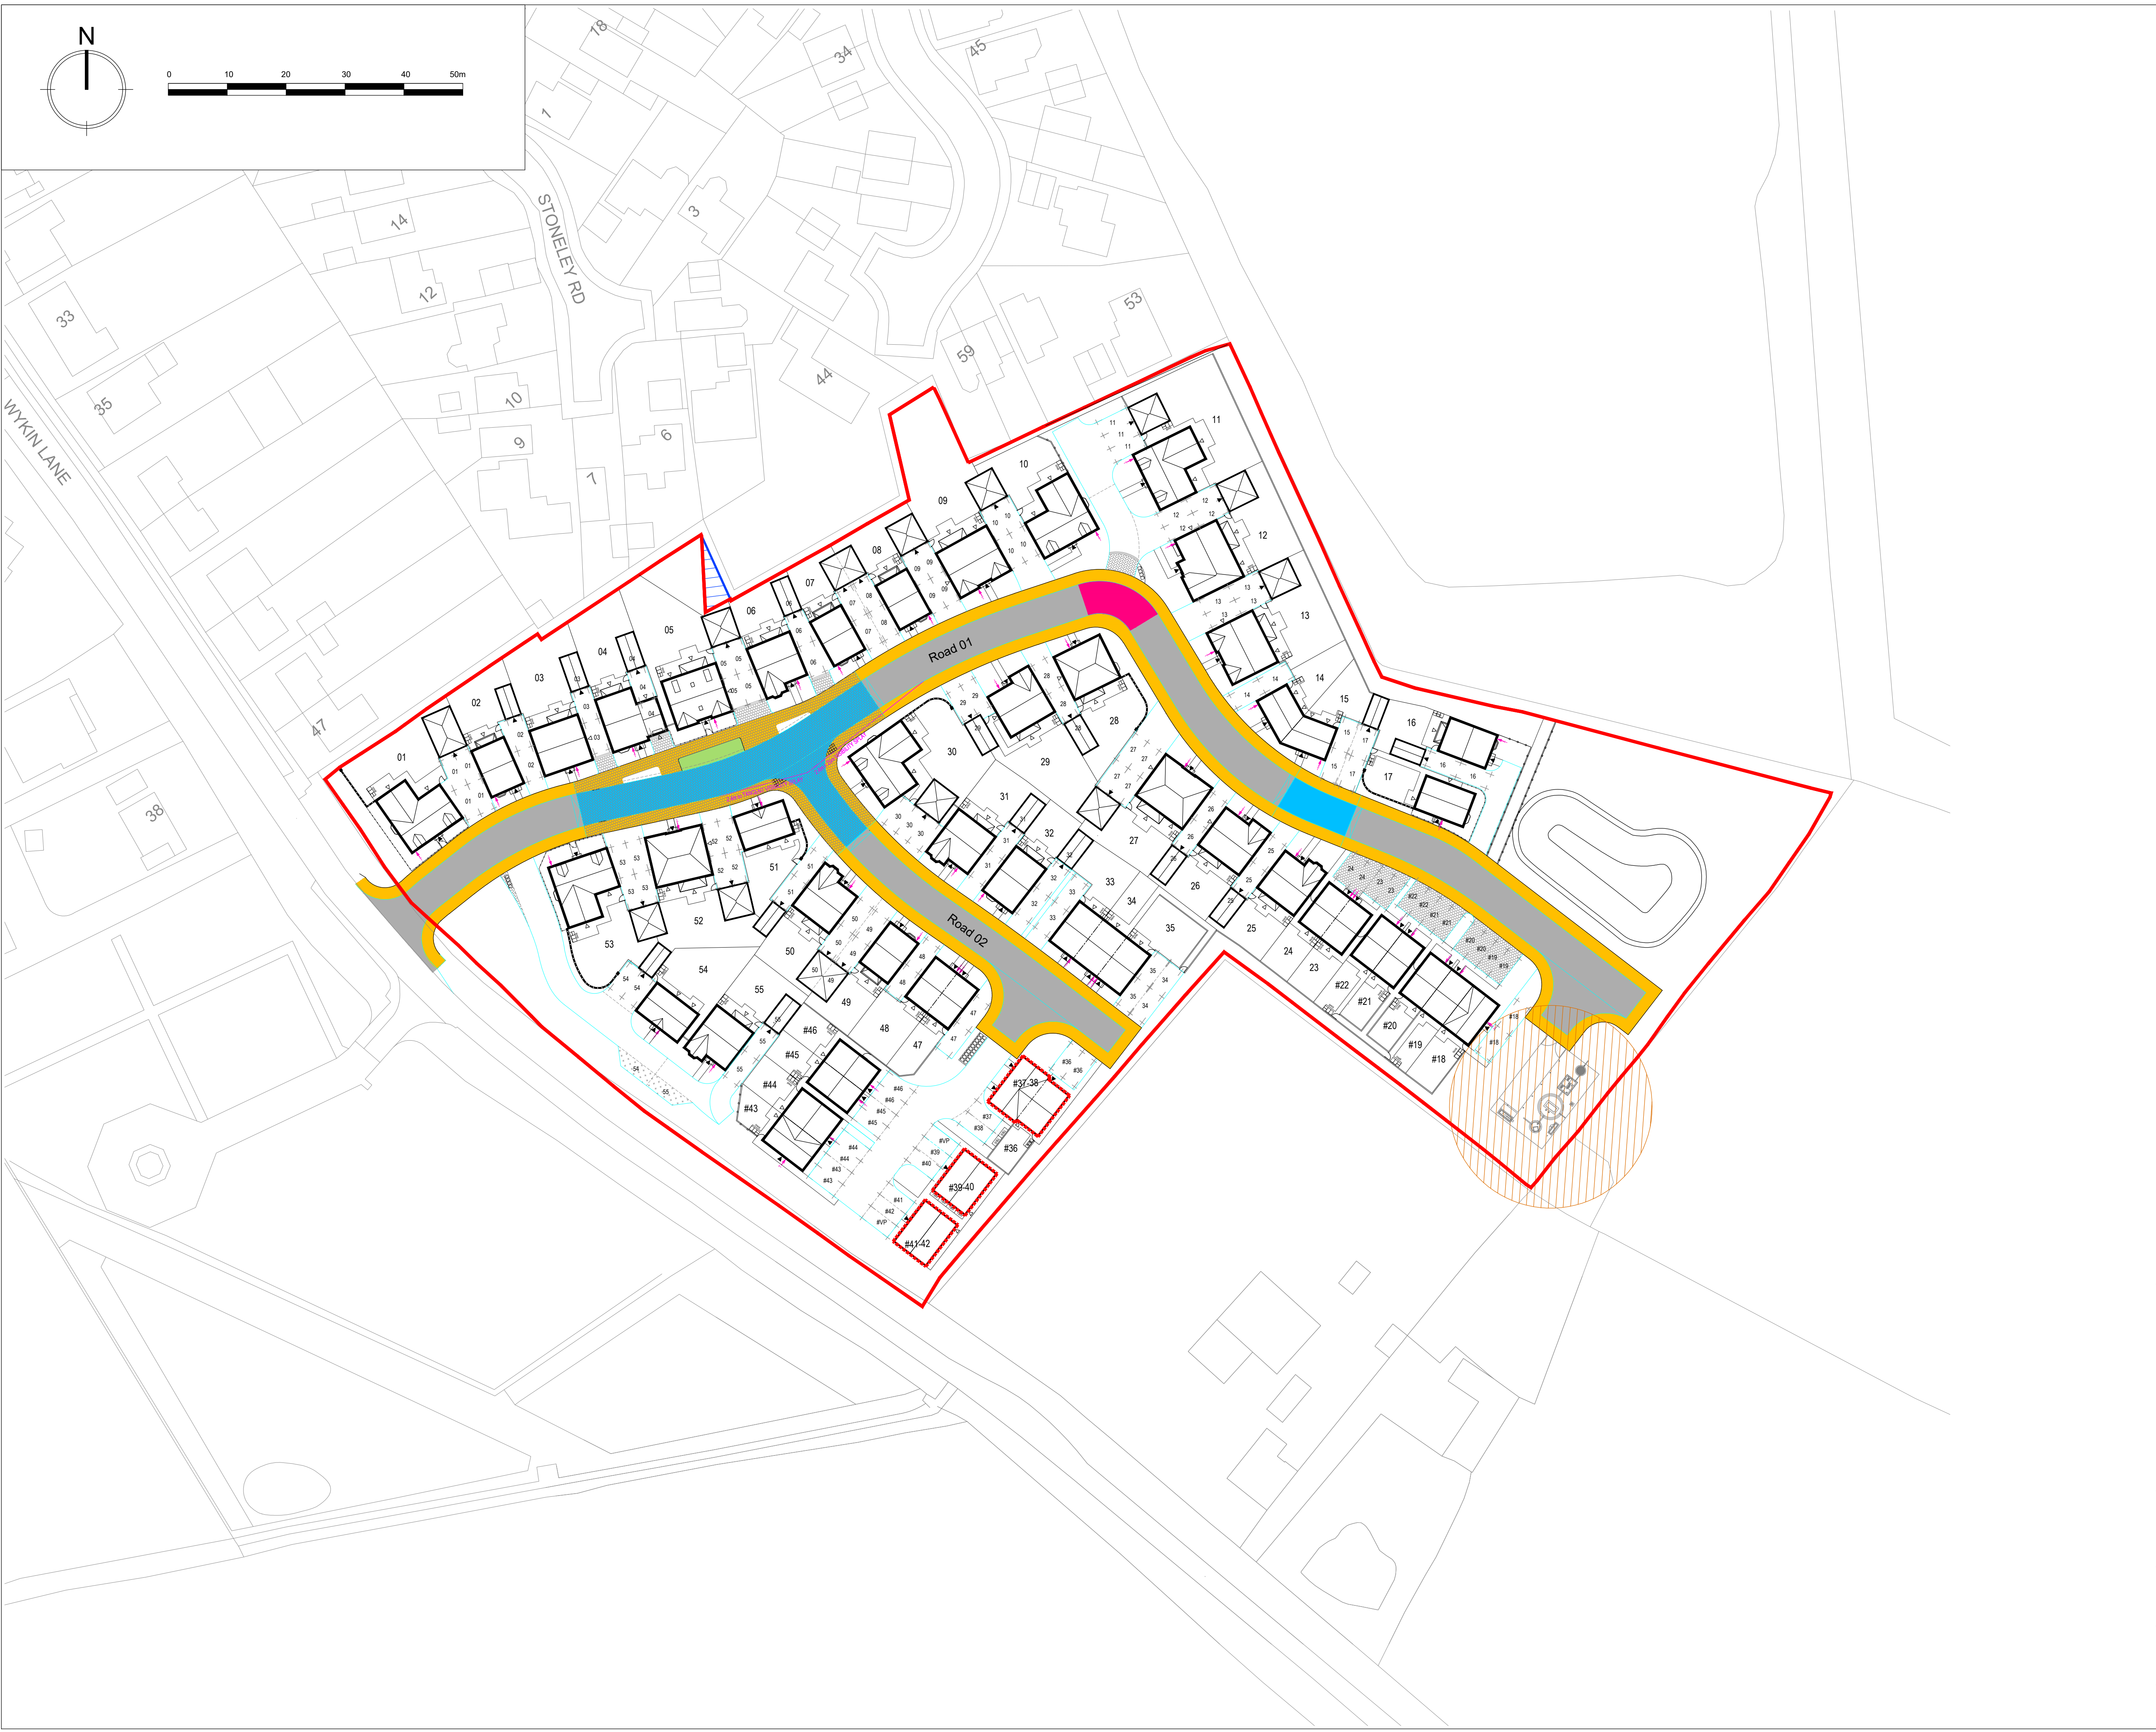

LEGEND

Proposed Footpath

Proposed Carriageway

Proposed Raised Table

Traffic calming

Proposed Verge
Area for adoption = 47.5m2

Proposed Block Paving


Proposed Site Boundary

Speed Control Measure Distance

Committed sum acceptable for
proposed verges, block paved areas &
trees in highways land regarding specification
of tree conforms to Highways Design Guide.

P07	Updated to reflect planning layout P11.	07.09.2023
P06	Updated to reflect planning layout P10.	15.08.2023
P05	Updated to reflect planning layout P09.	01.08.2023
P04	Updated to reflect planning layout P08.	17.07.2023
P03	Updated to new planning layout.	25.06.2023
P02	Submitted for Planning	09.11.2022
P01	Submitted for Planning	26.08.2022

Rev	Description	Date
-----	-------------	------

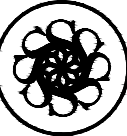

DAVIDSONS

Wilson House, Leicester Road, Ibstock,
Leicestershire. LE167 6HP
T: 01530 261 444 F:01530 267 101
www.davidsonsgroup.co.uk
E: info@davidsonsgroup.co.uk

Development:

Land off Wykin Lane,
Stoke Golding

Drawing Ref:

Highways Layout - Sheet 1

Drawing Status: Planning

Drawn: MS

Checked: MS

Date: Aug 2022

Scale: 1:500

Signed Off: IP

Rev: P07

Job Ref:

1189_102