


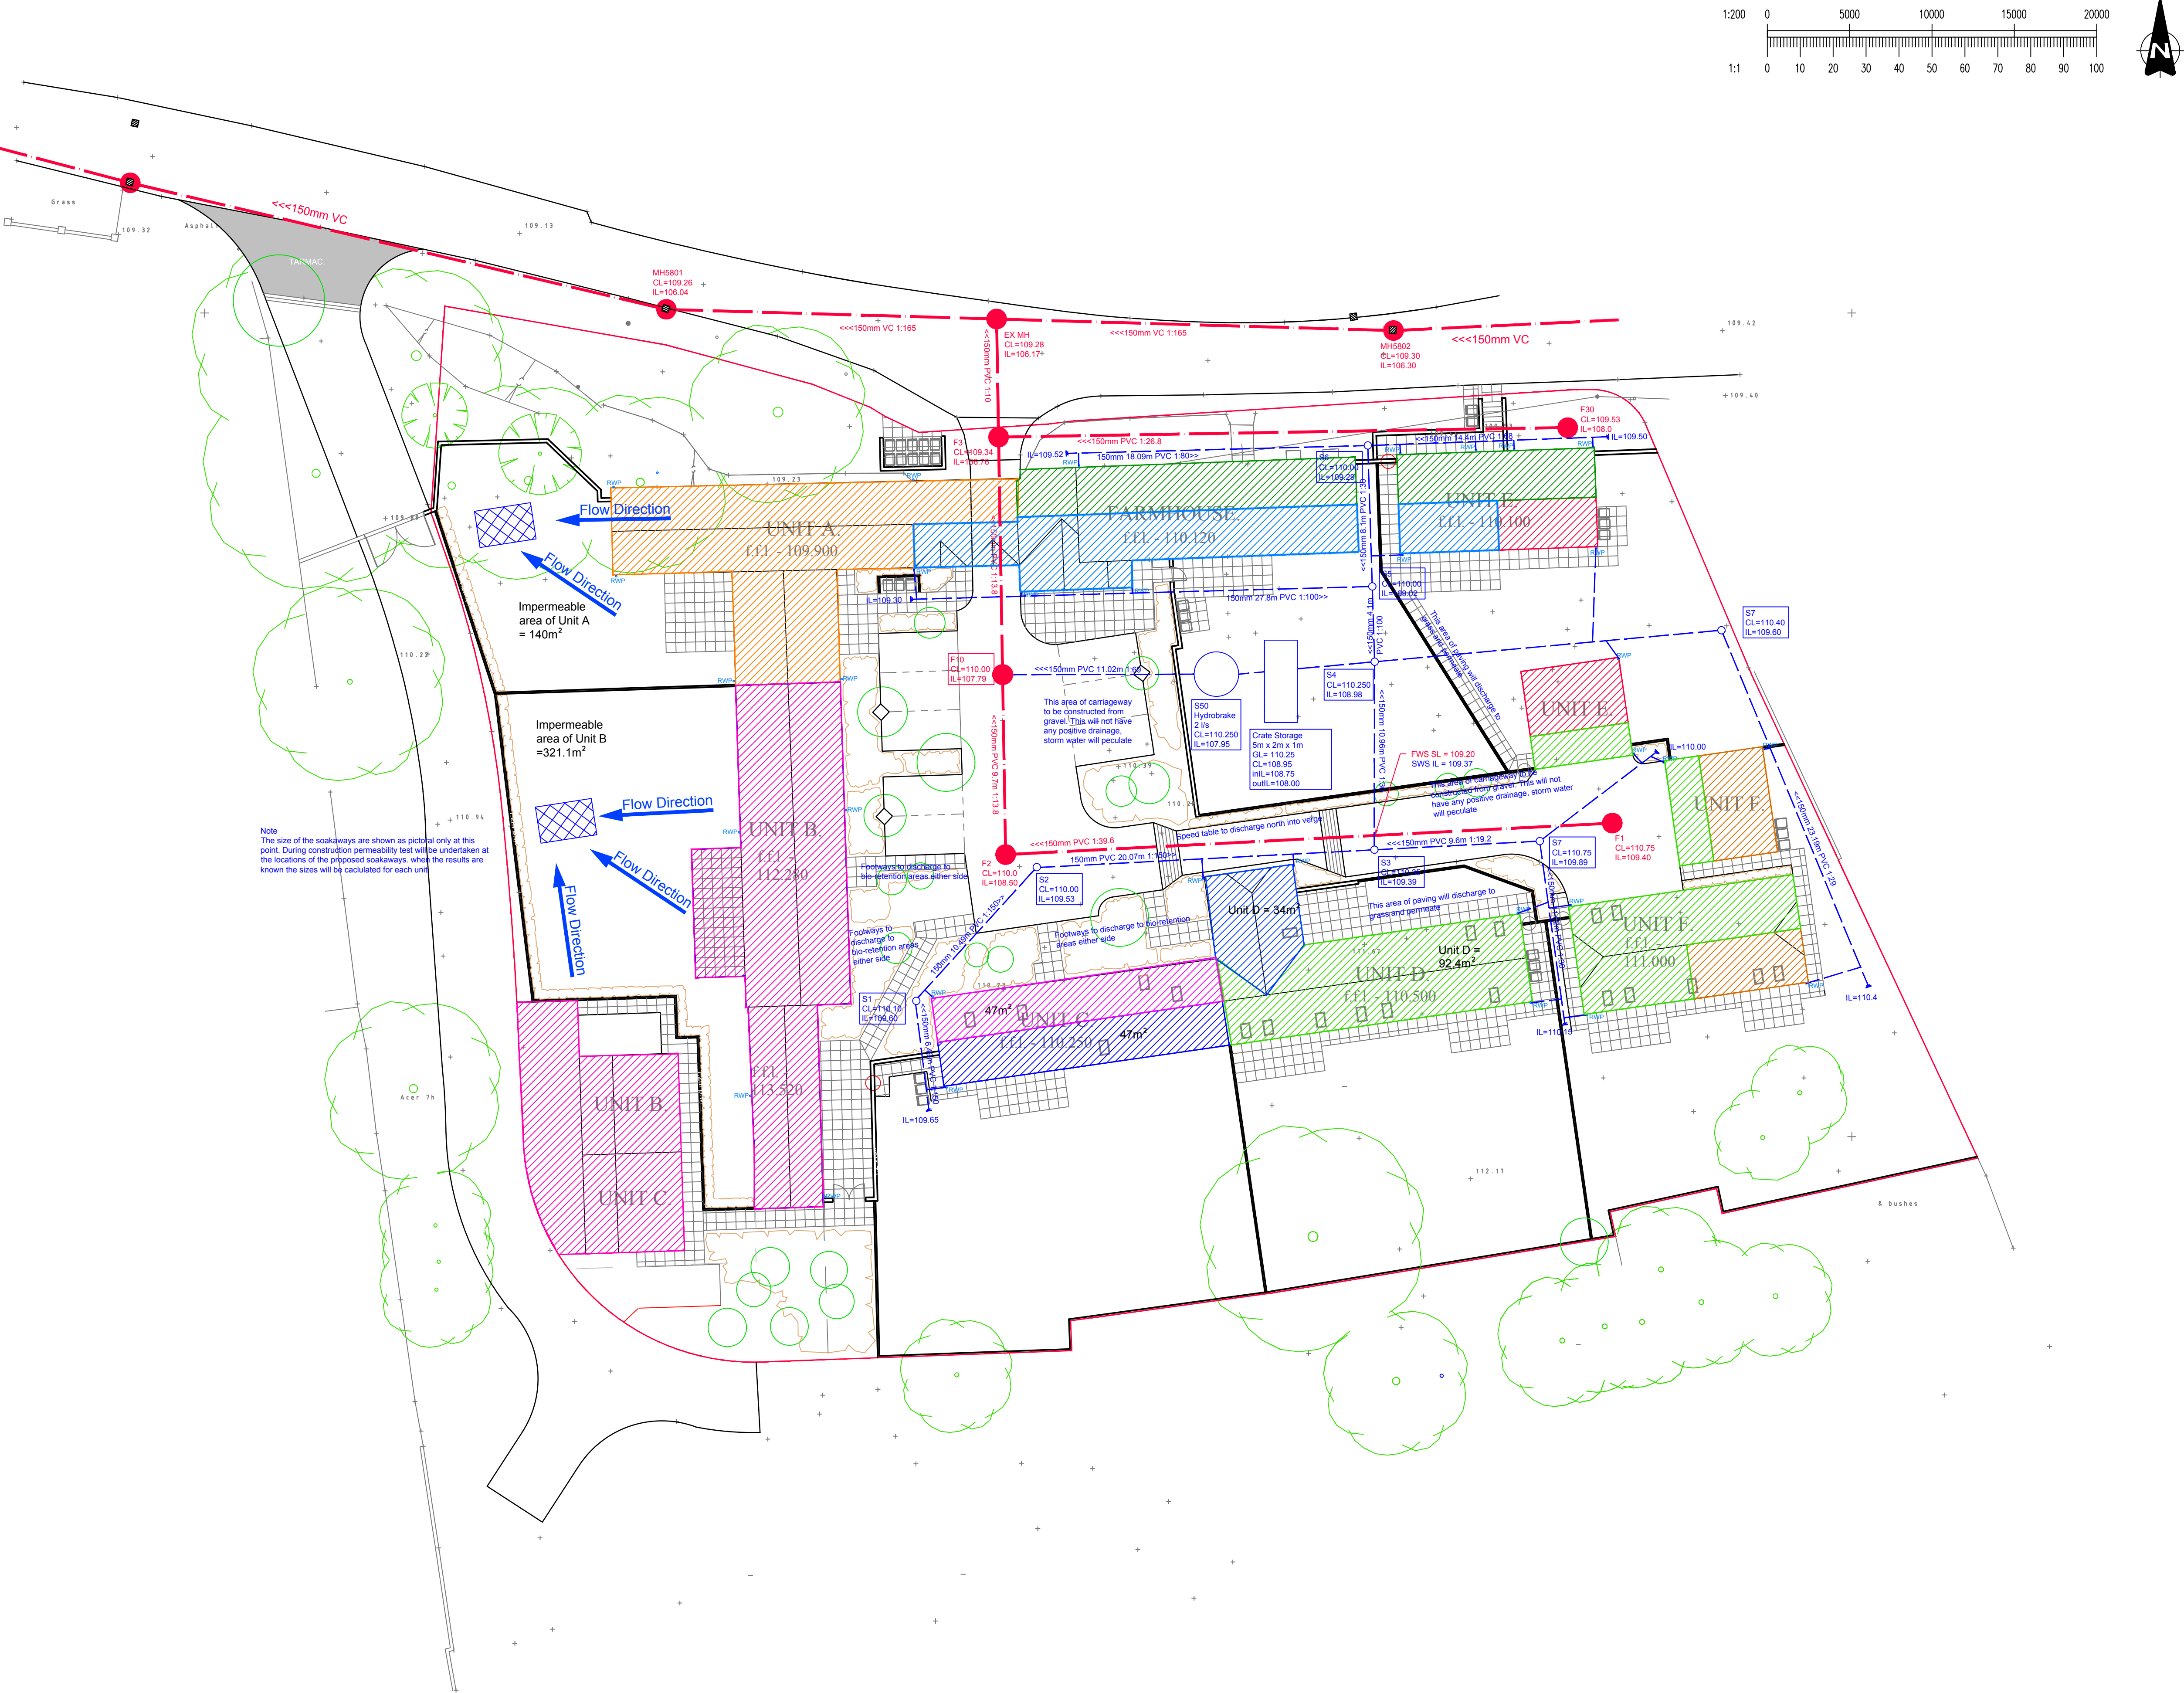

Note
The size of the soakaways are shown as pictorial only at this point. During construction permeability test will be undertaken at the locations of the proposed soakaways, when the results are known the sizes will be calculated for each unit.

NOTES:
1. Do not scale from this drawing.

XREFS LOADED INTO THIS DRAWING
Juxta - layout 1

Rev	Date	Description	Drawn	Approved
A	26.05.23	Soakaways removed from Plot C,D,E,F and Farmhouse - positive system put in place	SEF	RNP

Infrastructure Planning and Design

The Hayloft Barn
Borough Hill Farm
Walton-on-Trent
Derbyshire
DE12 8LL

(E) info@ipd-ltd.com
(T) 01283 716869
(W) www.ipd-ltd.com

Client: PARTNERSHIP HOMES LTD.

Project title: MANOR FARM, WOOD LANE, NORTON JUXTA

Drawing title: PROPOSED DRAINAGE STRATEGY

Scale: 1:200
Original dwg. size: A1
Date: 17.09.21

Drawn: SEF
Checked: CLP
Approved: RNP

Drawing Number: IPD-21-543-500
Rev: A