J S BLOOR (SERVICES) LIMITED
ASHBY ROAD, MEASHAM, SWADLINCOTE,
DERBYSHIRE DE12 7JP
TELEPHONE 01530 270100 FACSIMILE 01530 272006

THIS DRAWING AND THE BUILDING WORKS DEPICTED ARE THE COPYRIGHT OF J.S.BLOOR (SERVICES) LIMITED AND MAY NOT BE REPRODUCED OR AMENDED EXCEPT BY WRITTEN PERMISSION. NO LIABILITY WILL BE ACCEPTED FOR AMENDMENTS MADE BY OTHER PERSONS.
DO NOT SCALE THIS DRAWING, USE FIGURED DIMENSIONS ONLY, IF IN DOUBT ASK.
THIS DRAWING IS TO BE READ IN CONJUNCTION WITH SEPARATE GROUP / SITE SPECIFIC CONSTRUCTION NOTES AND MATERIALS SPECIFICATION.

NOTES & GUIDELINES

1. Vegetation removal and topsoil strip will be phased in accordance with the build route to ensure only the ground required for construction is left exposed to prevent unnecessary silt runoff.
2. Ditches located on site, to be checked for silt after severe rainfall events.
3. Permeable hay bales to be deployed in highway gullies to catch silt before it enters the drainage system.
4. Ponds to inspected weekly for silt build up

KEY

Straw bales / gully bag

Silt barrier location

Ditch to be checked

Silt Protection on headwalls to bloor detail EM001-SD-001A

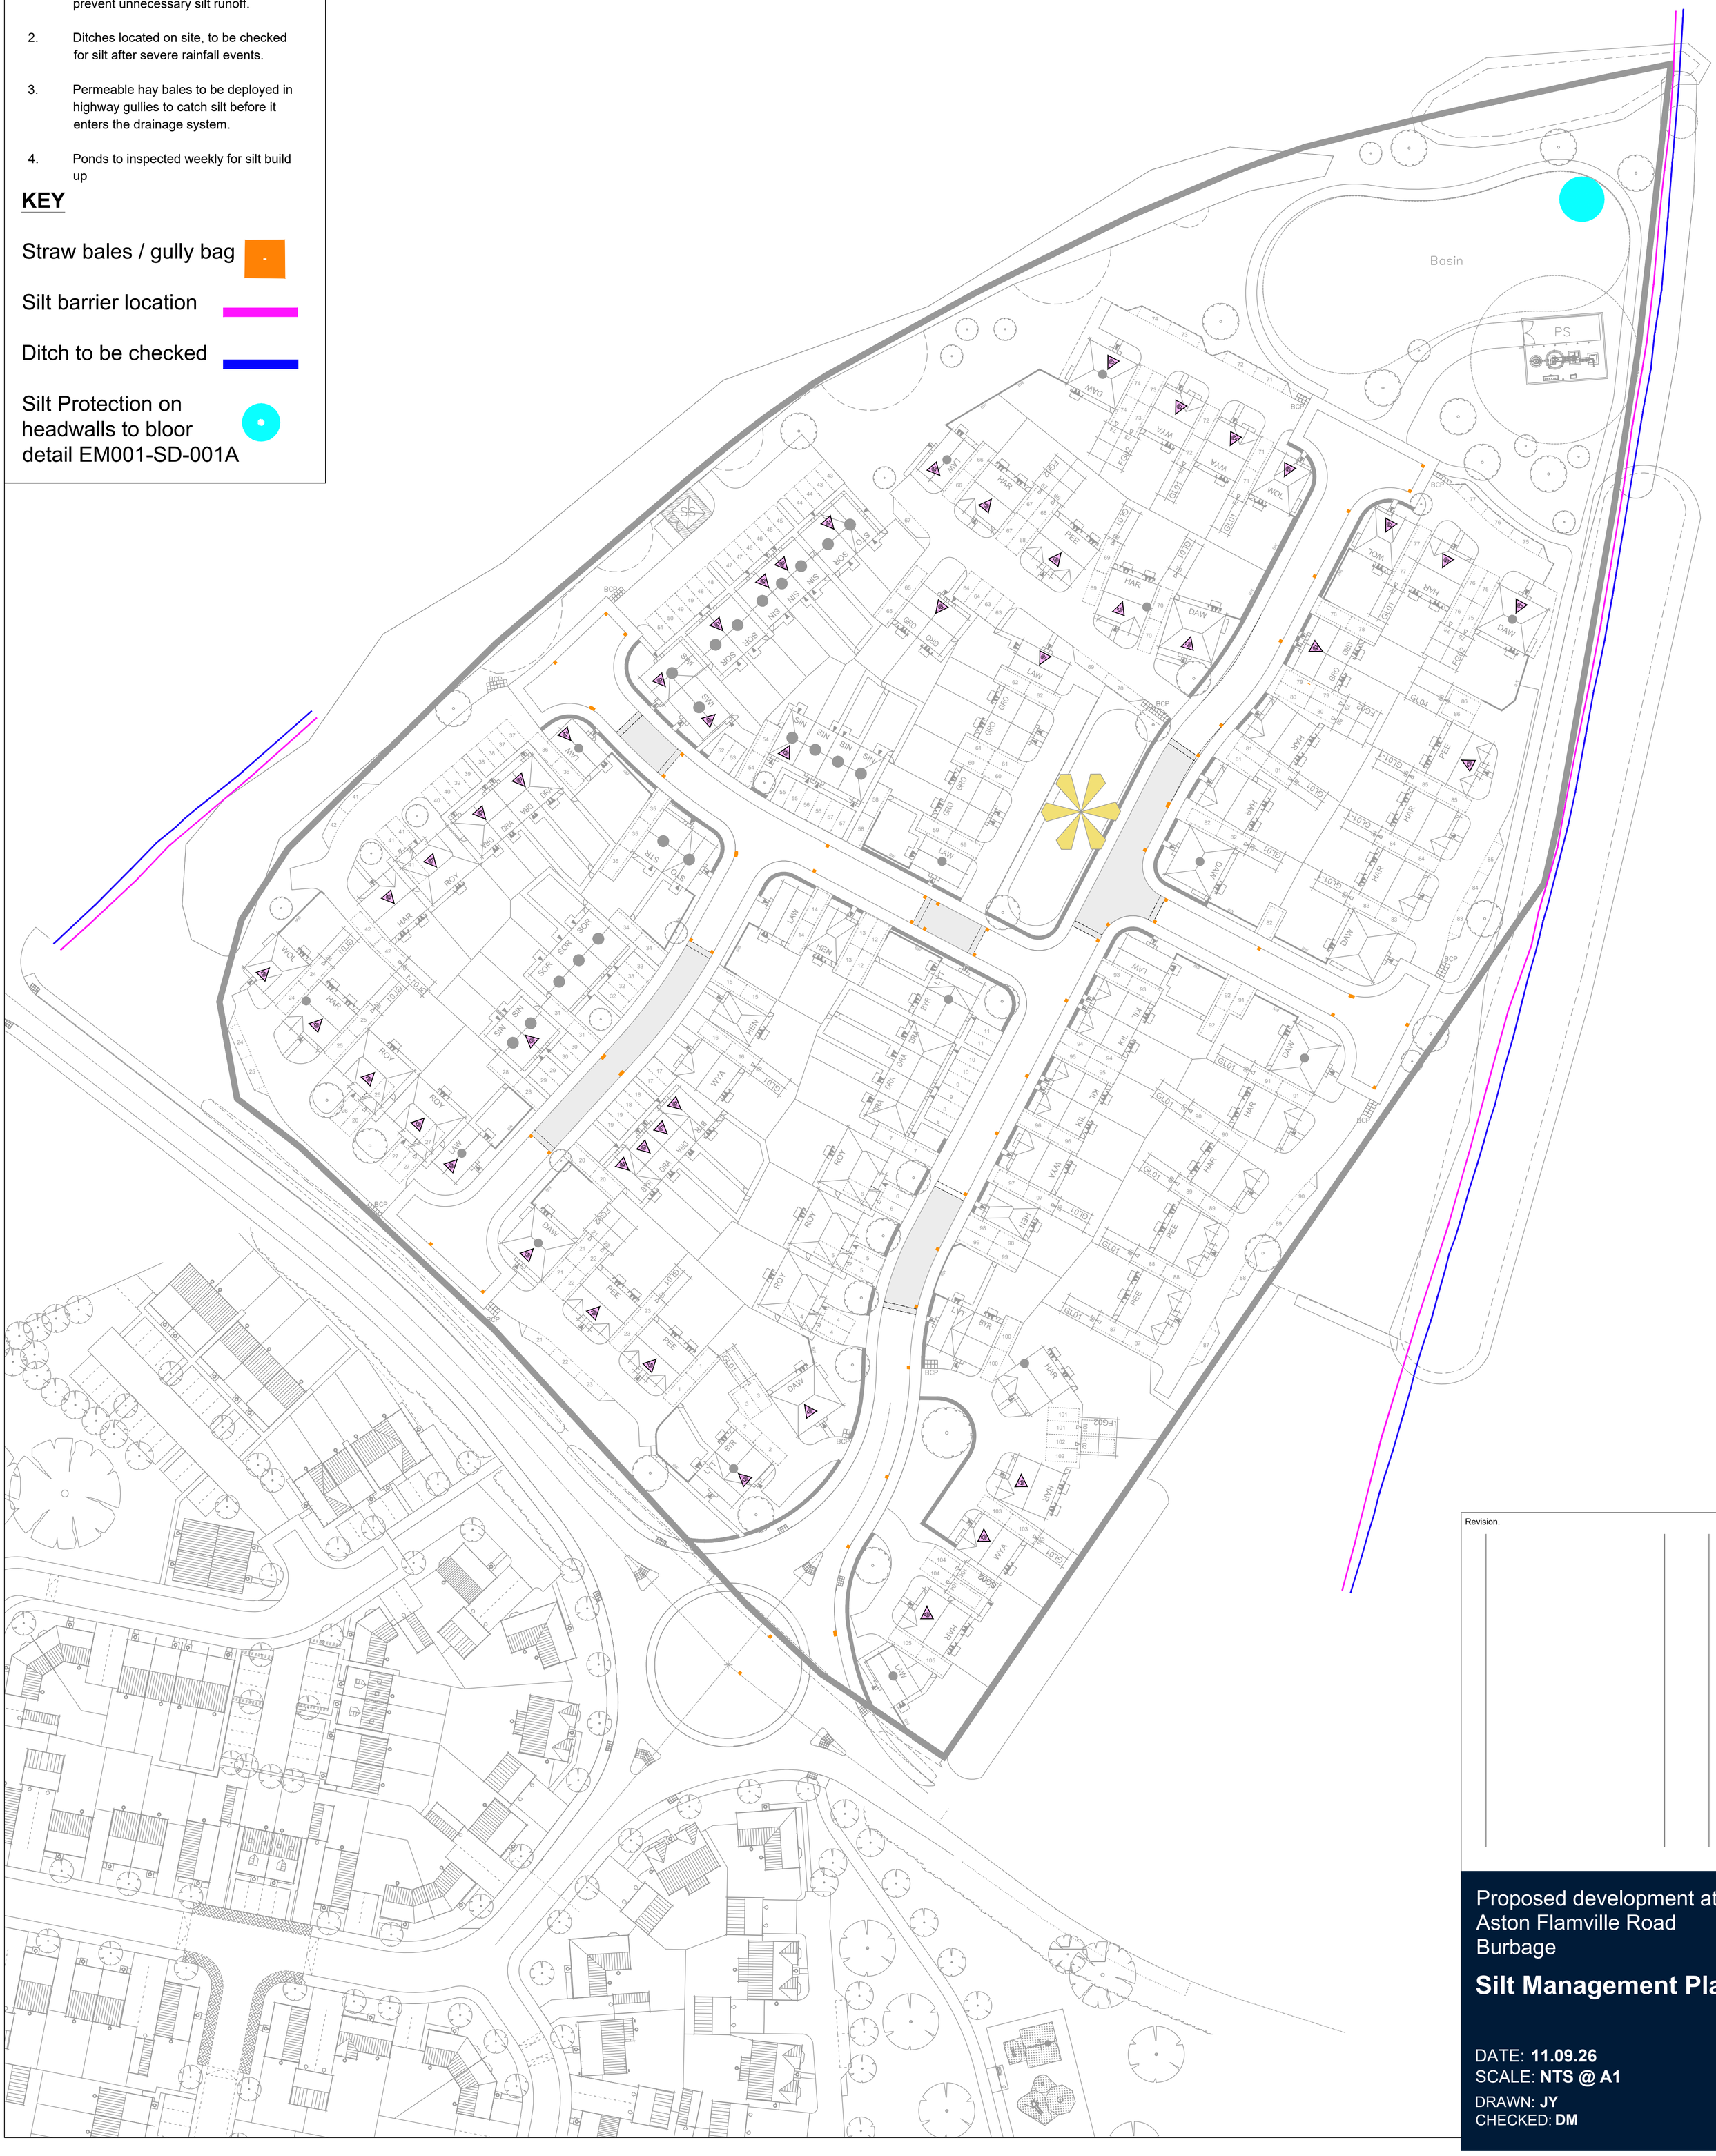

Revision.

Proposed development at Aston Flamville Road Burbage

Silt Management Plan

DATE: **11.09.26**
SCALE: **NTS @ A1**
DRAWN: **JY**
CHECKED: **DM**

BLOOR HOMES

Drawing No. EM039-EN-304

Aston Flamville Road, Burbage