


Proposed Site - Bin and Cycle Store Locations

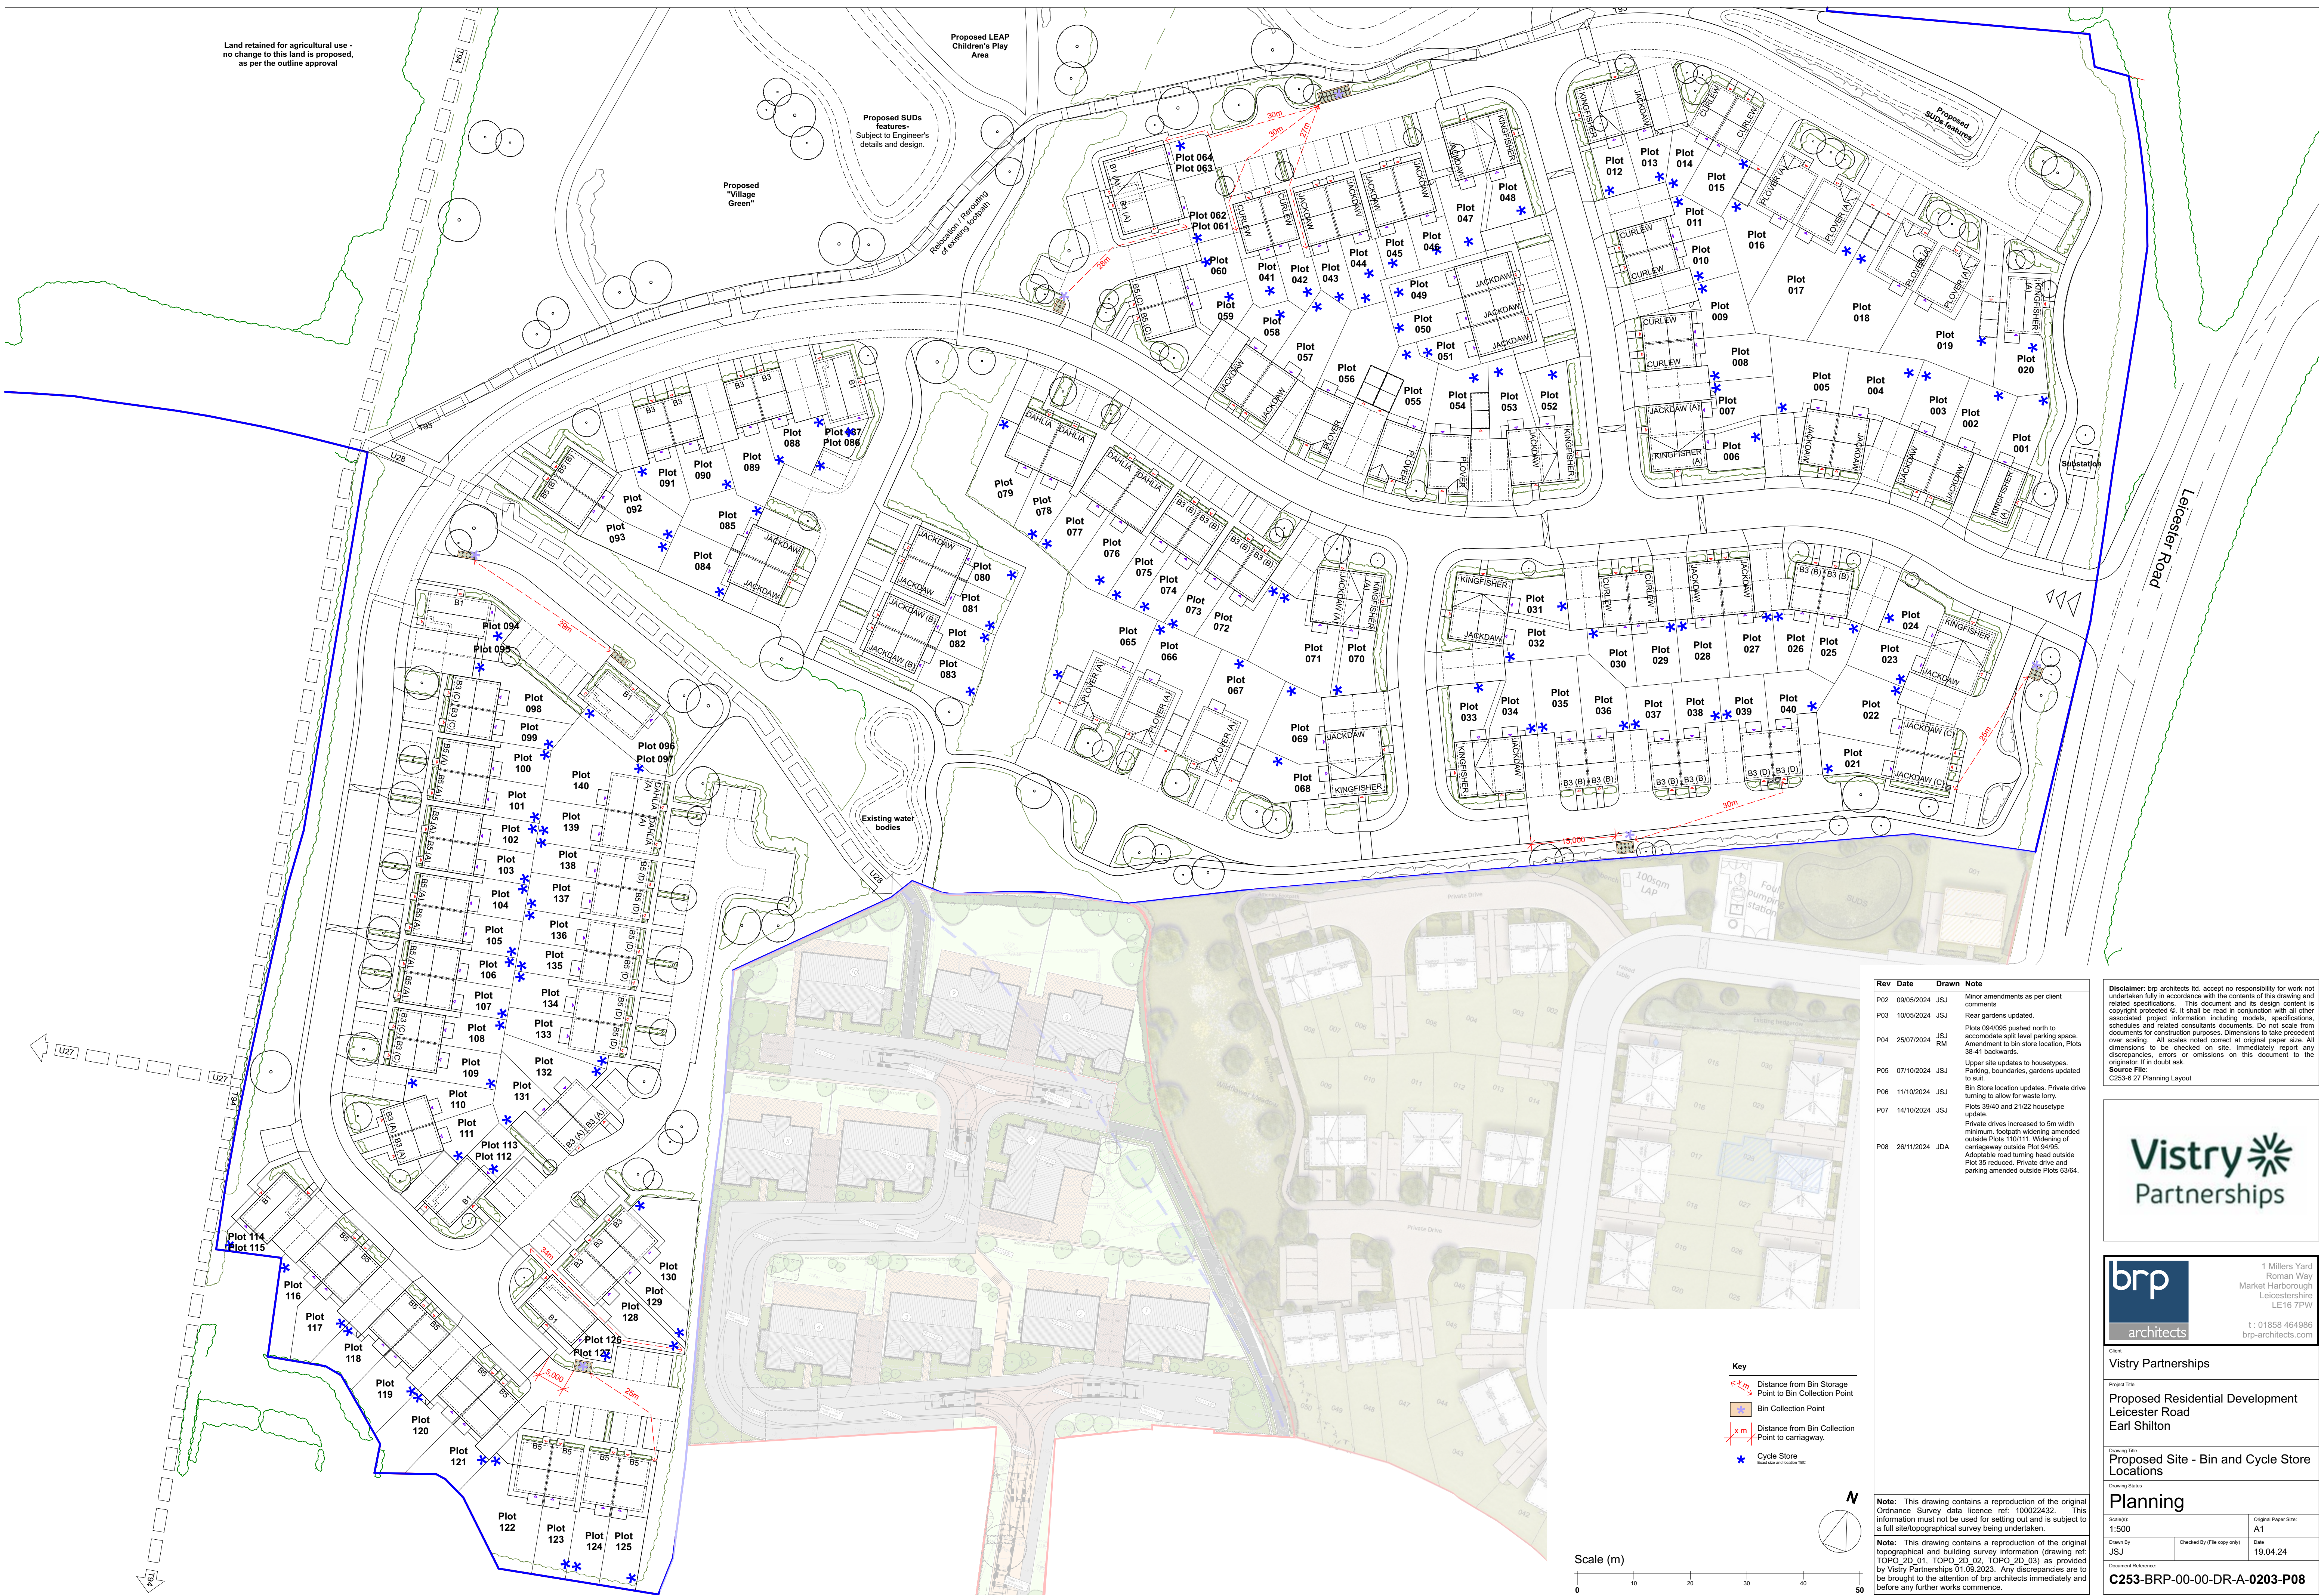

Rev	Date	Drawn	Note
P02	09/05/2024	JSJ	Minor amendments as per client comments
P03	10/05/2024	JSJ	Rear gardens updated.
P04	25/07/2024	JSJ RM	Plots 04/09/05 pushed north to accommodate spill level parking space. Amendment to bin store location. Plots 35-41 backwards
P05	07/10/2024	JSJ	Upper slippe updated to housepetes, parking, boundaries, gardens updated to suit.
P06	11/10/2024	JSJ	Bin Store location updates. Private drive turn to allow for waste lorry.
P07	14/10/2024	JSJ	Plots 39/40 and 21/22 housepete update
P08	26/11/2024	JDA	Private drives increased to 5m width minimum. Footpath widening amended outside Plots 110/111. Widening of carriage way outside Plot 94/95. Adaptable road turning head outside Plot 35 reduced. Private drive and parking amended outside Plots 63/64.

Disclaimer: brp architects ltd. accept no responsibility for work not undertaken fully in accordance with the contents of this drawing and related specifications. This document and its design content are copyright protected ©. It shall be read in conjunction with all other associated project information including models, specifications, schedules and related consultants documents. Do not scale from documents for construction purposes. Dimensions to take precedent over scaling. All scales noted correct at original paper size. All drawings to be checked on site. Immediately report any discrepancies, errors or omissions on this document to the originator. If in doubt ask.

Source File:
C253-6 27 Planning Layout



1 Millers Yard
Roman Way
Market Harborough
Leicestershire
LE16 7PW
t : 01858 464986
orp-architects.com

Client
Vistry Partnerships

Project Title
Proposed Residential Development
Leicester Road
Earl Shilton

Drawing State:

Planning

Scale(s): 1:500		Original Paper Size: A1
Drawn By JSJ	Checked By (File copy only)	Date 19.04.24

C253-BRP-00-00-DR-A-0203-P08