
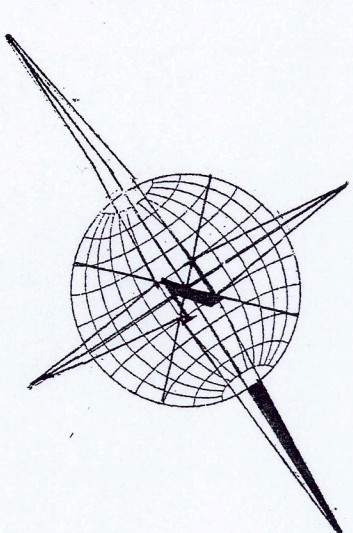
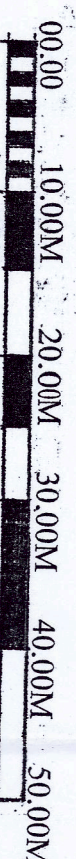


KEY:
 UNIT No:1 & 2 - OFFICES AND GARAGE CONVERSION
 UNIT No:3 - WORKSHOP/STORAGE CONVERSION
 UNIT No:4 - STABLE AND HAYLOFT CONVERSION

SITE LAYOUT PLAN 1:500

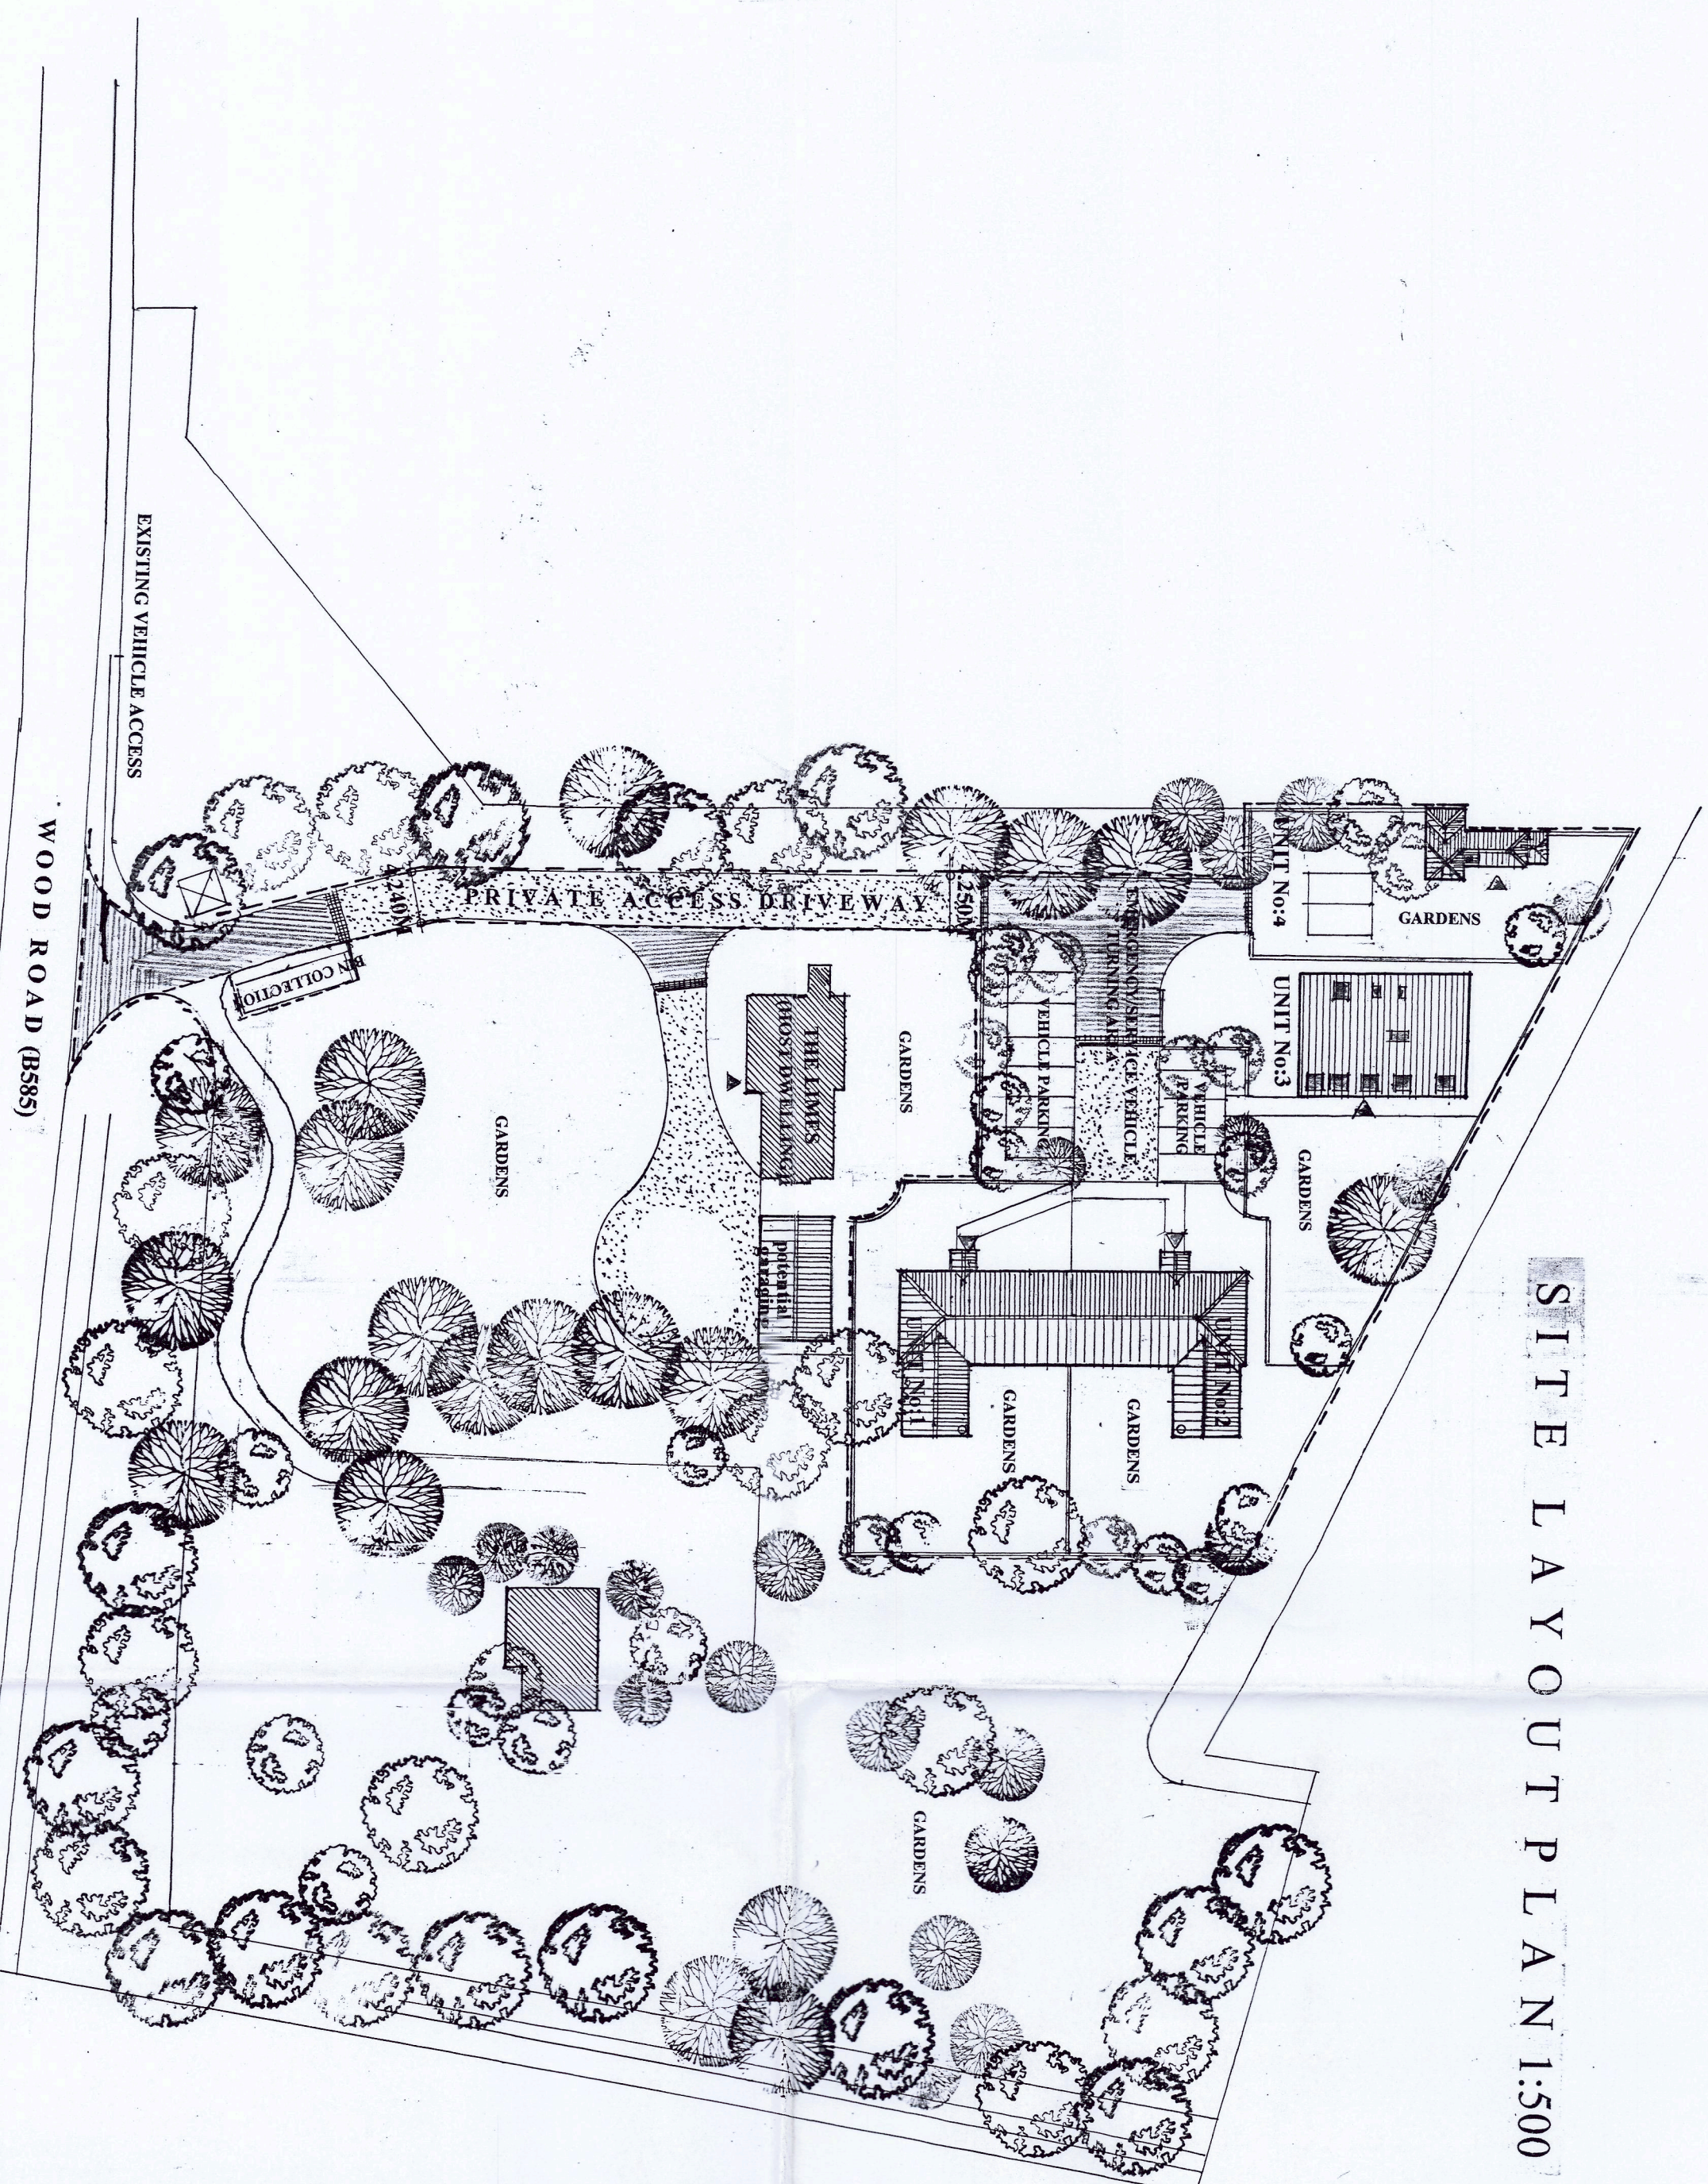

CLIENTS:
 Mr A McCarthy &
 Mrs A McCarthy - Young
 PROJECT:
 The Conversion of Existing
 To Form a Four Dwellings
 Land at The Limes,
 Wood Road,
 Nailstone,
 Leicestershire.

DRAWING TITLE:
 Proposed Site Layout Plan

SCALE: 1:500
 DWG. No: HMD/2023
 C Copyright HMD/2023

HOUSE
 D E S

