


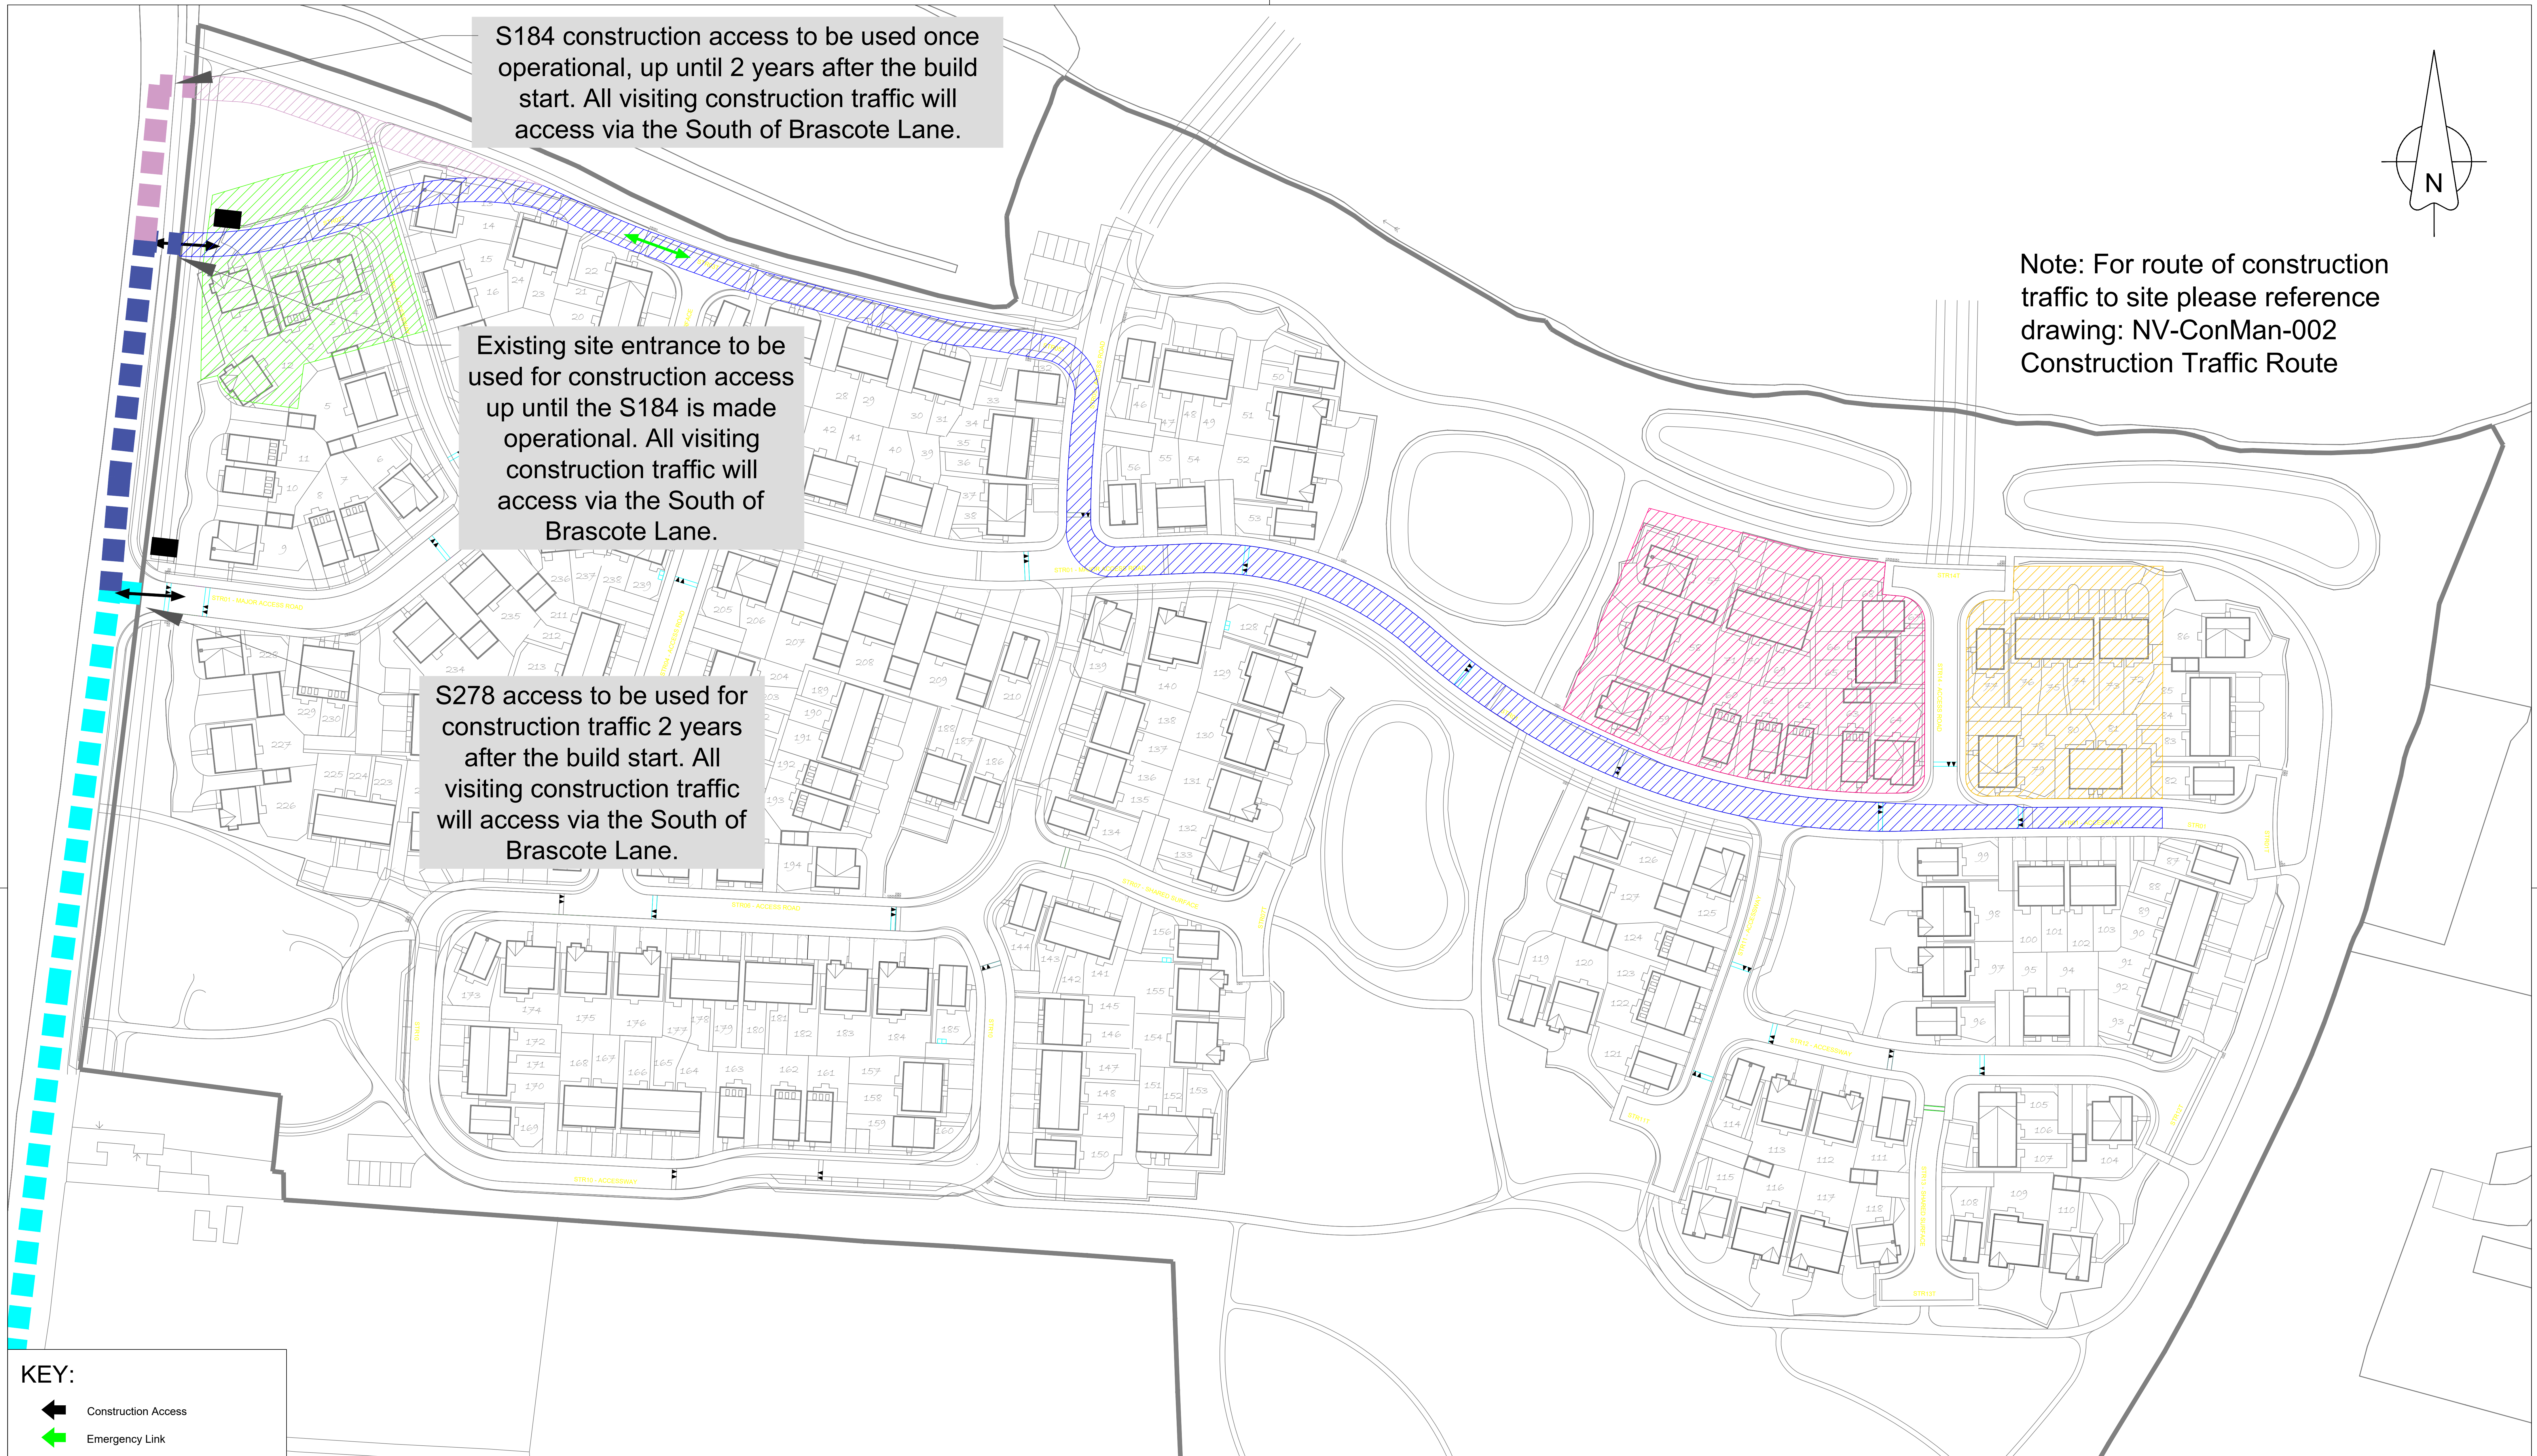

KEY:

- Construction Access
- Emergency Link
- Temporary Compound, Storage & Parking
- Compound, Storage & Parking
- Parking
- Temporary Site Haul Road (tarmac)
- Wheel wash facility (within 10m of site entrance)
- Temporary construction access until S184 access is operational
- Construction access route after 2 years of build
- Construction access route once S184 is operational

E	S184 access shown.	10.07.25	Development Brascote Lane, Newbold verdon Persimmon Homes (North Midlands)			
D	Construction traffic access position revised. Temporary access through existing access shown.	02.05.25				
C	Construction traffic access position revised. Site compound and parking position revised.	16.04.25	Drawing Title Construction Traffic Management Plan			
B	Construction traffic note added.	16.04.25	Drawing Status —			
A	Buildroute amended and compound location moved.	27.08.24	Drawing Ref NV_ConMan_001			
Rev	Description	Date	Date 08/24 Scale 1/500@A0 Drawn / Checked by PS Rev E			