

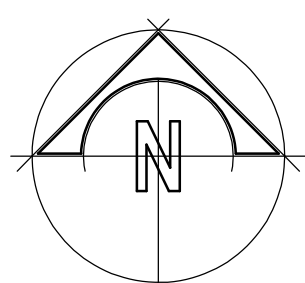


The Builder is to comply in all respects with the current Building Regulations and latest Codes of Practice.

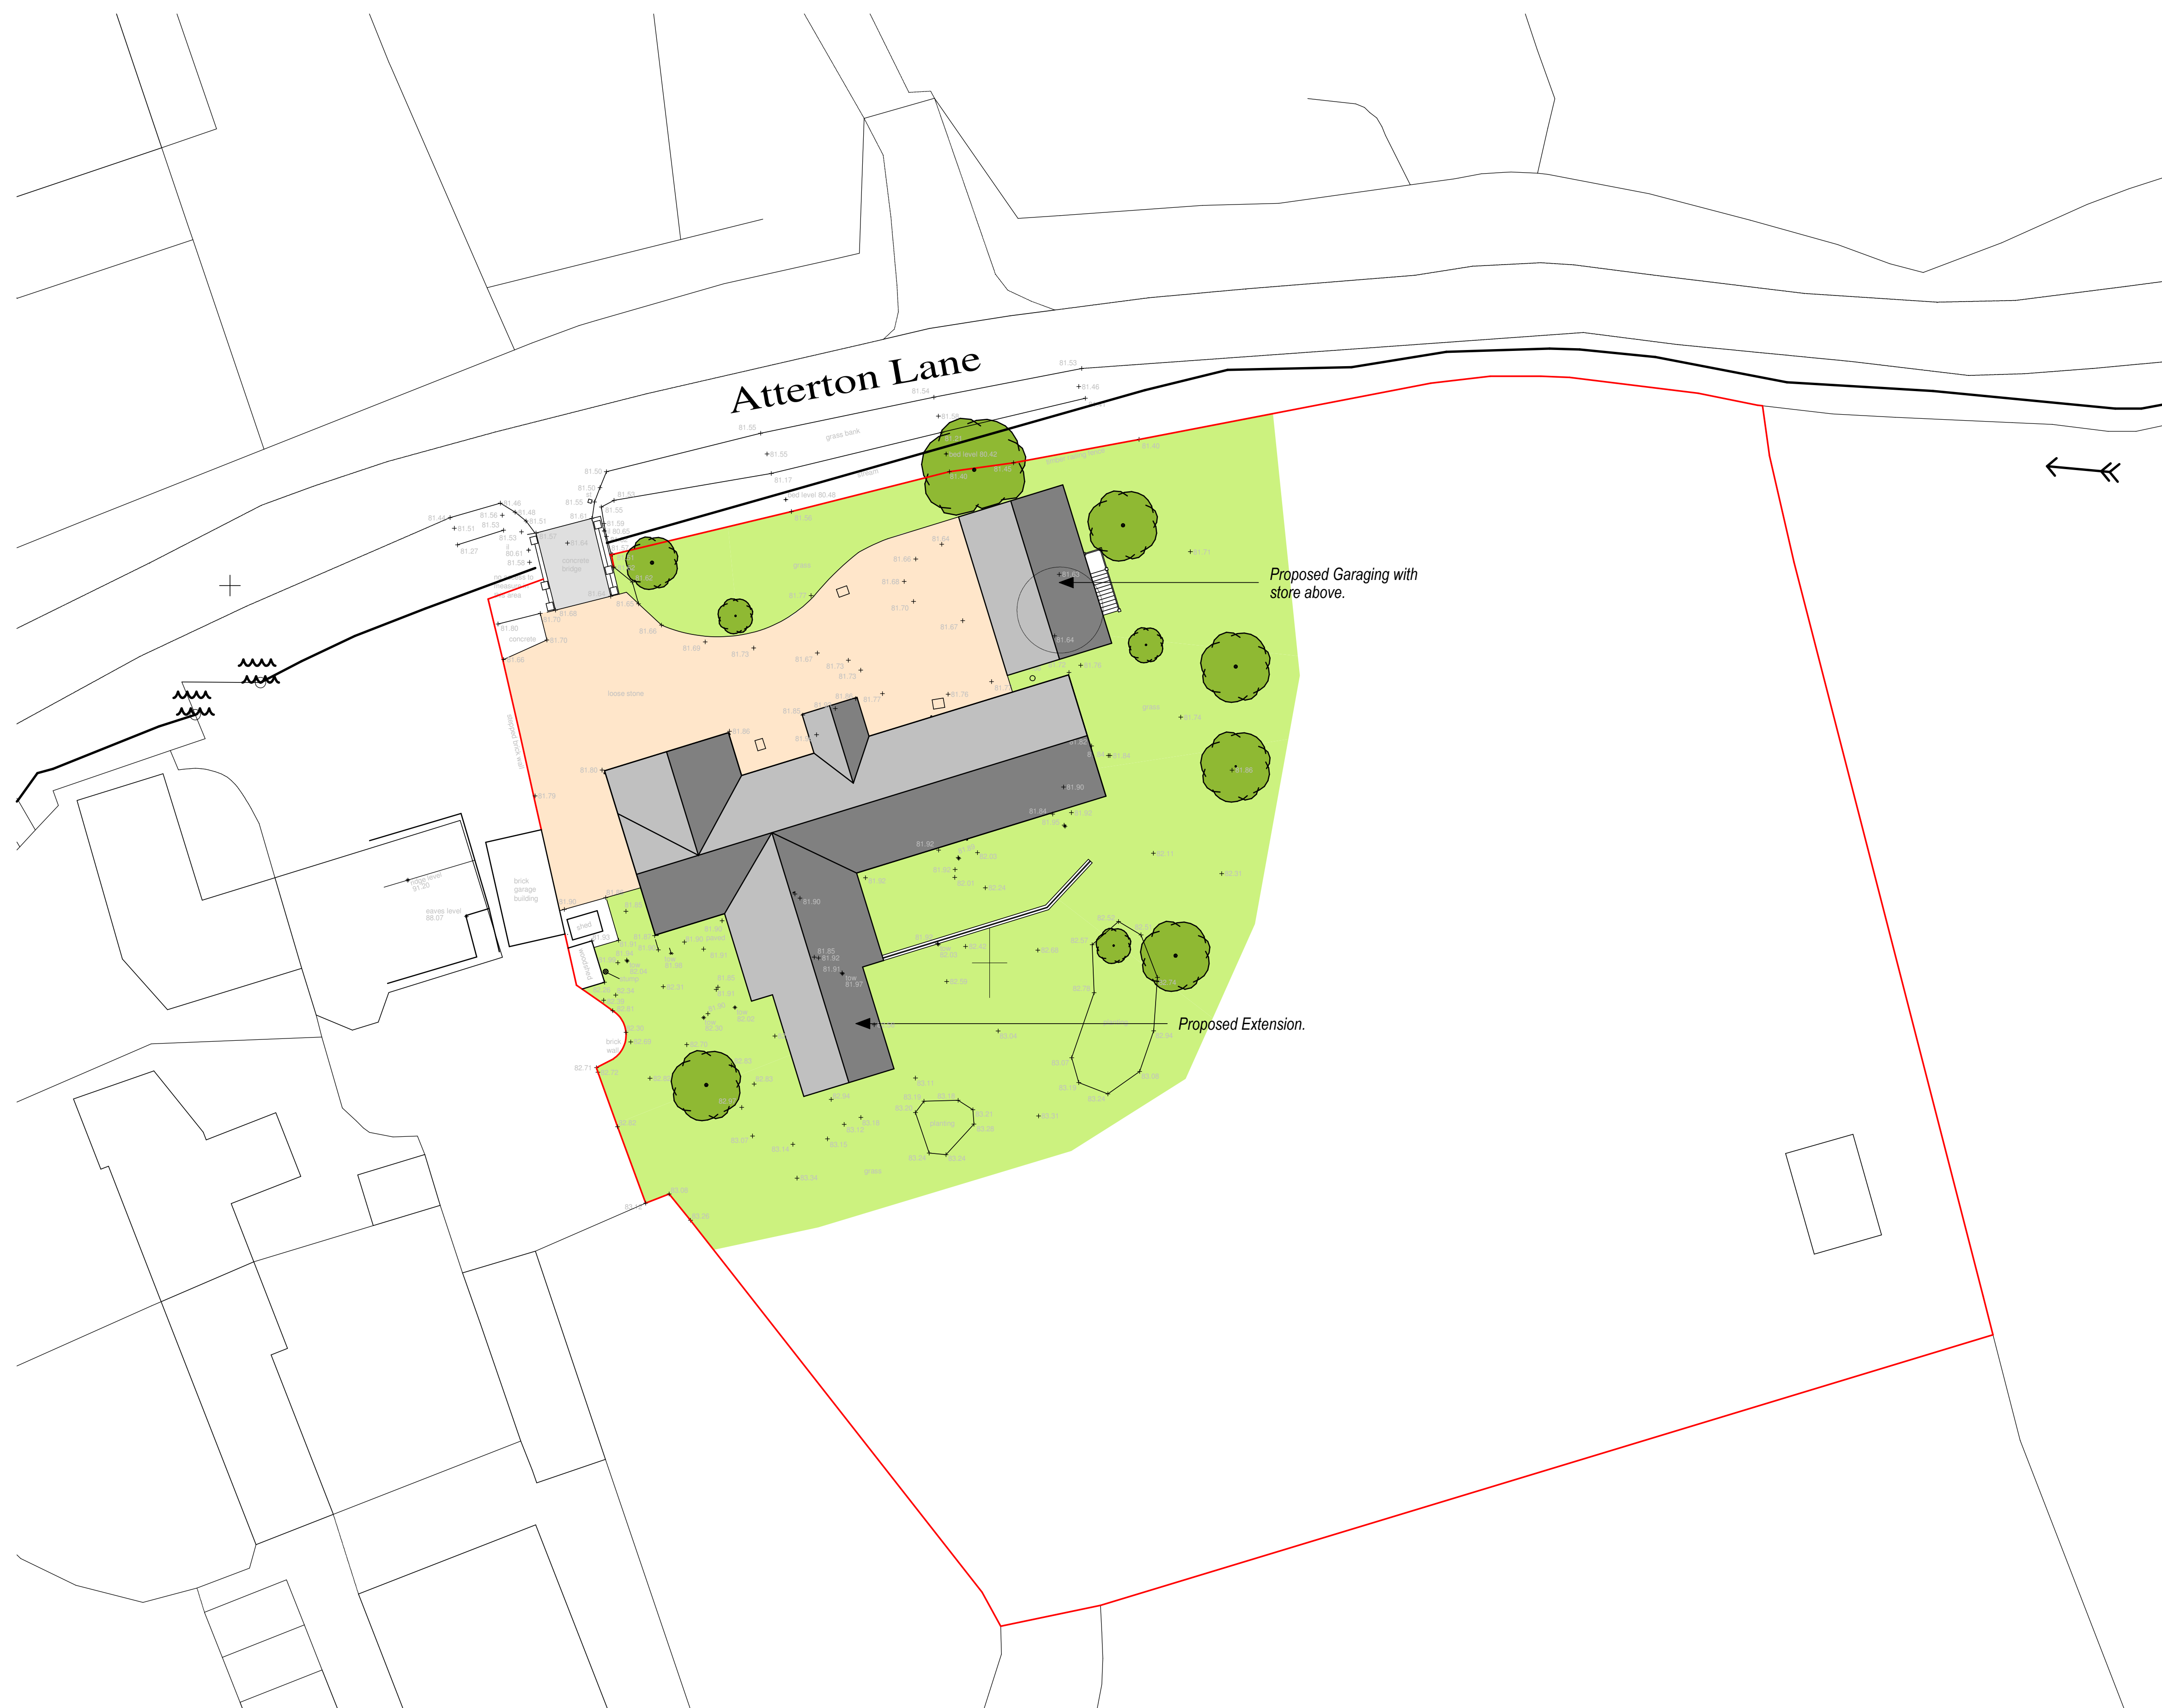

PROPOSED SITE LAYOUT.  
Scale 1/200.

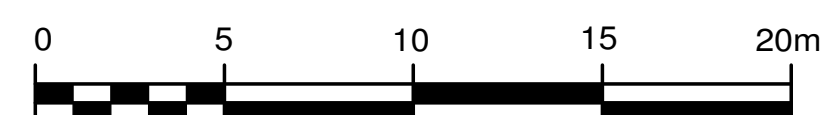

|           |             |         |
|-----------|-------------|---------|
| revisions |             | JOB No. |
| No.       | Description | Date    |
|           |             |         |

**BAILEY DESIGN LIMITED**  
ARCHITECTURAL, PLANNING & DEVELOPMENT CONSULTANTS  
43a MITCHELLS COURT LOWER GUNGATE TAMWORTH  
STAFFORDSHIRE B79 7AS Tel 01827 314962  
Email [tim@baileydesign.ltd.uk](mailto:tim@baileydesign.ltd.uk)

**PROPOSED EXTENSIONS & GARAGE  
AT THORNFIELD BUNGALOW,  
ATTERTON LANE, ATTERTON. CV13 6JU.**

PROPOSED SITE LAYOUT.

|        |          |       |         |
|--------|----------|-------|---------|
| SCALE  | DATE     | DRAWN | JOB No. |
| 1/200. | June 25. | tb.   | 9861.03 |