

THE GARDEN
DESIGN Co.

Mr & Mrs Cullen

8 Cadeby Court,

Sutton Lane, Cadeby,

Nuneaton,

CV13 0AR

Scale 1:50 @ A1

Ref: 2941

Date:14/09/22

Planting Plan B

*All measurements, sizes, planting & furniture are for visual purposes only and must be confirmed on site prior to installation

PLEASE NOTE

Positioning may be adjusted on site. Plants are plotted as an indication, not always an exact position.


Not all plants flower at the same time or will be flowering at the time of planting.

Planting is depicted on the plan in circles, each circle is an individual plant at its mature size to prevent overcrowding at a later date, it does not reflect their size at the time of planting. Plant sizes at the point of supply is noted on the plant list.

Nearest substitutions may be used due to seasonal shortages. The closest match will be allocated. Any substitutions will be made by the discretion of the designer will not affect the look of the overall plan.

Two rows of wire line on fence



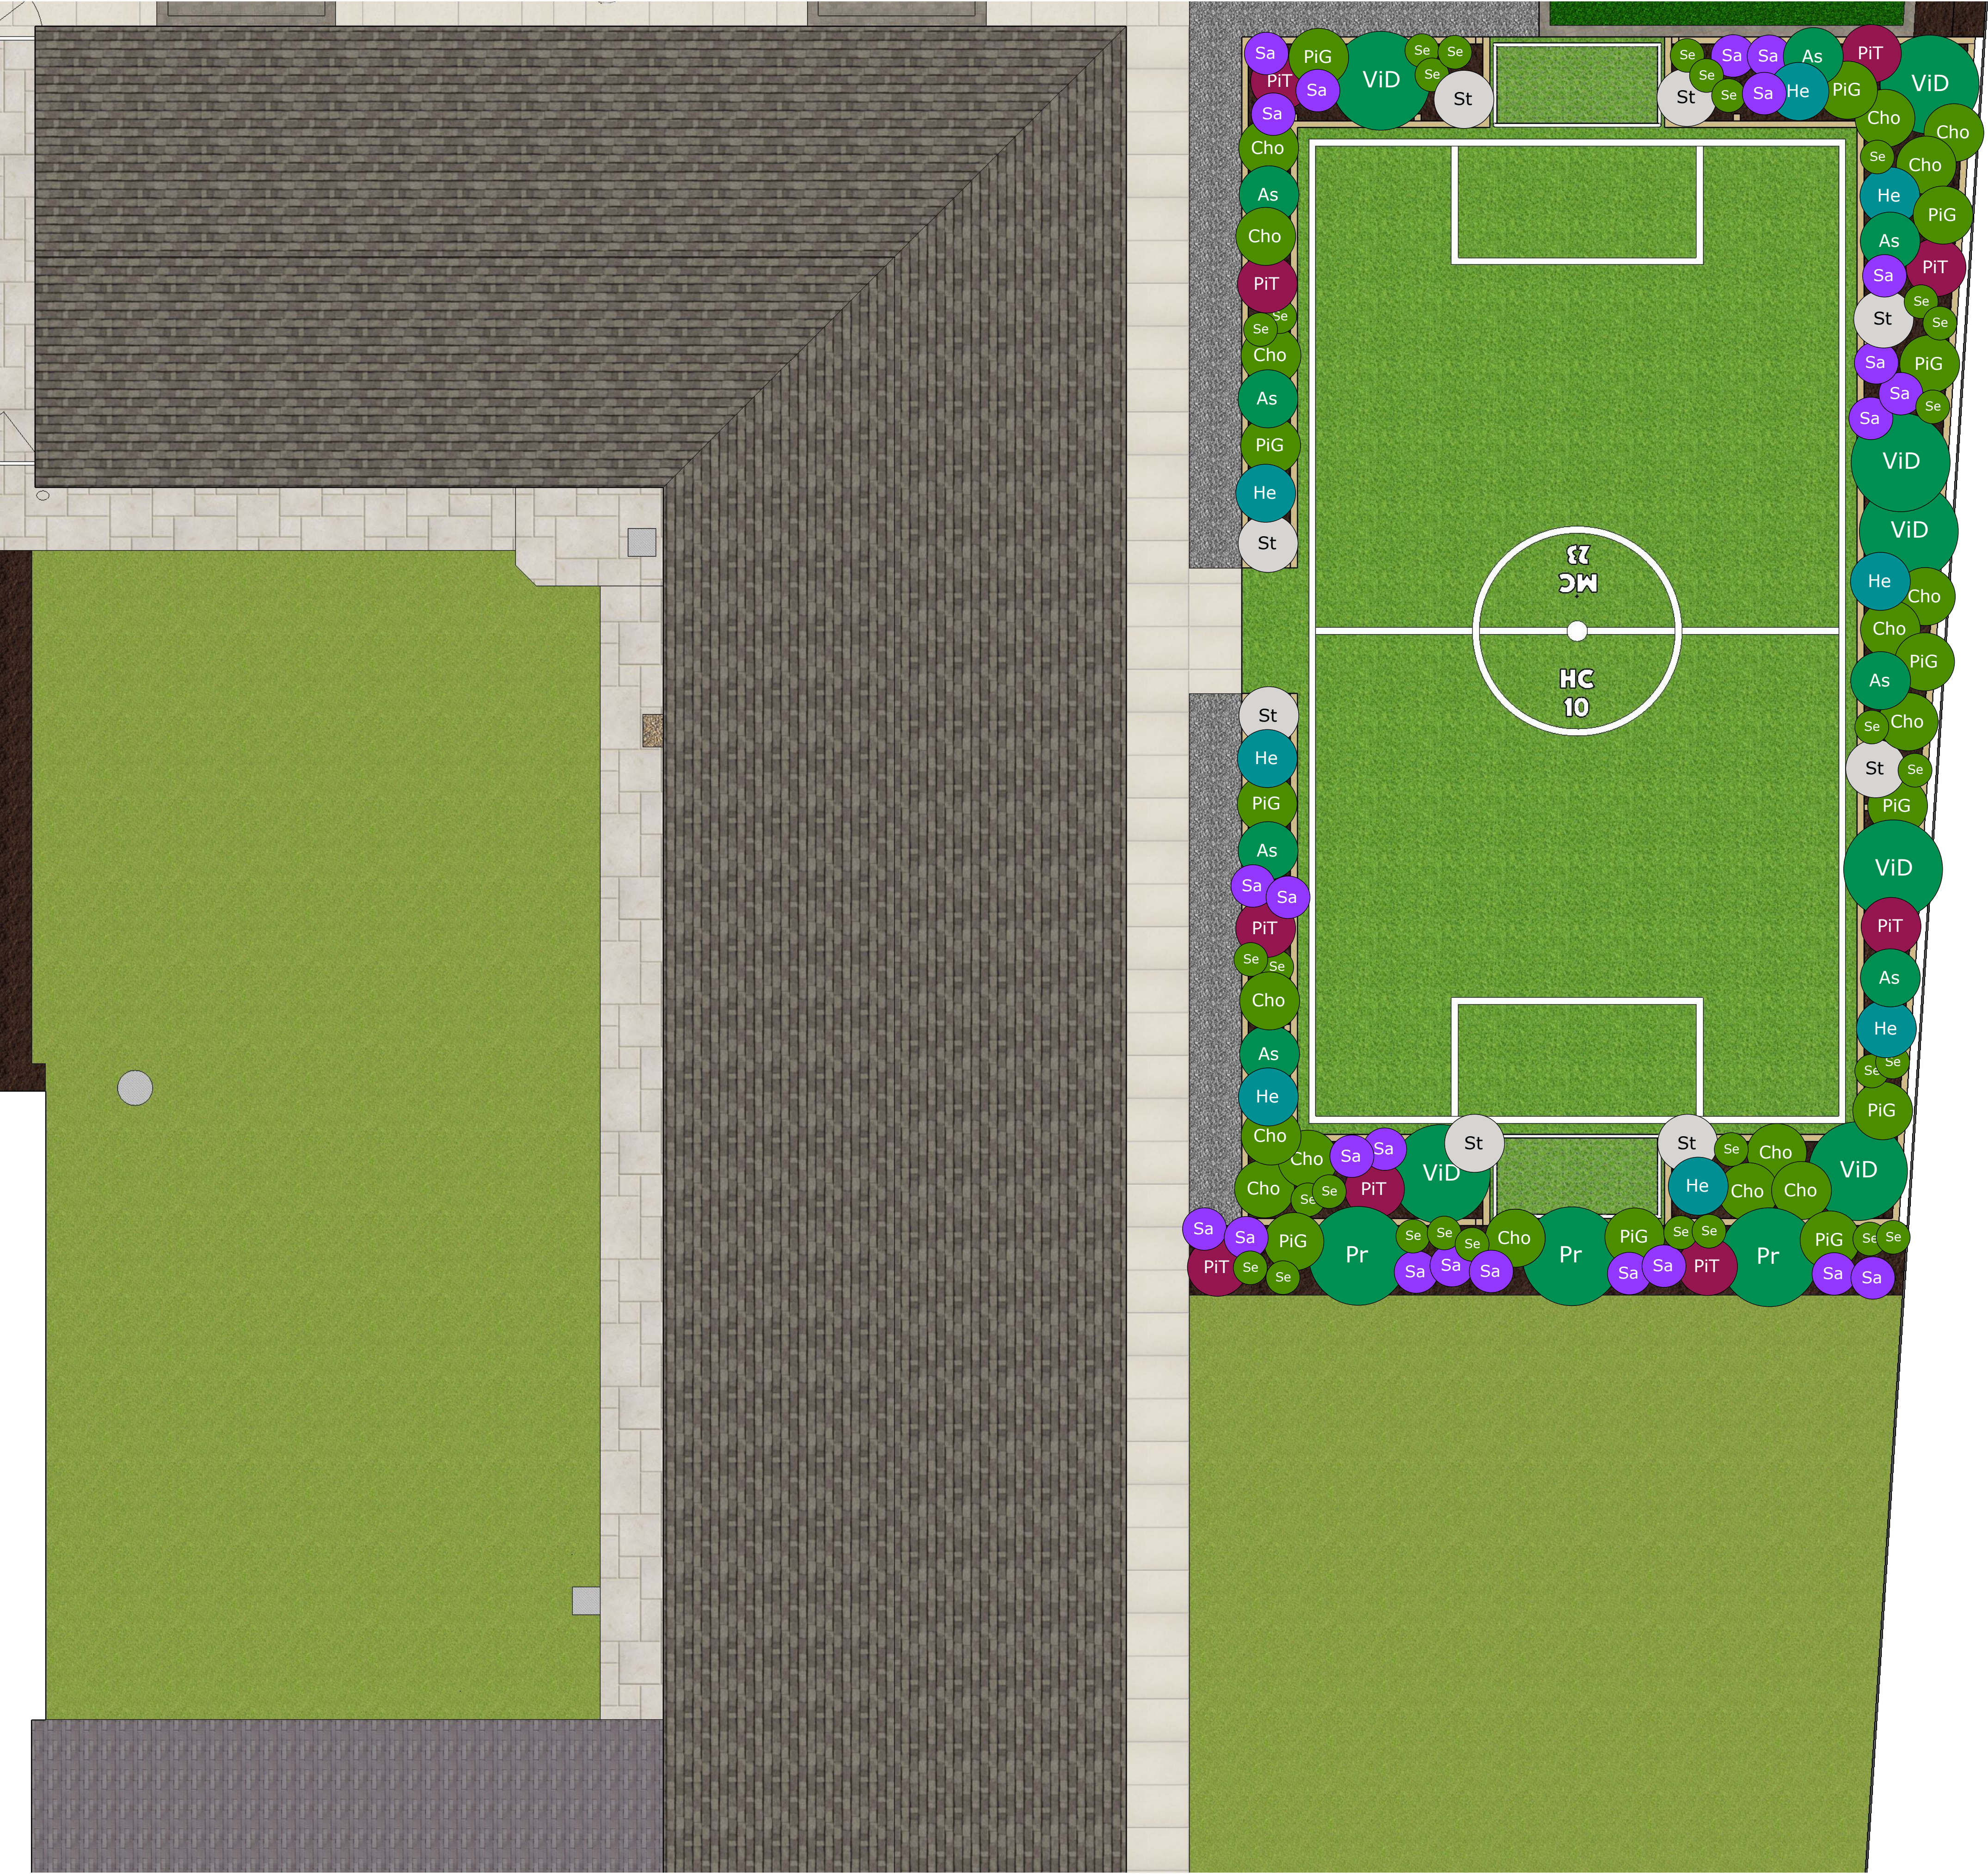

THE GARDEN
DESIGN CO.



Co.
Cornus alba 'Kesselringii'
Semi-Evergreen
Spring/Summer Flowering
Winter stem colour
Full Sun/Partial Shade
Supply Size: 80-100cm 10 Litre
Mature H&S:2x2m



Hy.
Hydrangea paniculata
Non-Evergreen
Summer Flowering
Full Sun/Partial Shade
Supply Size: 60-80cm 10 Litre
Mature H&S: 2.5x2.5m



ViD.
Viburnum davidii
Evergreen
Spring Flowering, Autumn/
Winter Berries
Full Sun/ Partial Shade/
Full Shade
Supply Size: 30-40cm 10 Litre
Mature H&S: 1.5x1.5m



Pr.
Prunus 'Otto Luyken'
Spring Flowering
Full Sun/Partial Shade/Full Shade
Supply Size: 40-60cm 10 Litre
Mature H&S: 90cm x 140cm



PiT.
Pittosporum 'Tom Thumb'
Evergreen
Full Sun/Partial Shade
Supply Size: 30-40cm 5 Litre
Mature H&S: 90x90cm



PiG.
Pittosporum 'Golf Ball'
Evergreen
Full Sun/Partial Shade
Supply Size: 30-40cm 10 Litre
Mature H&S: 90x90cm



He.
Hebe albicans
Evergreen
Summer Flowering
Full Sun/ Partial Shade
Supply Size: 30-40cm 5 Litre
Mature H&S:50x90cm




Cho.
Choisya 'White Dazzler'
Evergreen
Autumn/Spring
Flowering
Full Sun/Partial Shade
Supply Size: 40-60cm 5 Litre
Mature H&S: 90x90cm



PiN.
Pittosporum tobira 'Nanum'
Evergreen
Summer Flowering
Full Sun/Partial Shade
Supply Size: 40-60cm 10 Litre
Mature Size: 80x80cm



As.
Astrantia major 'Alba'
Non-Evergreen
Summer Flowering
Full Sun/Partial Shade
Supply Size: 2 Litre
Mature H&S: 90x40cm

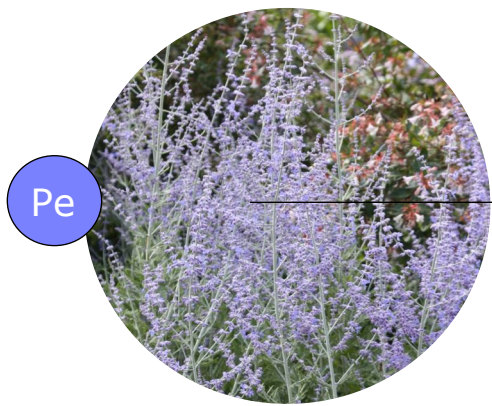

Pe.
Perovskia 'Little Spire'
Non-Evergreen
Summer/Autumn Flowering
Full Sun
Supply Size: 2 Litre
Mature H&S: 60x60cm



Sa.
Salvia 'Caradonna'
Non-Evergreen
Summer Flowering
Fun Sun/ Partial Shade
Supply Size: 2 Litre
Mature H&S: 50x50cm




Se.
Sesleria autumnalis
Evergreen
Summer Plumes
Full Sun/Partial Shade
Supply Size:
Mature H&S: 60x45cm



St.
Stachys byzantina
Evergreen
Summer Flowering
Full Sun
Supply Size: 2 Litre
Mature H&S: 50x90cm



Phl.
Phlomis tuberosa 'Bronze Flamingo'
Evergreen
Summer Flowering
Full Sun/ Partial Shade
Supply Size: 2 Litre
Mature H&S:120x90cm

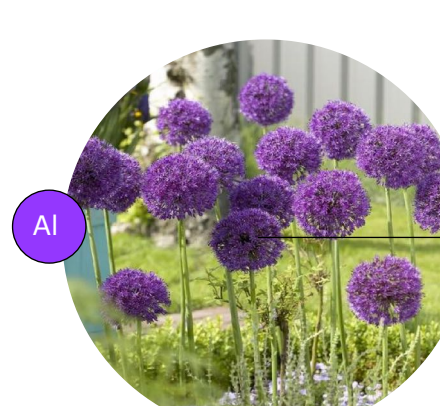

Al.
Allium 'Purple Sensation'
Non-Evergeen
Summer Flowering
Full Sun
Supply Size:2 Litre
Mature H&S: 90x40cm



As.
Astelia chathamica
Evergreen
Full Sun/ Partial Shade
Supply Size: 2 Litre
Mature H&S: 130x90cm



Ha.
Hakenechloa macro
Non-Evergreen
Full Sun/Partial/Full Shade
Autumn/Winter Interest
Supply Size: 2 Litre
Mature H&S: 40x40cm



Tr.
Trachleospernum jasminoides
Evergreen
Summer Flowering
Full Sun/Partial Shade
Supply Size: 150-175cm Container grown
Mature H&S: Up to 6m



Ak.
Akebia quinata
Evergreen
Summer Flowering
Full Sun/Partial Shade - Full Shade
Supply Size: 150-175cm Container grown
Mature H&S: Up to 8m



Pl
Carpinus Pleach Trees
Non- Evergreen (holds onto brown
leaves over winter)
Full Sun/Partial Shade
Supply Size: 12-14cm girth Container grown
Pleached 1.5m(w)x1.5m(h) 1.8m c/s
Mature H&S:1.8 Clear Stem

Key	Plant	Quantity	Density
Co	Cornus 'Kesselringii'	7	1
Hy	Hydrangea paniculata	7	1
ViD	Viburnum davidii	21	1
Pr	Prunus 'Otto Luyken'	6	1
PiT	Pittosporum 'Tom Thumb'	19	1
PiG	Pittosporum 'Golf Ball'	26	1
He	Hebe albicans	14	1
Cho	Choisya 'White Dazzler'	32	1
PiN	Pittosporum 'Nana'	18	1
As	Astrantia 'Alba'	49	1
Pe	Perovskia 'Little Spire'	26	1
Sa	Salvia 'Caradonna'	56	1
Se	Sesleria autumnalis	59	1
St	Stachys byzantina	18	1
Phl	Phlomis 'Bronze Flamingo'	8	1
Al	Allium 'Purple Sensation'	27	3
As (green)	Astelia chathamica	13	1
Ha	Hakenechloa macro	9	1
Tr	Trachleospernum jasminoides	6	1
Ak	Akebia quinata	4	1
Pl	Carpinus pleach trees	14	1