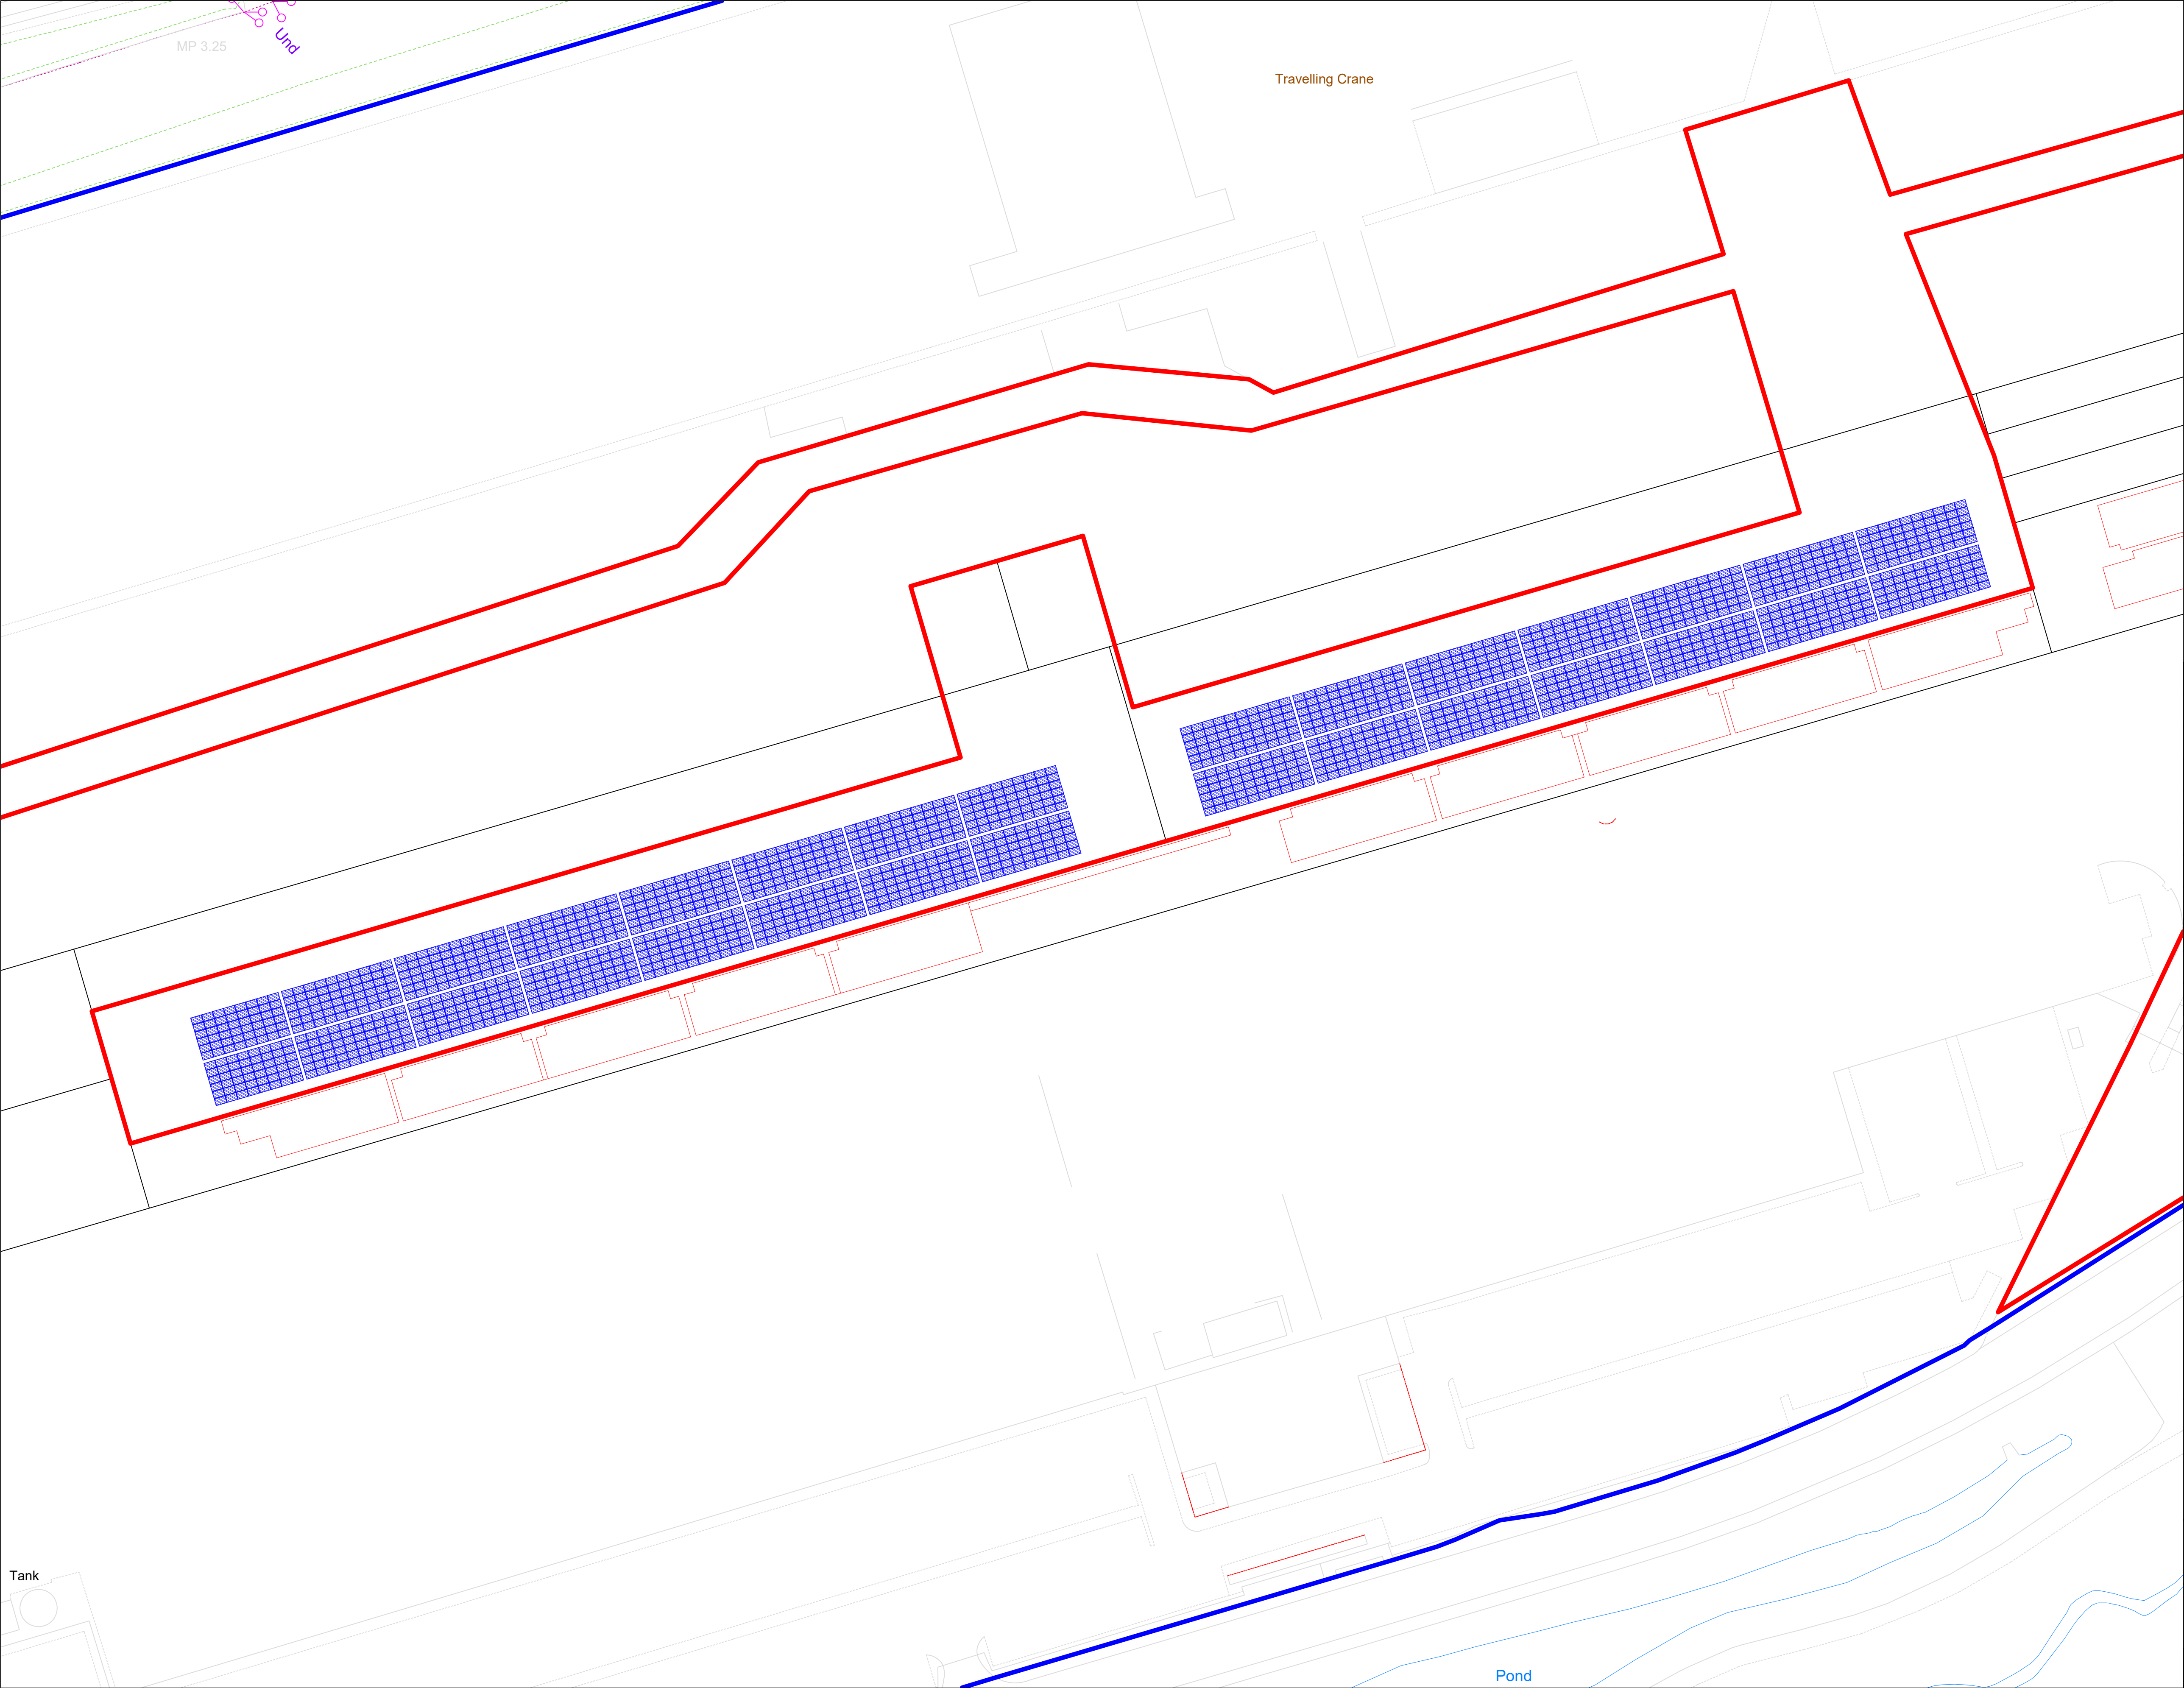


Crown copyright and database rights 2023 Ordnance Survey 0100031673

Notes:

- ALL DIMENSIONS ARE IN MM.
- IMAGES ARE FOR GENERAL INFORMATION.
- EVOENERGY RESERVE THE RIGHT TO REVISE THIS DRAWING IN THE INTEREST OF SYSTEM DEVELOPMENT.
- THIS DRAWING REMAINS THE INTELLECTUAL PROPERTY OF EVOENERGY AND MAY BE DISTRIBUTED ONLY WITH PERMISSION EXPRESSED IN WRITING.

NOT FOR CONSTRUCTION

P01	PROVISIONAL	17/08/2023	N.OUN	X.XXXXX
REV	DESCRIPTION	DATE	BY	APPROVED

System Details

System Information

System Size: 749.7 kWp

Number of Panels: 1764 x 425 Wp

Orientation: 165 Degrees

Tilt: 6 Degrees

Area of Active PV: 3524.4 m²

Roof Type: TRAPEZOIDAL

North Indicator

EvoEnergy Ltd
Eldon Business Park,
Eldon Road,
Nottingham, NG9 6DZ

T: 08448 150200
F: 01512 111917
www.evoenergy.co.uk
info@evoenergy.co.uk

Project		
DBD HUB4		
Drawing Title		
PROPOSED PLAN		
Drawn By	Approved By	Scale (A1)
N.OUN	X.XXXXX	1:500
Drawing Status		
PROVISIONAL		
Drawing Number		Date
100-0428 - P03-P01		17/08/2023