



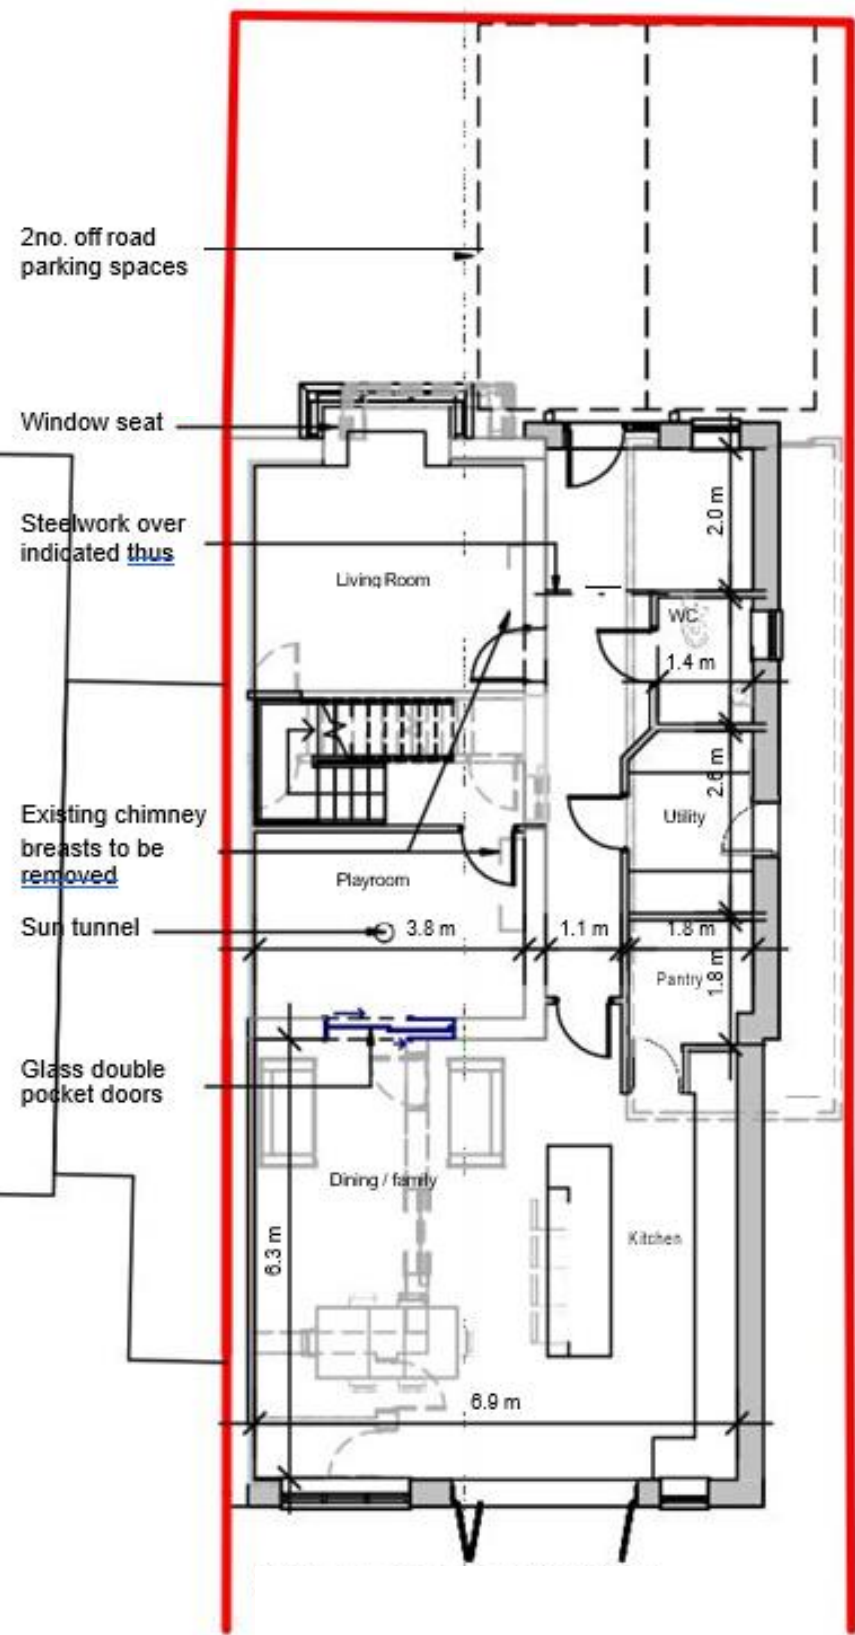

Ground Floor Plan

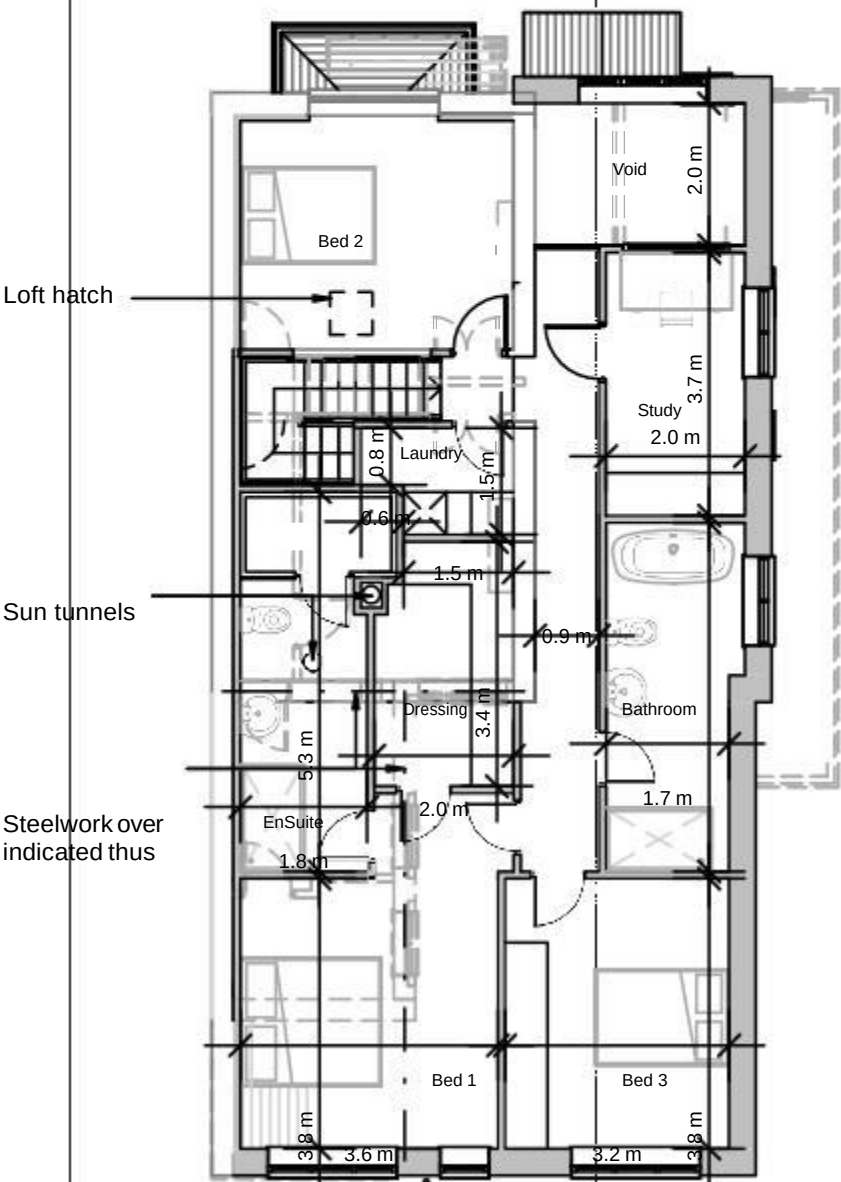

First Floor Plan




Front Elevation





Side Elevation



Rear Elevation

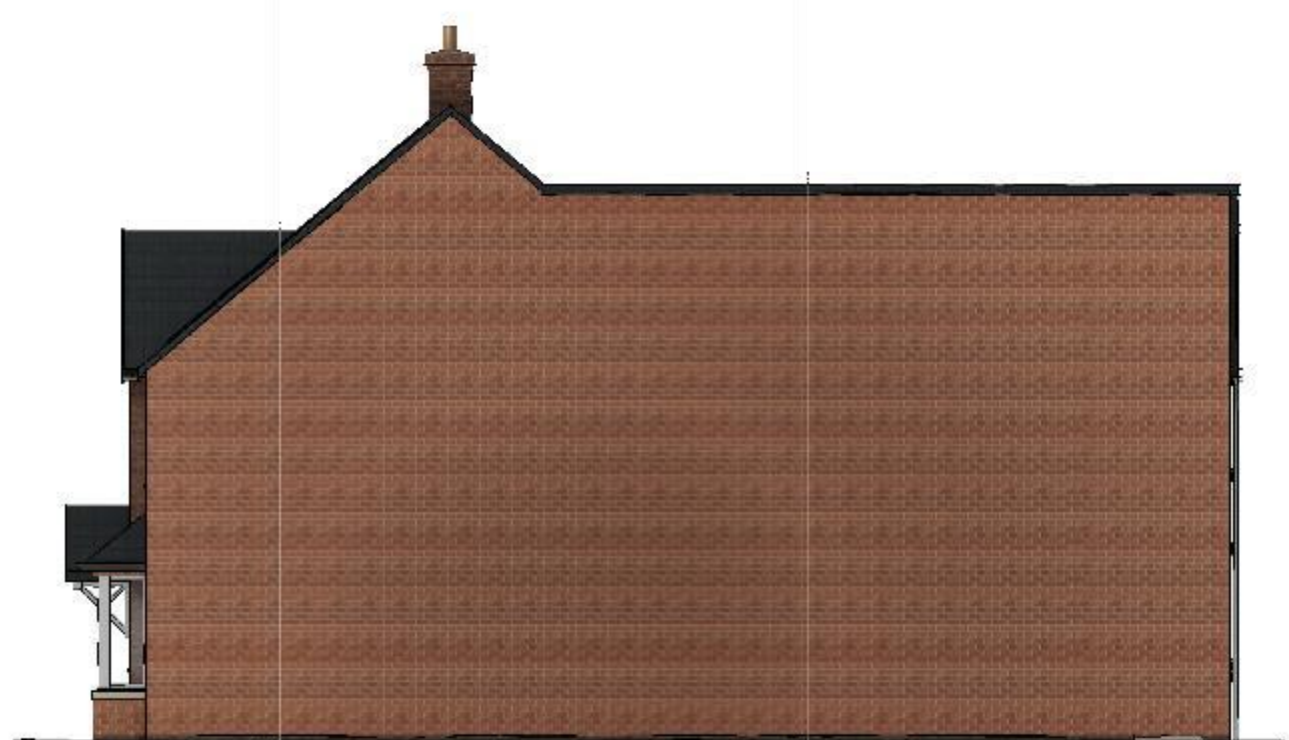

Side Elevation

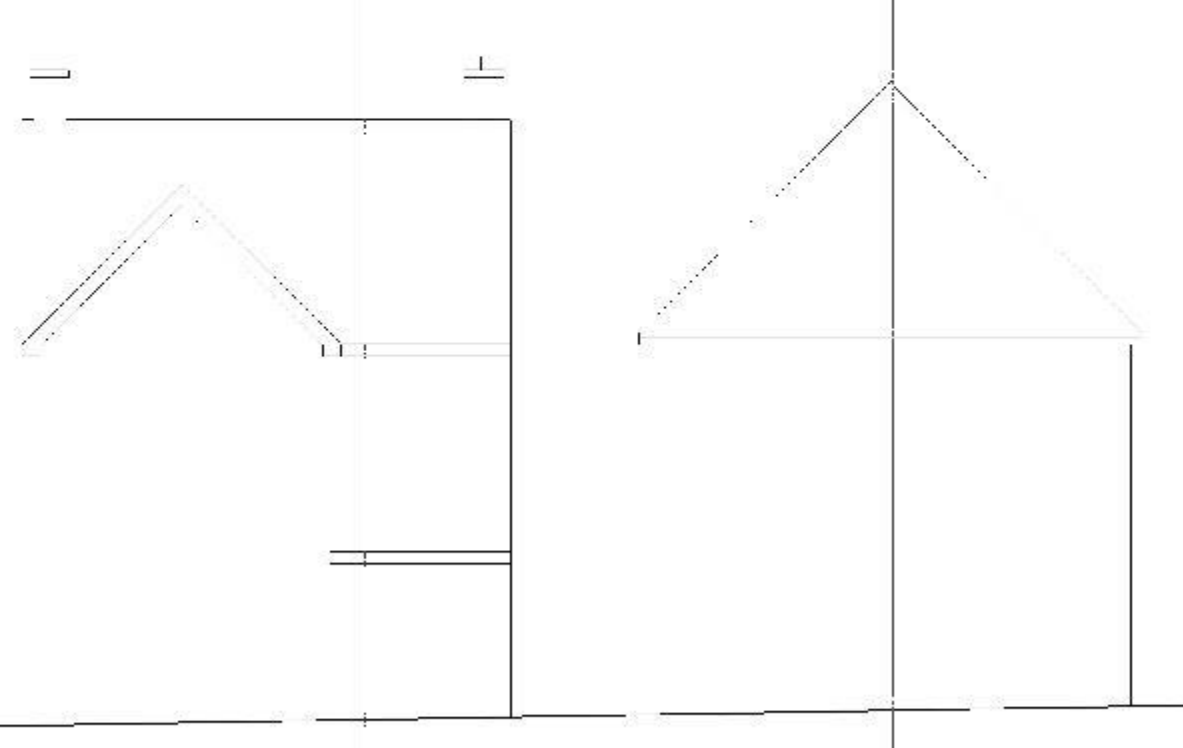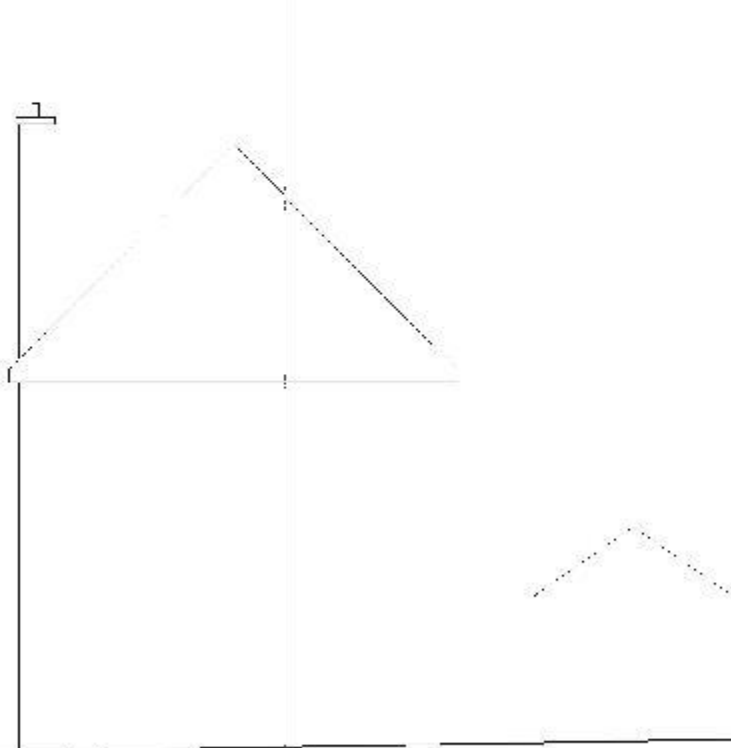

Indicative street scene
Outline of adjacent dwellings indicative only,