


New Tree & Shrub Planting UK native trees and shrubs; recommended size and species as per Section DS10 of report.	
Tree Specification Sorbus aria (Whitebeam)	2 x No. Container grown. Size - Standard, 8 - 10cm girth, approximately 2.5 - 3.5m in height.
Tree Specification Sorbus aucuparia (Rowan)	Multi stem. Min 10 x No. Container grown. Size - approximately 2.5 - 3.5m in height.
Shrub Specification Viburnum opulus (Gelder rose)	Minimum 16 x No. in 10 litre pots.
Shrub Specification Frangula alnus (Alder buckthorn)	13 x No. plants, planted in 5 groups of 2 or 3 in 10 litre pots.
Tree Specification Quercus robur 'Fastigiata' (Fastigate oak)	14 x No. Container grown. Size - approximately 1.5 - 2m in height.
Tree Specification Amelanchier lamarckii (Snowy mespil)	Multi stem. Min 9 x No. Container grown. Size - approximately 2 - 2.5m in height.
Tree Specification Betula Pendula 'Fastigiata' (Fastigate silver birch)	4 x No. Container grown. Size - Standard, 8 - 10cm girth, approximately 2.0 - 2.5m in height.
Tree Specification Pyrus calleryana (Gallery pear)	9 x No. Container grown. Size - Standard, 8 - 10cm girth, approximately 2.5 - 3.5m in height.

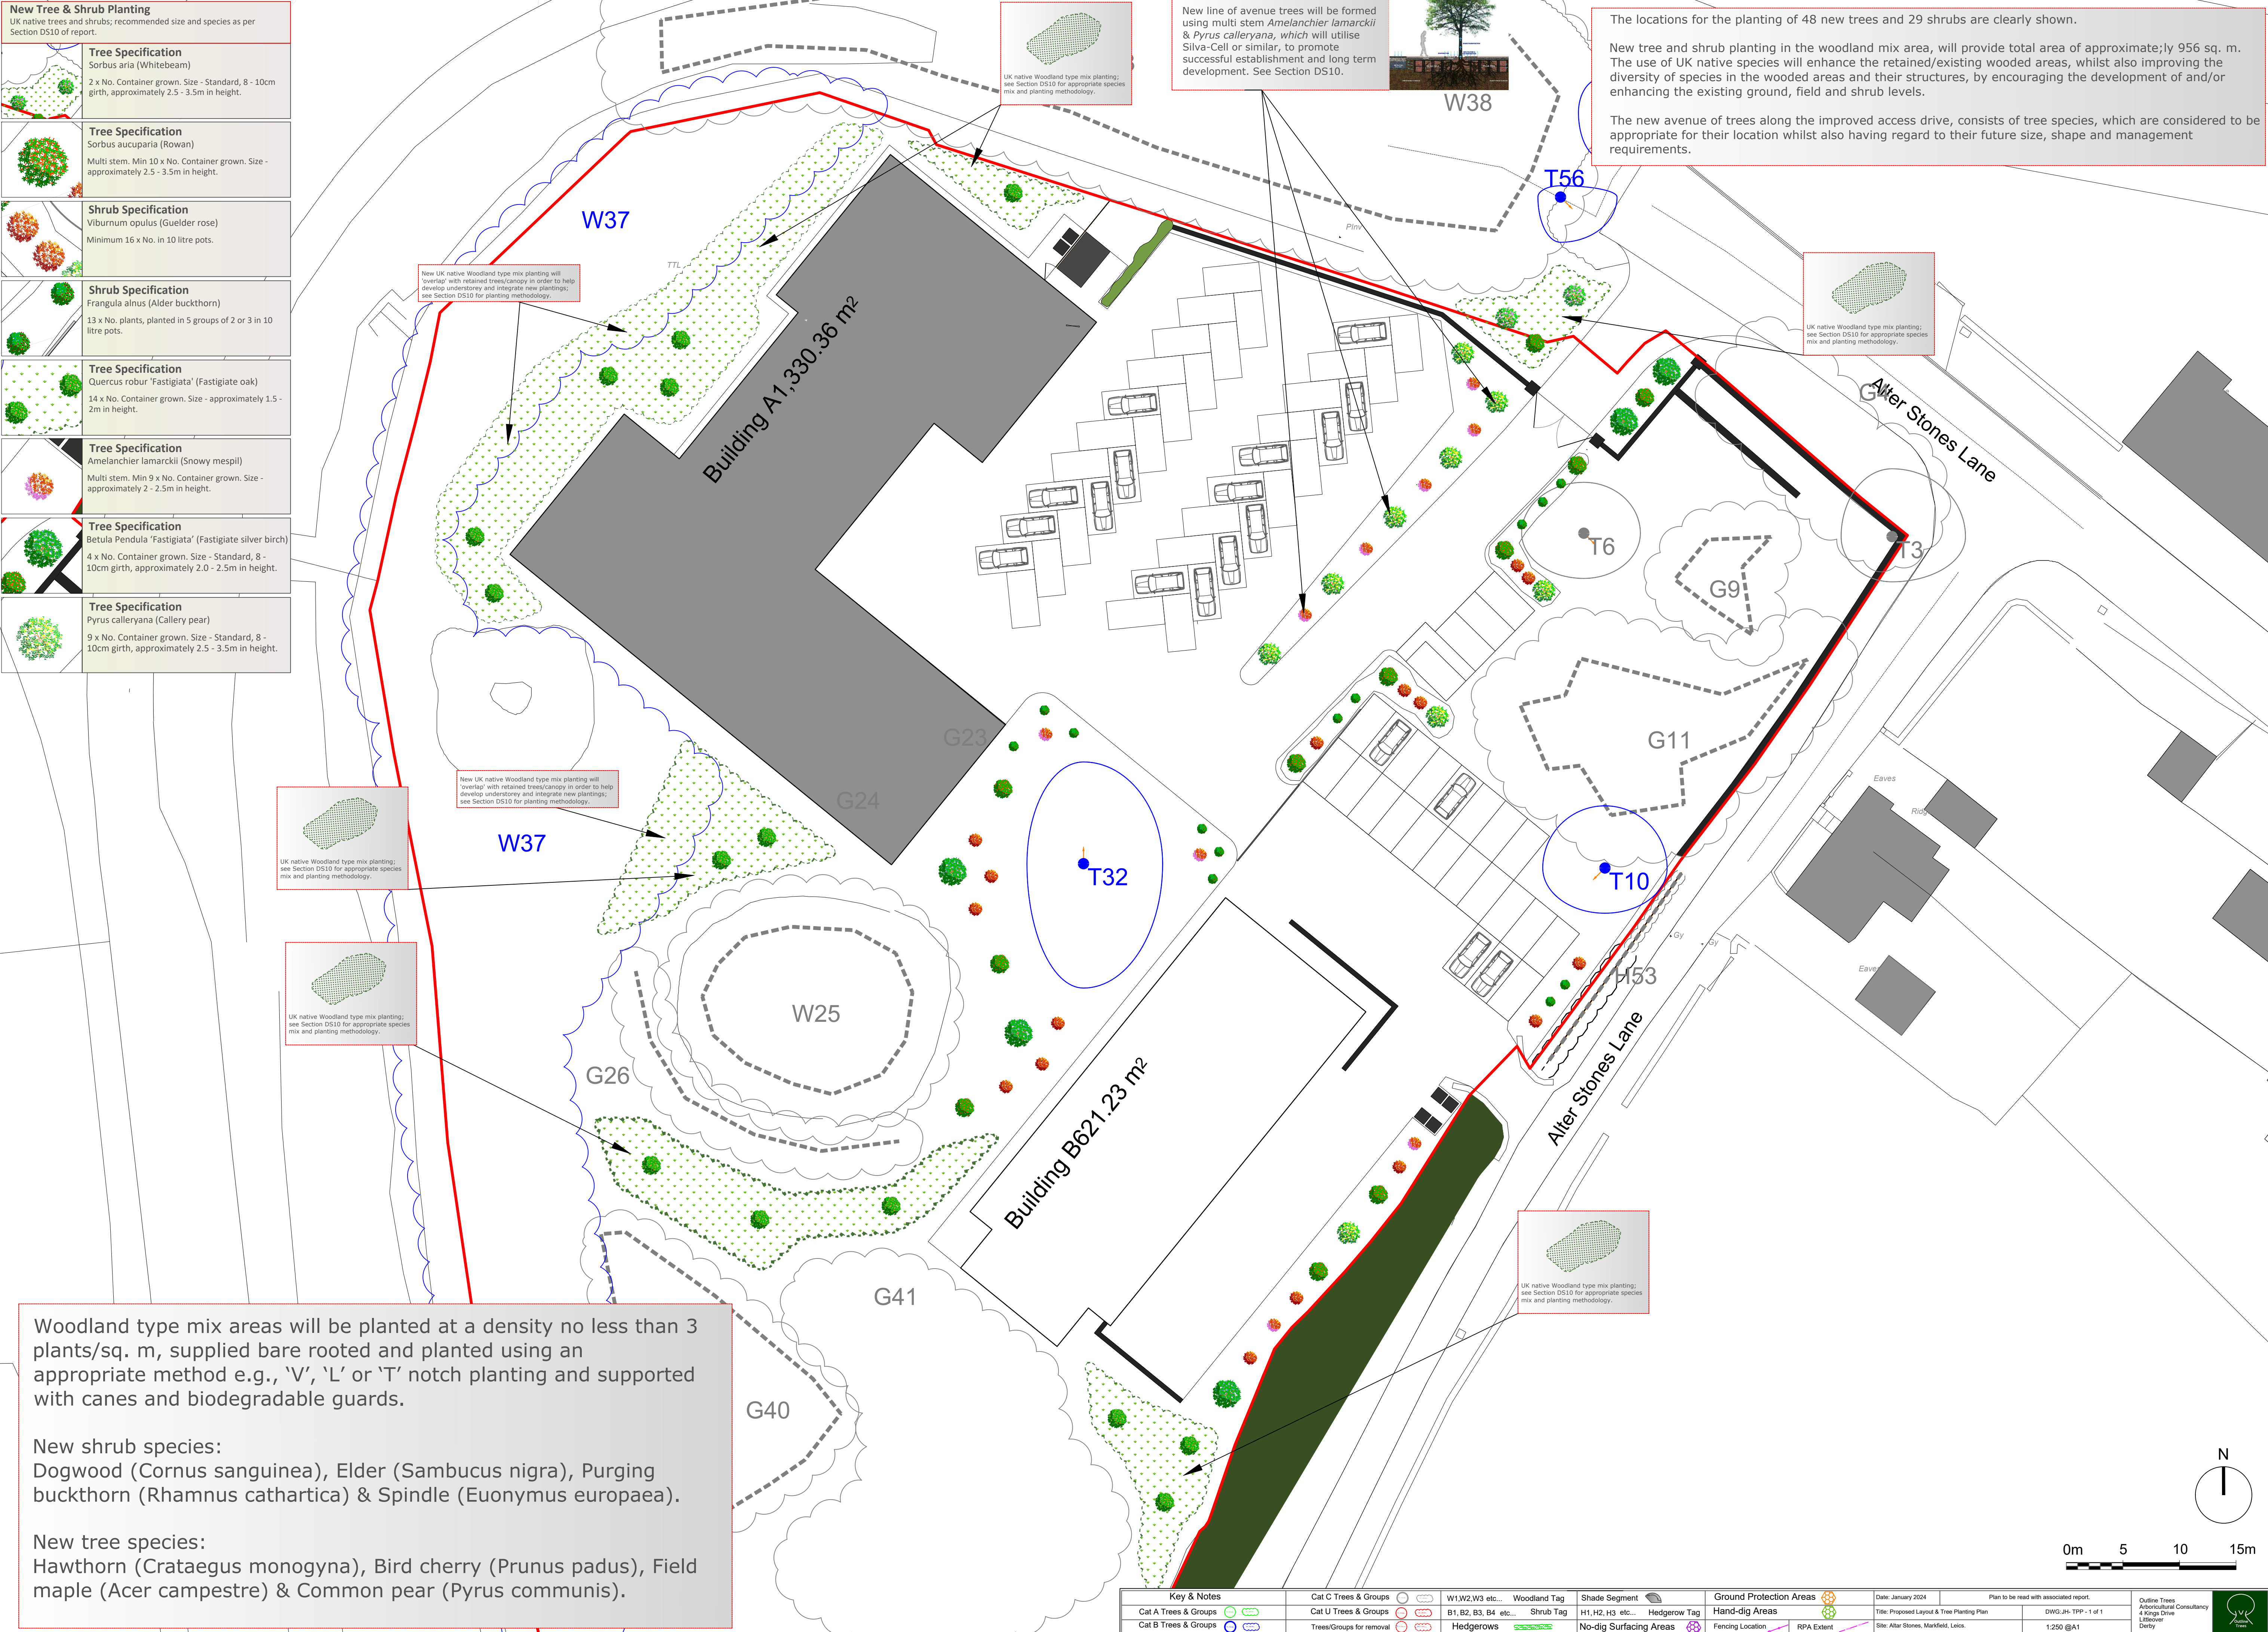

Key & Notes		Cat C Trees & Groups	W1,W2,W3 etc...	Woodland Tag	Shade Segment	Ground Protection Areas		Date: January 2024	Plan to be read with associated report.		Outline Trees Arboricultural Consultancy & Kings Drive Lutterworth Derby	
Cat A Trees & Groups		Cat U Trees & Groups	B1, B2, B3, B4 etc...	Shrub Tag	H1, H2, H3 etc...	Hand-dig Areas		Title: Proposed Layout & Tree Planting Plan	DWG: JH - TFP - 1 of 1			
Cat B Trees & Groups		Trees/Groups for removal	Hedgerows		No-dig Surfacing Areas	Fencing Location	RPA Extent	Site: Alter Stones, Markfield, Leics.	1:250 @A1			