

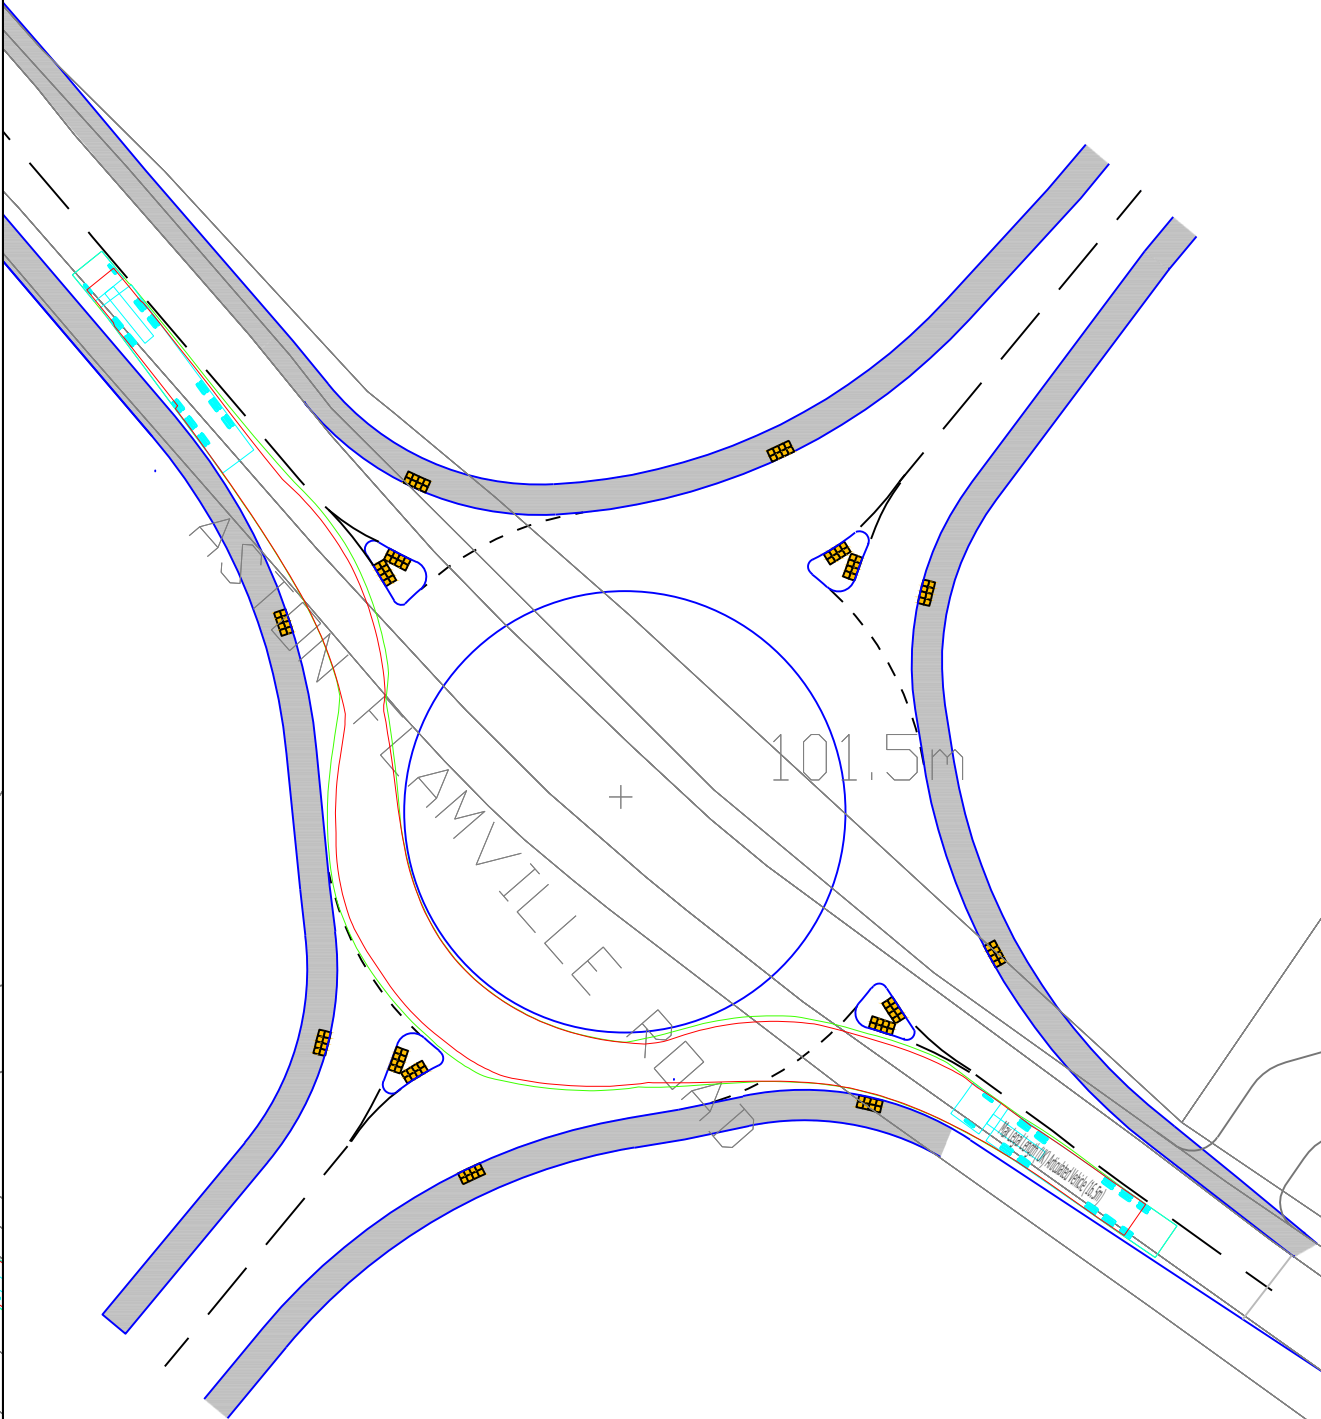
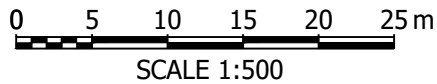


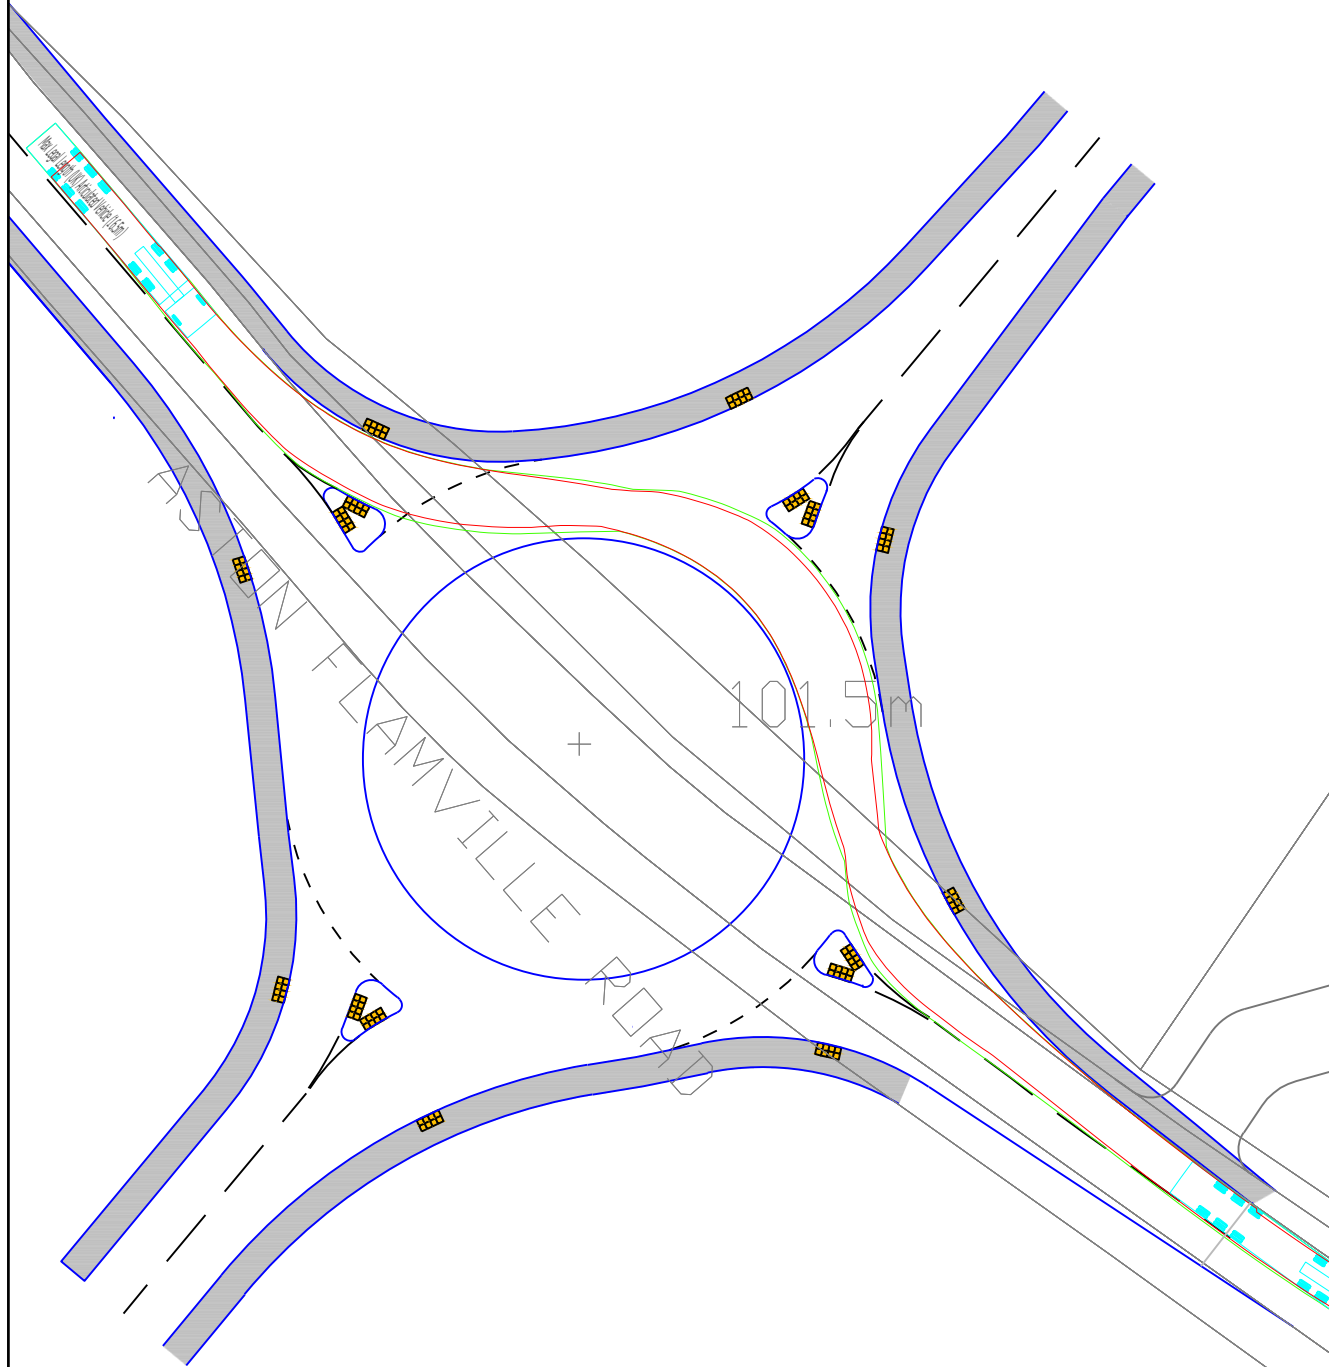

Key

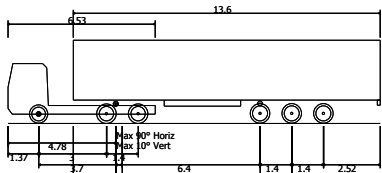

Max Legal Length (UK) Articulated Vehicle (16.5m)
Overall Length 16.500m
Overall Width 2.550m
Overall Body Height 3.681m
Min Body Ground Clearance 0.411m
Max Track Width 2.500m
Lock to lock time 6.00s
Kerb to Kerb Turning Radius 6.530m

PRELIMINARY ISSUE

Rev	Description	Date	By	Rev	Date	By
P04	AMENDED TO ADDRESS LCC COMMENTS	29.11.2023	NJ	RJH	RJH	
P03	AMENDED TO ADDRESS LCC COMMENTS	14.11.2023	NJ	RJH	RJH	
P02	UPDATED TO ADDRESS CLIENT COMMENTS	26.10.2023	NJ	RJH	RJH	
P01	PRELIMINARY FIRST ISSUE	18.10.2023	NJ	RJH	RJH	

Issuing Office
Tetra Tech Leicester
4th Floor, No1 Great Central Square,
Vaughan Way, Leicester, United Kingdom,
LE1 4JS
Tel: +44 (0)111 6234 8000
www.tetrateteurope.com



Client
Jelson Homes

Project Name
Proposed Residential Development at Burbage

Sheet Title
**Proposed Access Strategy
Swept Path Analysis - Articulated Vehicle**

TTE Project Number	Drawn By	Date	Checked By	Date	Approved By	Date	Scale @ A3	Suitability
784-A109159	NJ	Nov '23	RJH	Nov '23	RJH	Nov '23	1:500	50

Client Project Number	Originator	Volume/System	Level/Location	Type/Code	Role	Number	Revision
A109159	TTE	- 00	- ZZ	- DR	- H	- 0027	P04